
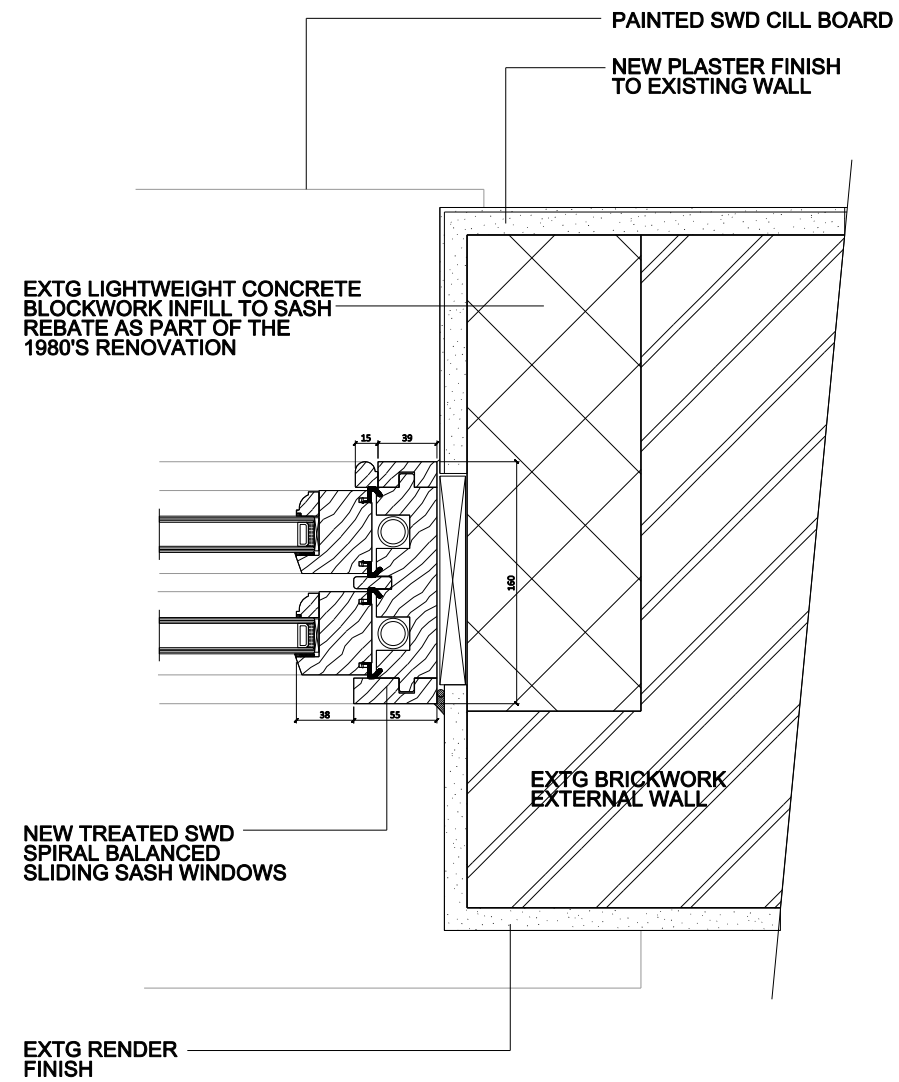


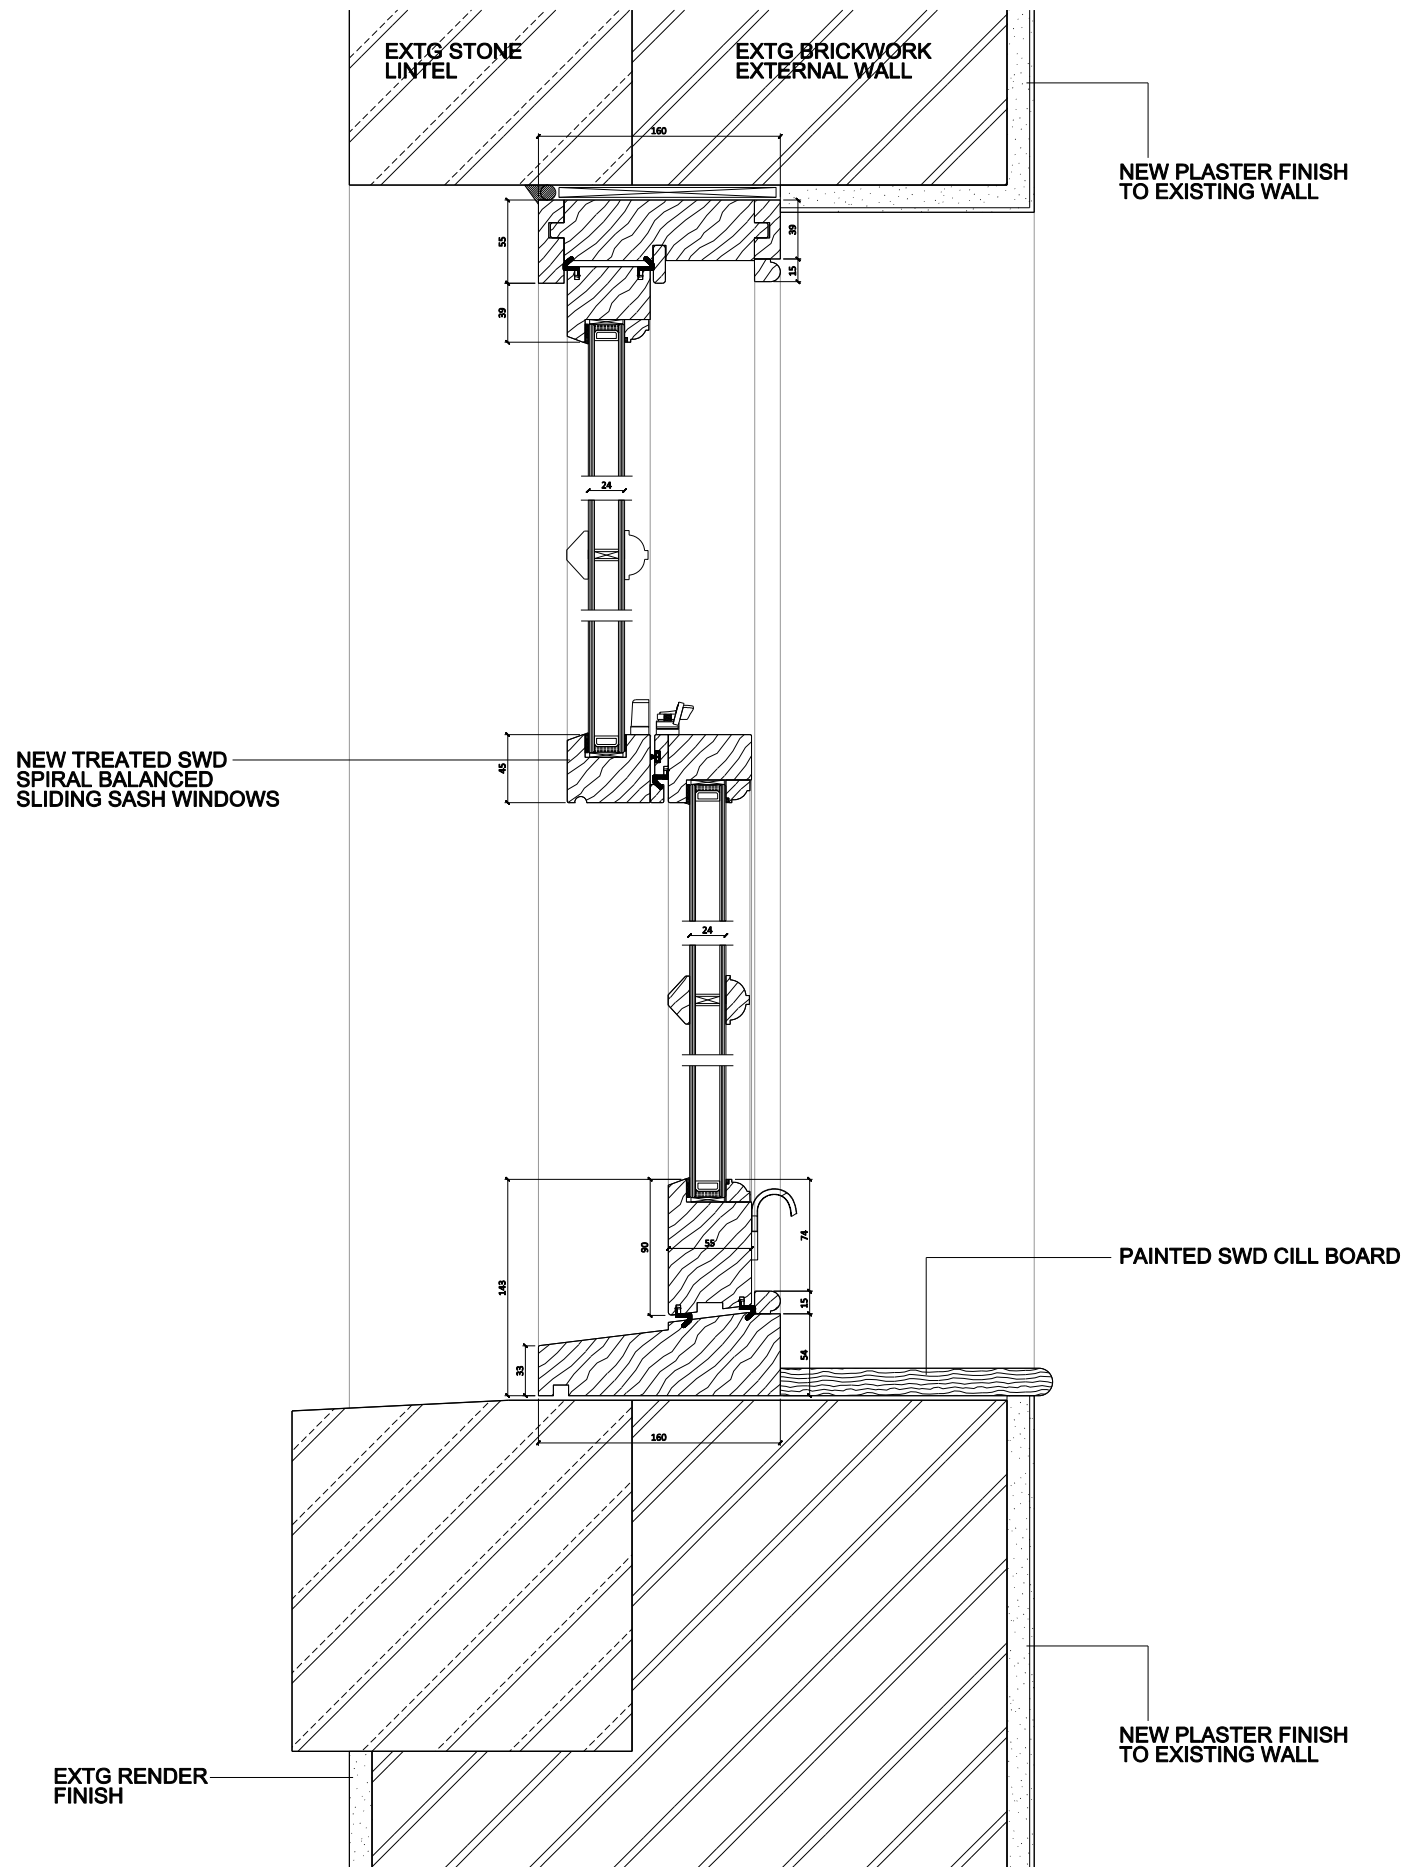

Please Note :-
Should the owner or contractor commence work without the relevant Planning & Building Regulations Approvals, they do so at their own risk. If you build something that needs planning permission without obtaining permission first, you may be forced to put things right later, which could prove troublesome and costly. You might even have to remove an unauthorised building.

SNOW architects		PROJECT Molyneux House 11 High St Prescott L34 3LD	DATE MARCH 2026
DRAWING TITLE PROPOSED REPLACEMENT WINDOWS		DRAWN DC	SCALE 1:5
PURPOSE PLANNING APPLICATION		PROJECT No. 341_080_026	SHEET SIZE A3
Scale Bar 1:5 		DRG NO & REVISION 006	

RIBA 
Chartered Practice

SNOW architects ltd, Suite 8 Church House, Hanover Street, Liverpool, L1 3DN tel 0151 703 0500 www.snowarchitects.co.uk
© The design information in this report and drawings remain the copyright of SNOW architects ltd
All dimensions to be checked on site prior to commencement of the works.

revisions:-