PROPOSED FRONT ELEVATION

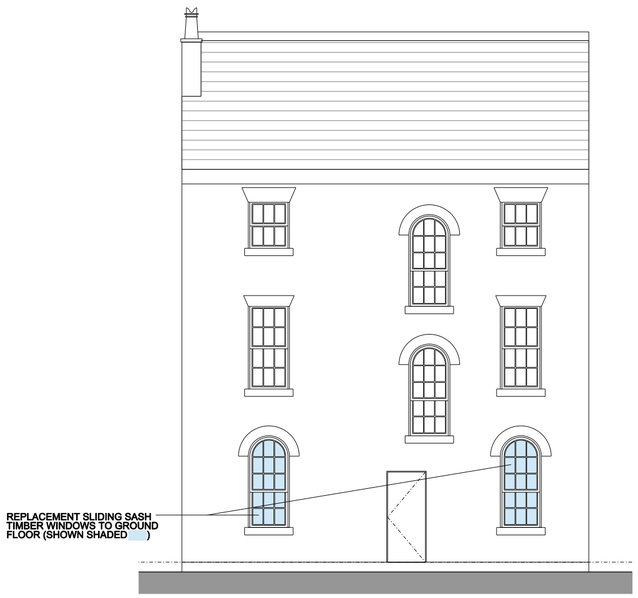

REAR ELEVATION

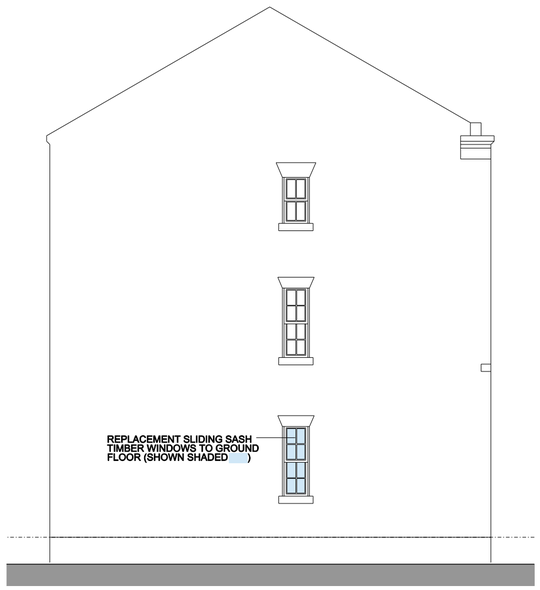

SIDE ELEVATION

PROPOSED SIDE ELEVATION

RIBA
Chartered Practice

SNOW architects ltd, Suite 8 Church House, Hanover Street, Liverpool, L1 3DN tel 0151 703 0500 **www.snowarchitects.co.uk**
© The design information in this report and drawings remain the copyright of **SNOW** architects ltd
All dimensions to be checked on site prior to commencement of the works.

Please Note :-
Should the owner or contractor commence work without the relevant Planning & Building Regulations Approvals, they do so at their own risk. If you build something that needs planning permission without obtaining permission first, you may be forced to pull things right letter, which could prove inconvenient and costly. You might even have to remove an unauthorised building.

REV 'B' 26 SEPT 2026 REPLACEMENT WINDOWS NOTED AND EXTRACT FAN INDICATED
REV 'A' 1 SEPT 2026 NOTE REGARDING WINDOW TREATMENT REMOVED
revisions:-

SNOW architects

Scale Bar 1:100
0 500 1000 1500 2000 2500 3000 3500 4000 4500 5000

PROJECT **Mulgrave House** **11 High St Prescot L34 3LD**			DATE MARCH 2026
DRAWING TITLE **PROPOSED ELEVATIONS**			DRAWN DC
			SCALE 1:100 / SHEET SIZE A2
PURPOSE **PLANNING APPLICATION**	PROJECT No. **341_050_026**		DRG NO & REVISION **004 b**