
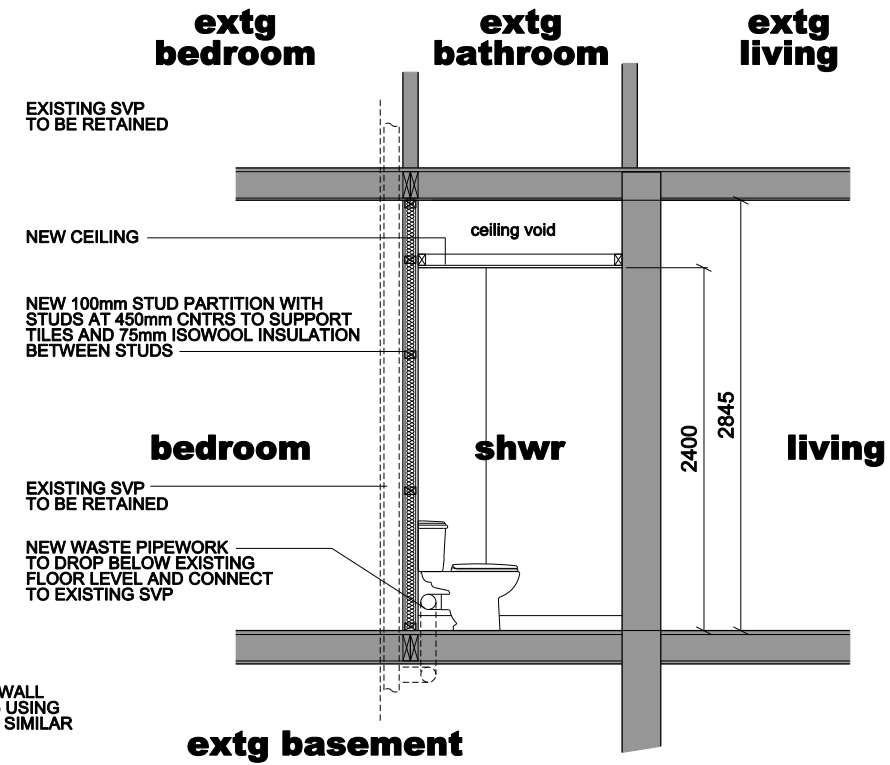


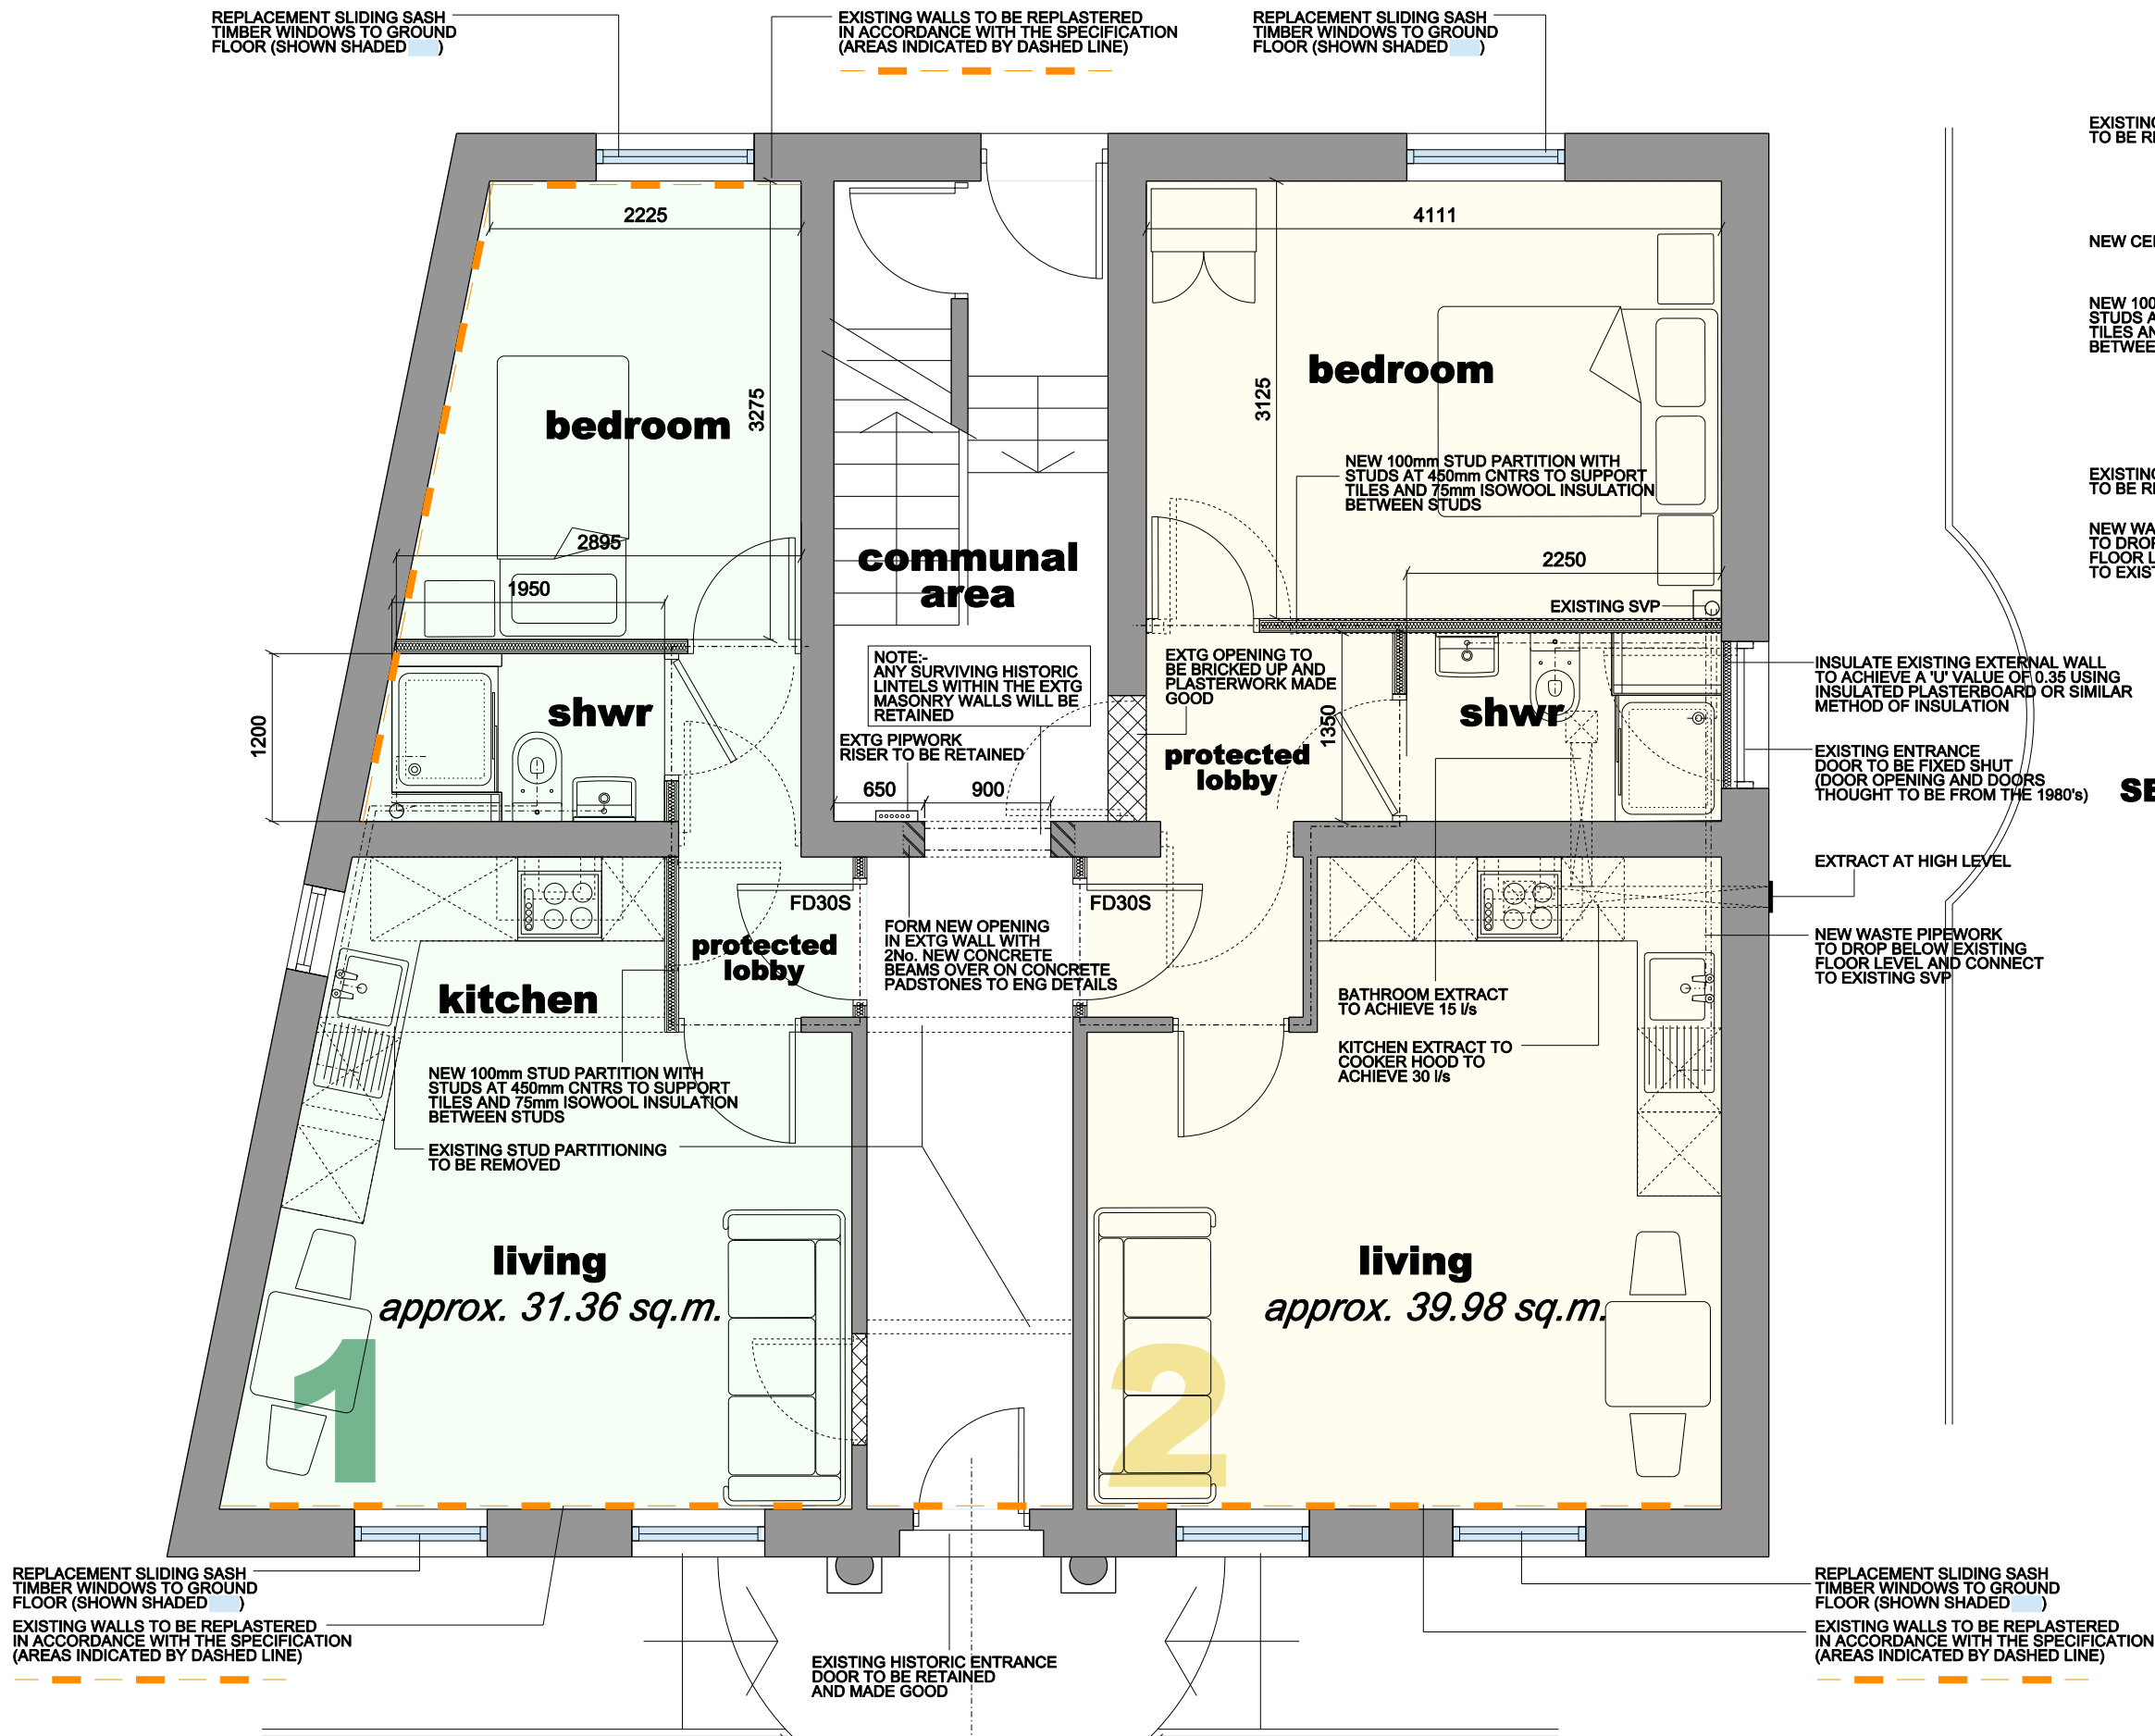

SECTION THRU NEW SHOWER ROOM 1:50