
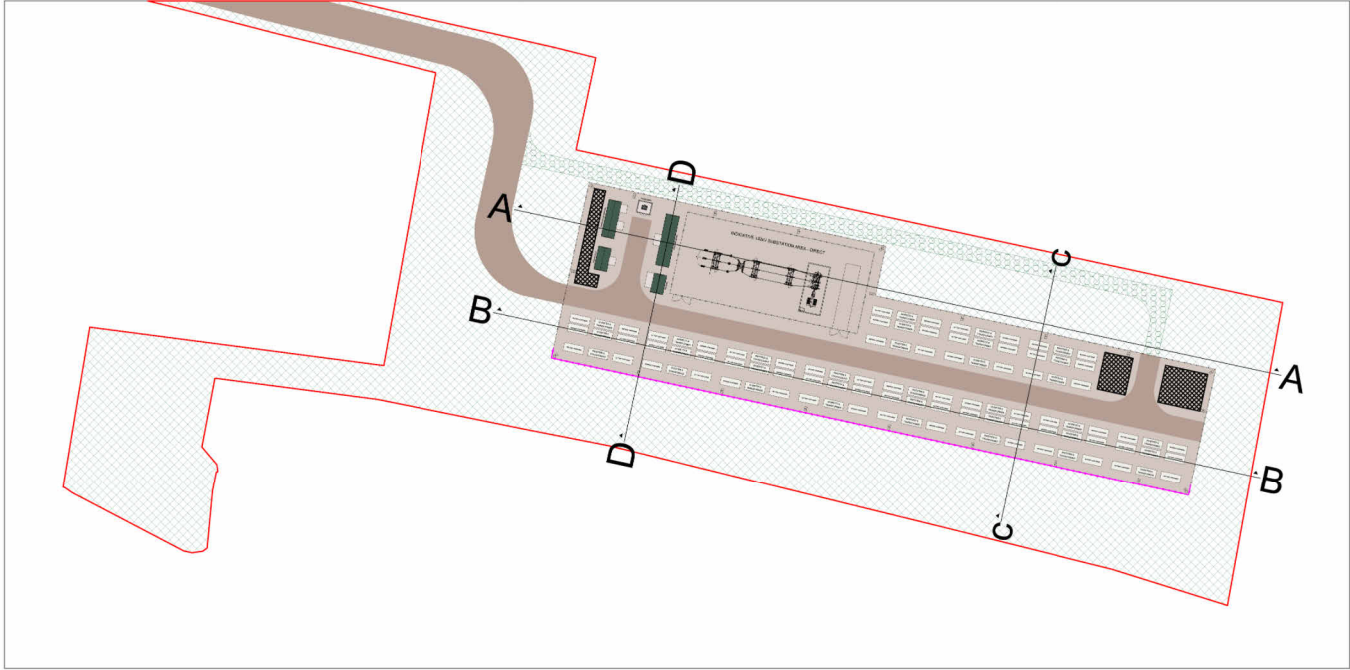
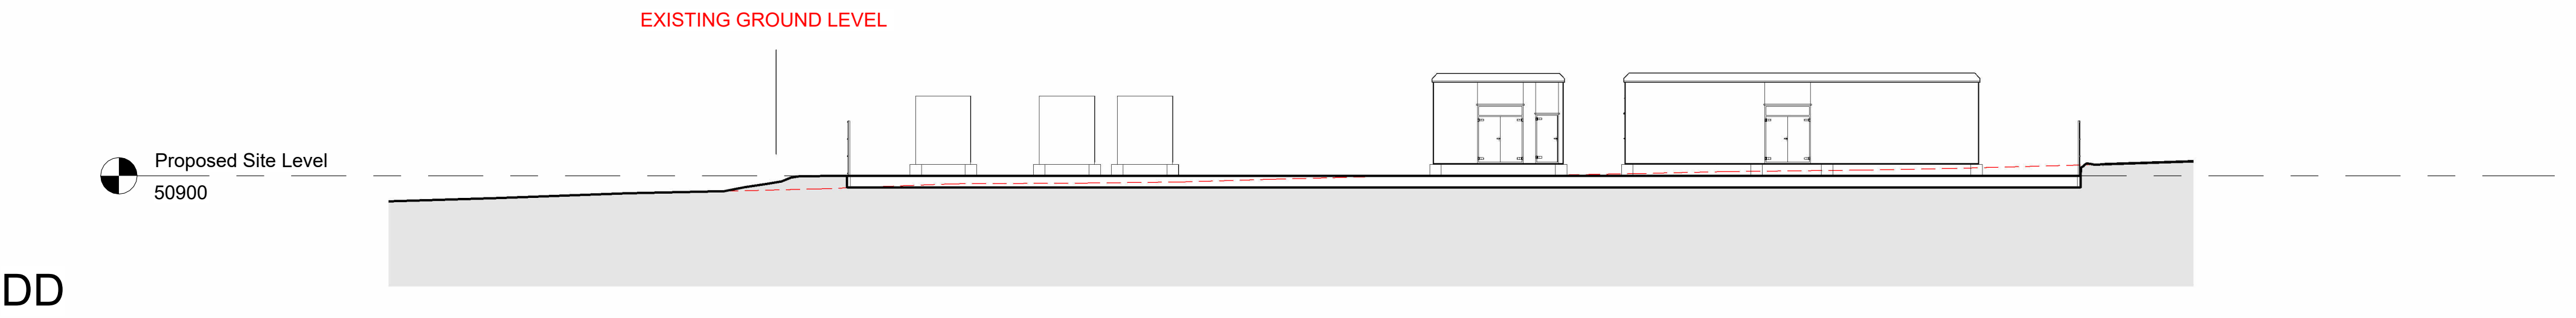


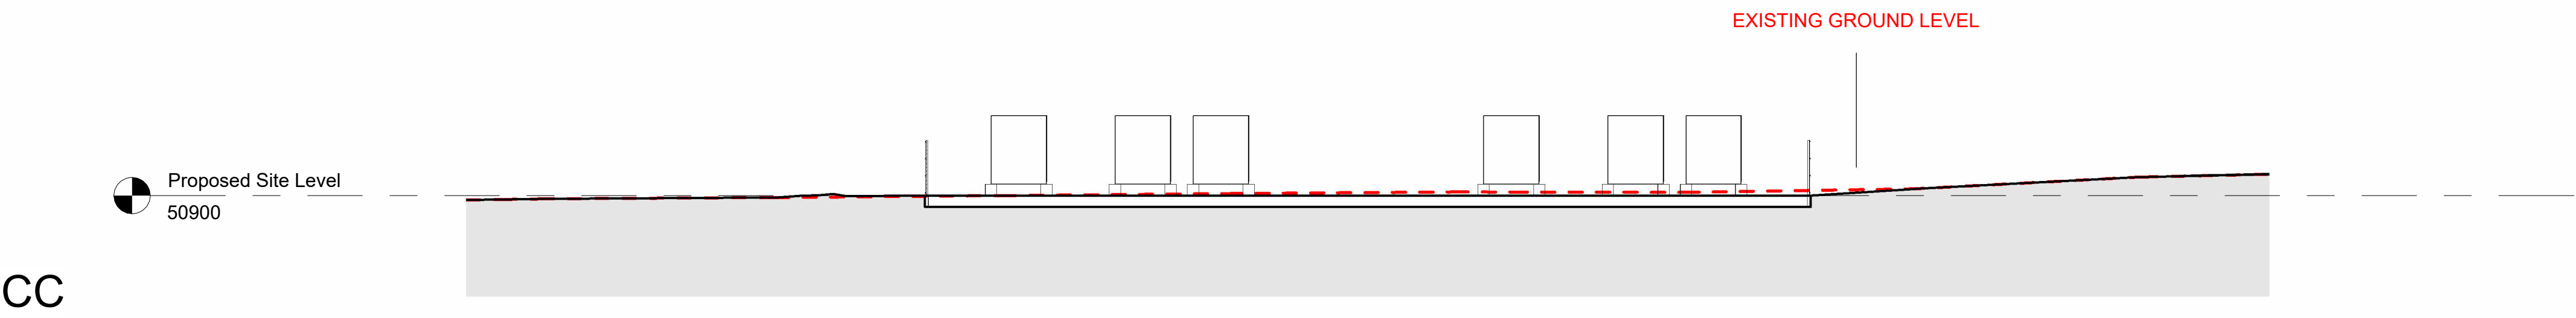

+44 (0)151 958 0431 - WWW.BALANCEPOWER.CO.UK

DRAWING PURPOSE

PLANNING

GENERAL

THIS DRAWING IS THE COPYRIGHT OF BALANCE POWER PROJECTS LIMITED
ALL DIMENSIONS ARE IN METRES UNLESS OTHERWISE SPECIFIED
THIS DRAWING DOES NOT DEFINE THE SCOPE OF SUPPLY

NOTES

PROJECT NUMBER

PR871_L33 3AP_201

PROJECT TITLE

SANDYBROW LANE

PROJECT ADDRESS

SANDYBROW LANE_L33 3AP

PROJECT TYPE

ENERGY DEVELOPMENT

DRAWING TYPE

SECTIONS CC-DD

DATE

15/12/2025

REVISION

REV G

SCALE

1:200

PAPER SIZE

A1

DESIGNER

C.VICK

CHECKED &
APPROVED BY

D.LEVY

