


PROPOSED FRONT BOUNDARY ELEVATION


1:100 scale bar 0 1 2 3 4 5metres

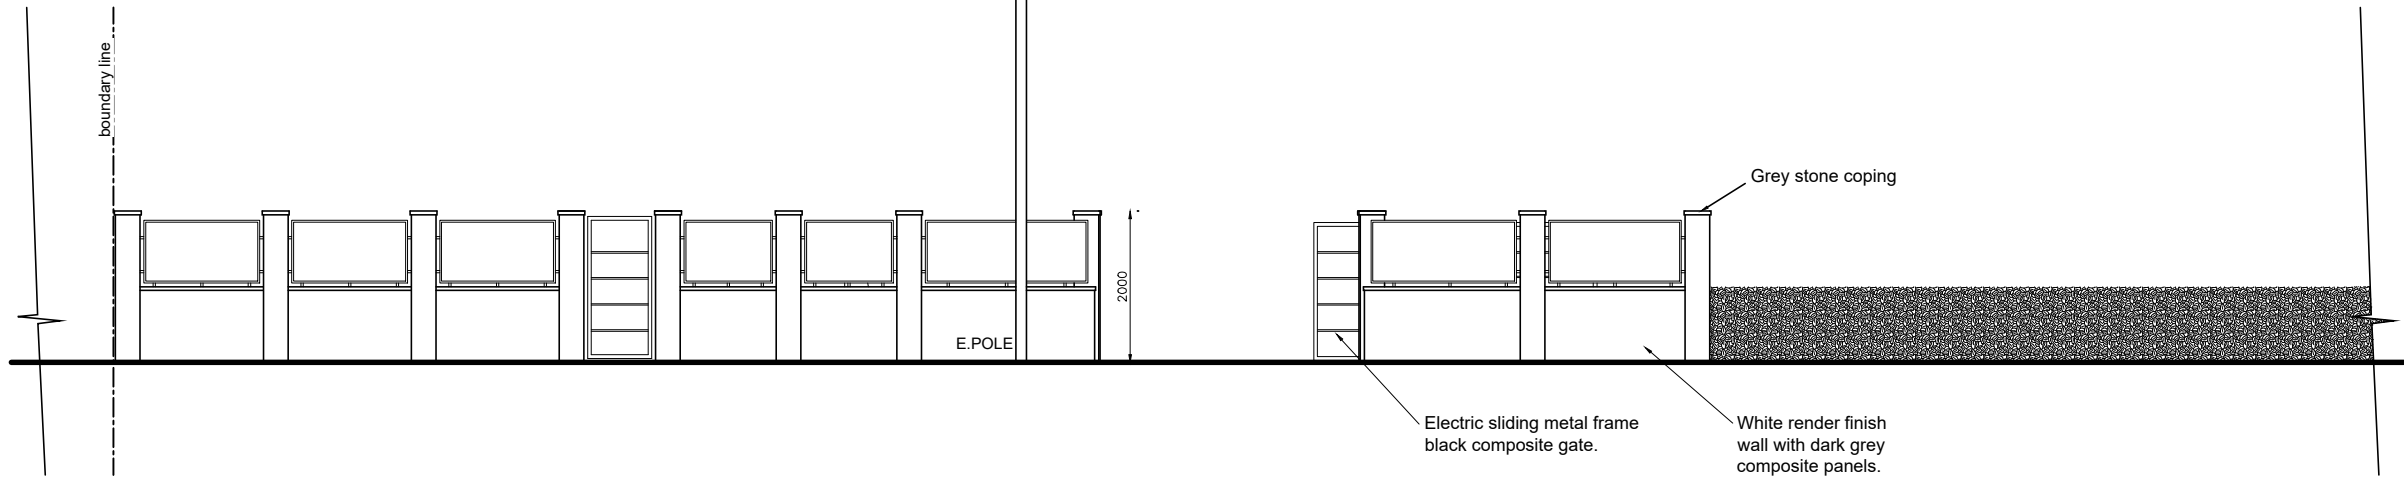

WHITEFIELD LANE

PROPOSED SITE LAYOUT PLAN

1:100 scale bar 0 1 2 3 4 5metres

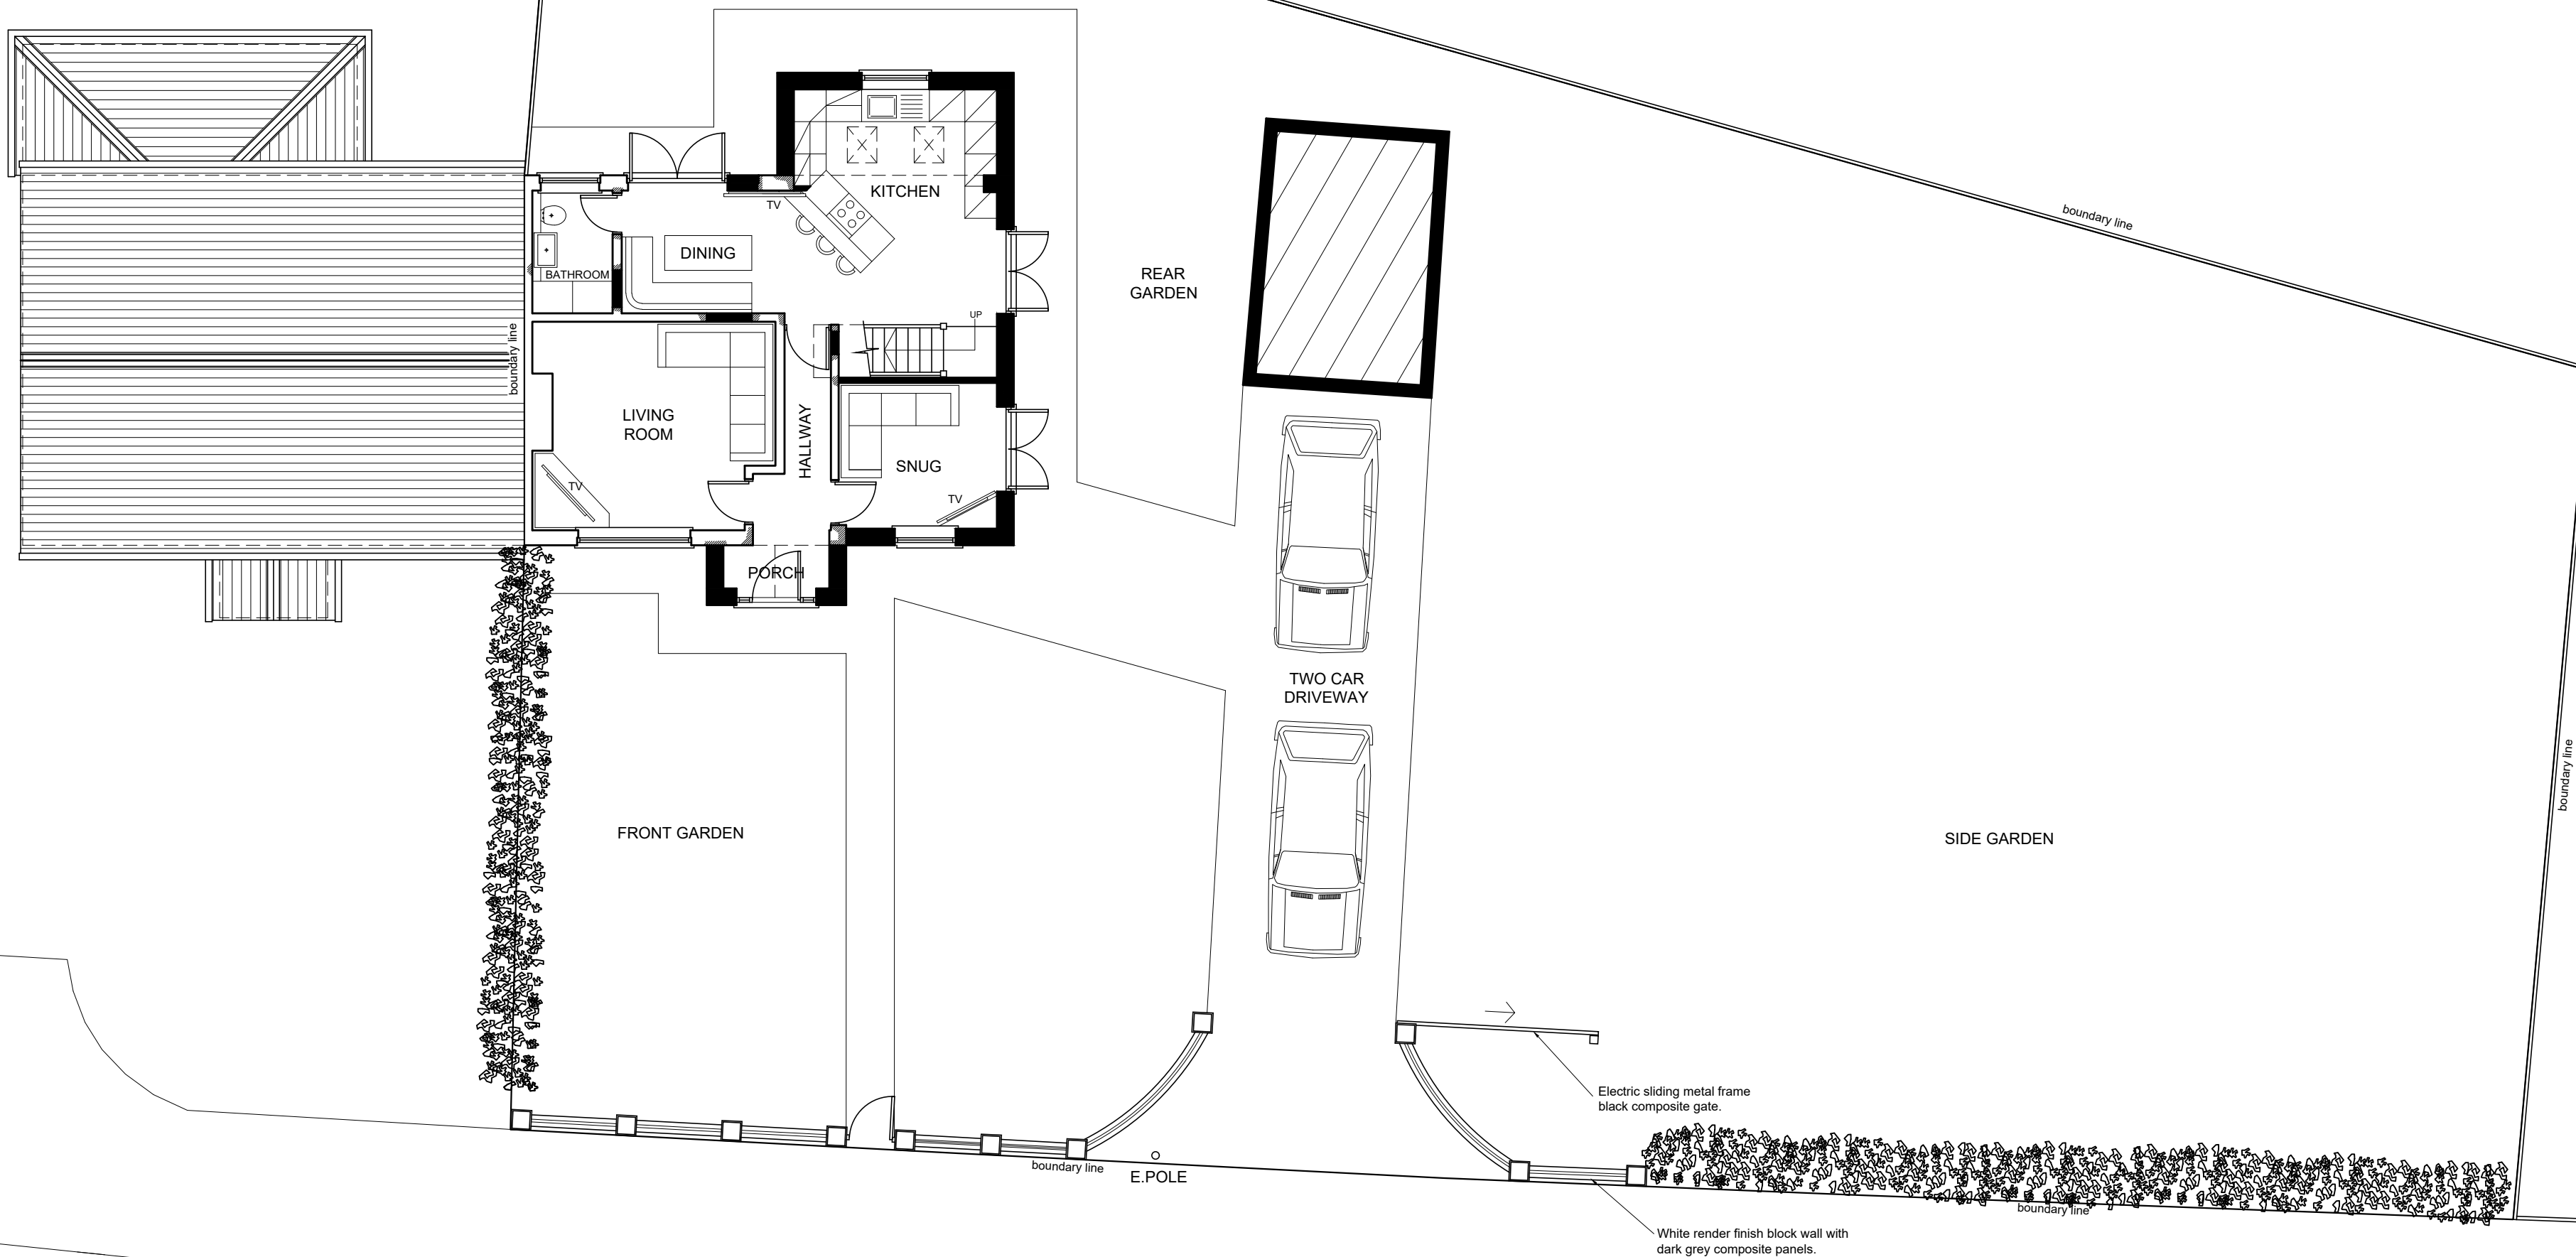

Rev B: Trees & shrubbery removed 21.09.2021
Rev A: Wall elevation added 03.09.2021

RJG Architecture LTD For All Your Architectural Design Requirements Tel : 07544 419418 e-mail: rjg@rjgarchitecture.com	Project 84 Whitefield Lane Tarbock Green Liverpool	
	Draw Title Proposed Site Location Plan	Rev B
	Draw No 01471/SK/03	Scale 1:100
1. Please check all dimensions to be followed in preference to notes. 2. All dimensions to be stated in the plan. 3. The drawing remains the copyright of the architect and may not be copied without their consent.	Drawn by C.S.	Date Aug '21