
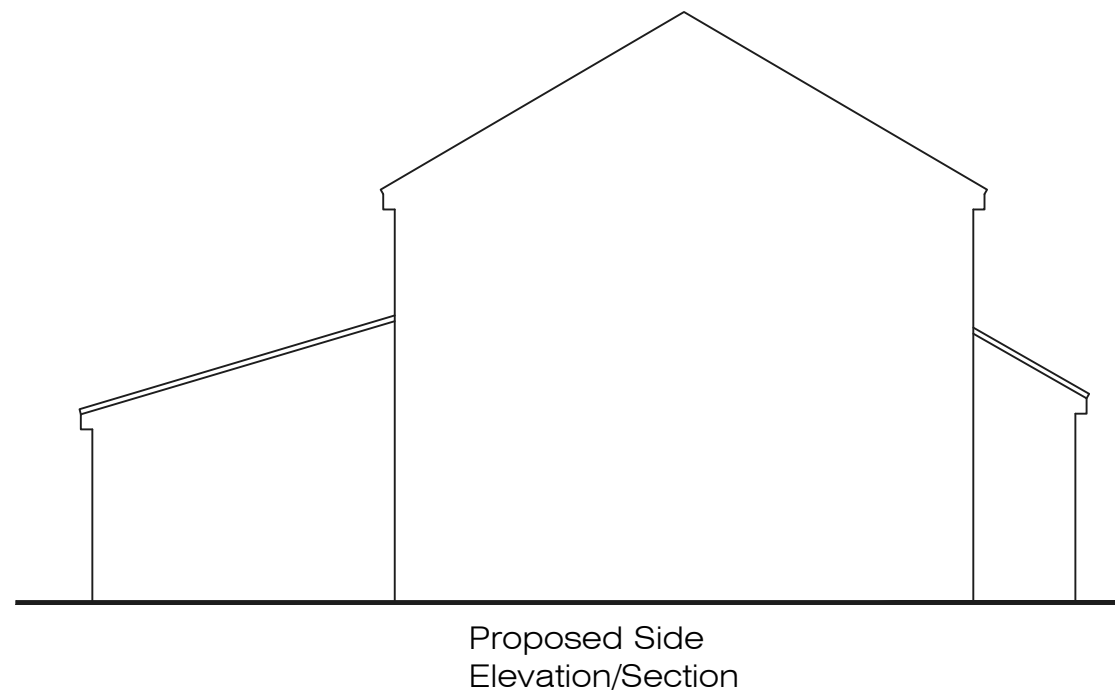


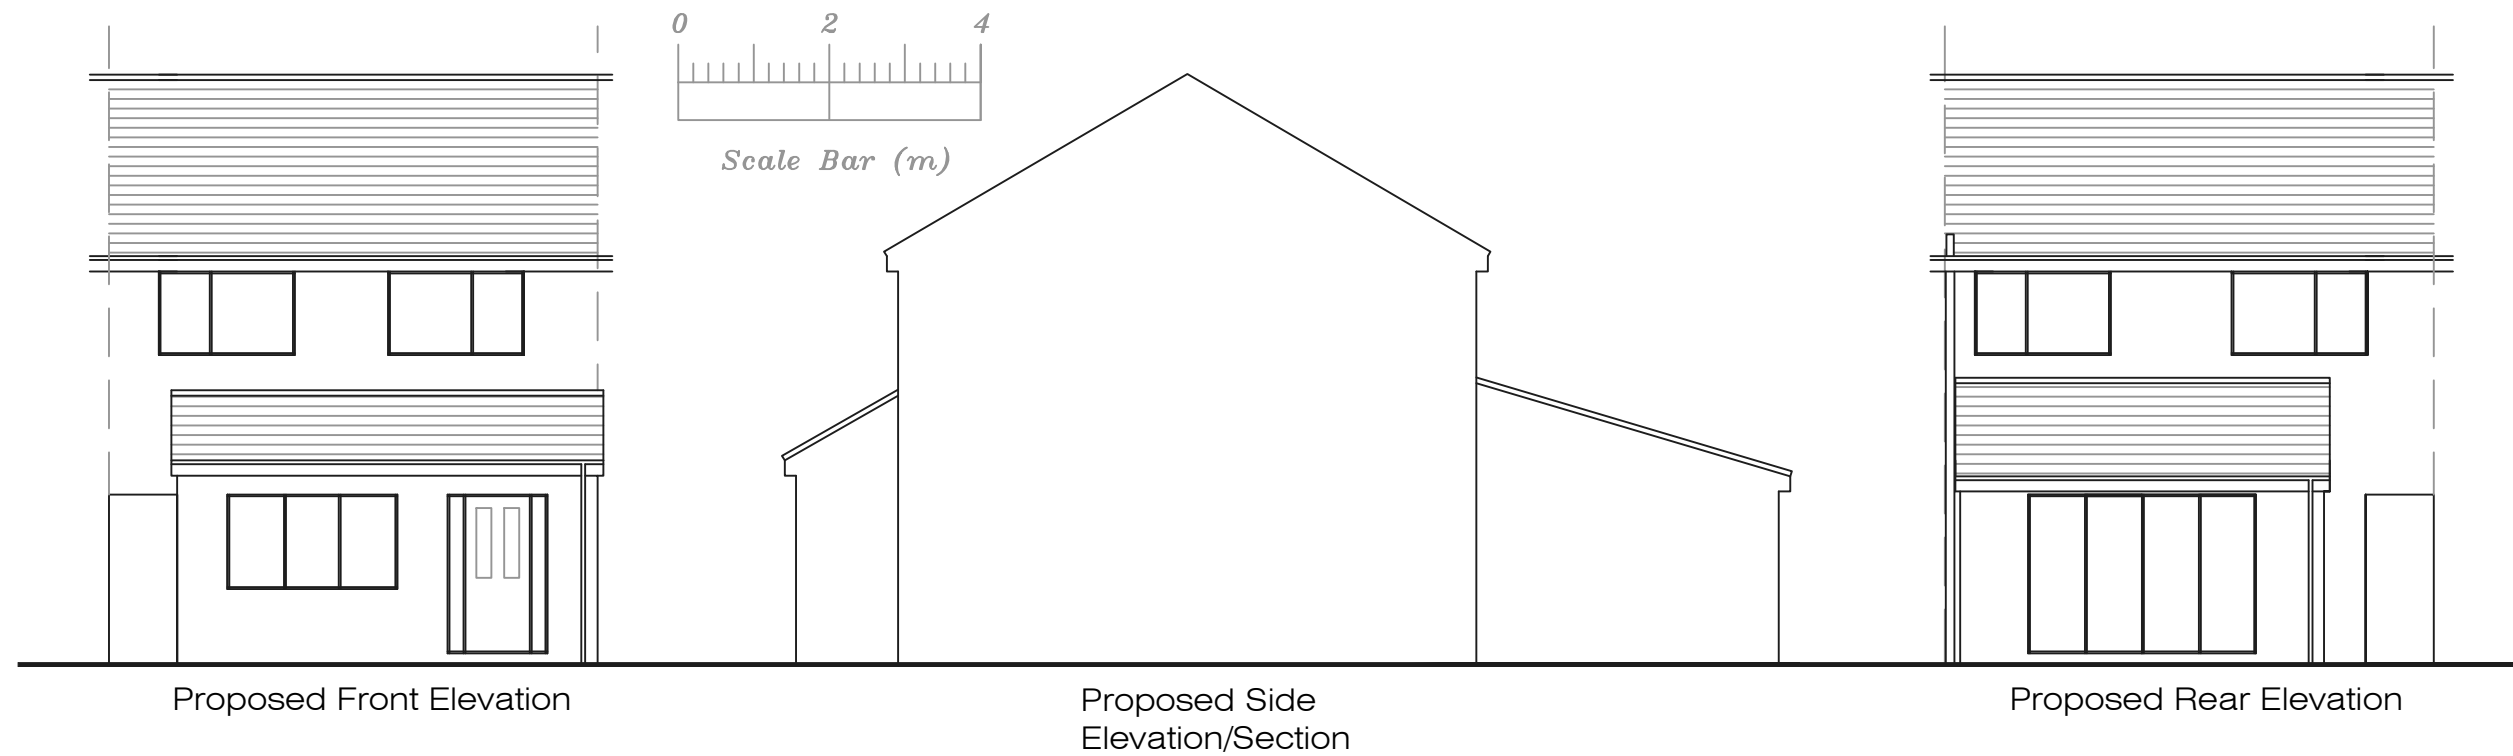

Address 17 Ennerdale Close, L33				
Job Title Single storey extension works				
Drawing title Proposed Elevations				
Chkd	Appvd	date Feb '22	scale 1:100 @ A3	Dwg No. 003