

Copyright of this drawing remains the sole property of Domus Architecture unless otherwise assigned in writing. Do not scale from this drawing, figured dimensions are to be worked in all cases with any discrepancies reported to Domus prior to commencement of any work. Only the original drawing should be relied on.



Scale Bar:



North Point:



Revision	Date	Description	Checked
A	20.10.25	Dimensions updated	PS

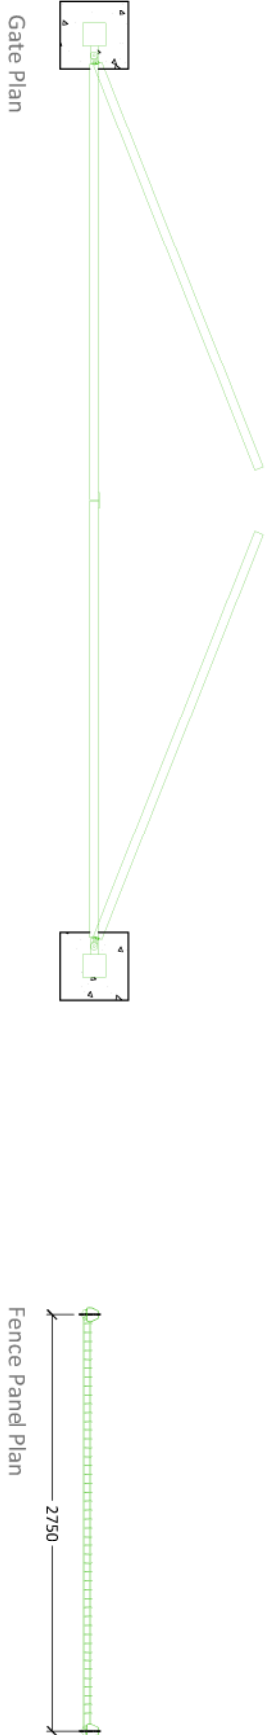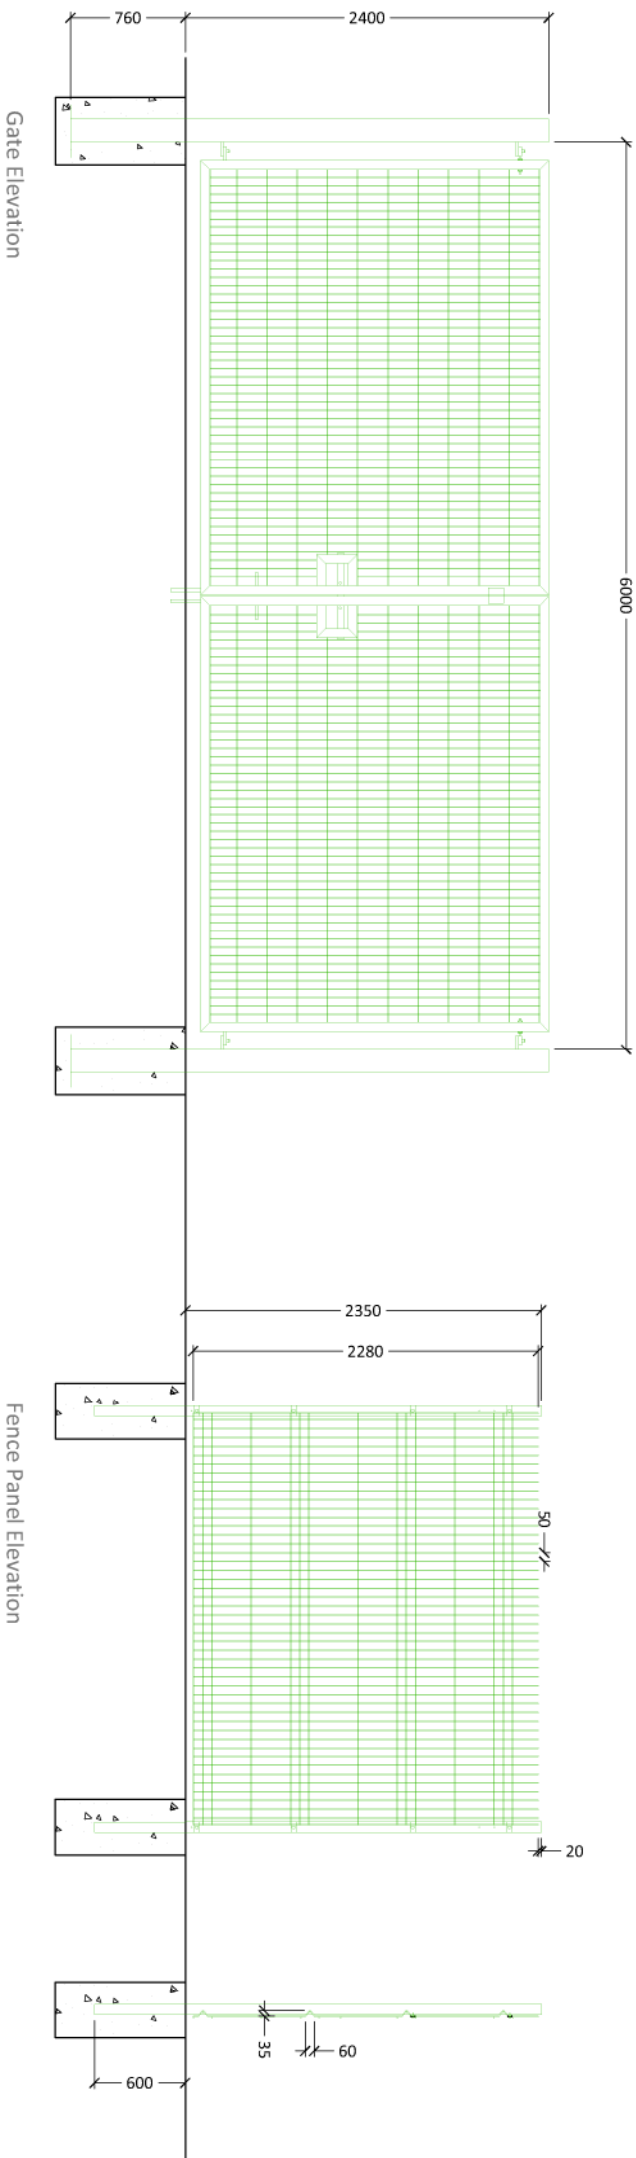

DOMUS
architecture

One Campbell Street
Leeds
LS28 5DP

T: 0113 518 1010

E: info@domusarchitecture.co.uk

W: domusarchitecture.co.uk

Project:

Containerised Self Storage Development

Site Address:

Land at Marl Road, Knowsley
L33 7AP

Client:

Cuboid Self Storage Ltd

Title:

VMesh Fence and Gate Details

Date:	Scale:	Checked:
September 2025	1:50@A3	PS
Project:	Dwg No:	Revision:
2143	A4-01	A