

(I) Monument

Material: Aluminium


Projection from building: N/A

Illumination: Yes

Type of Illumination: Face lit

Illuminance Levels: 300cdm

Static Intermittent: Static

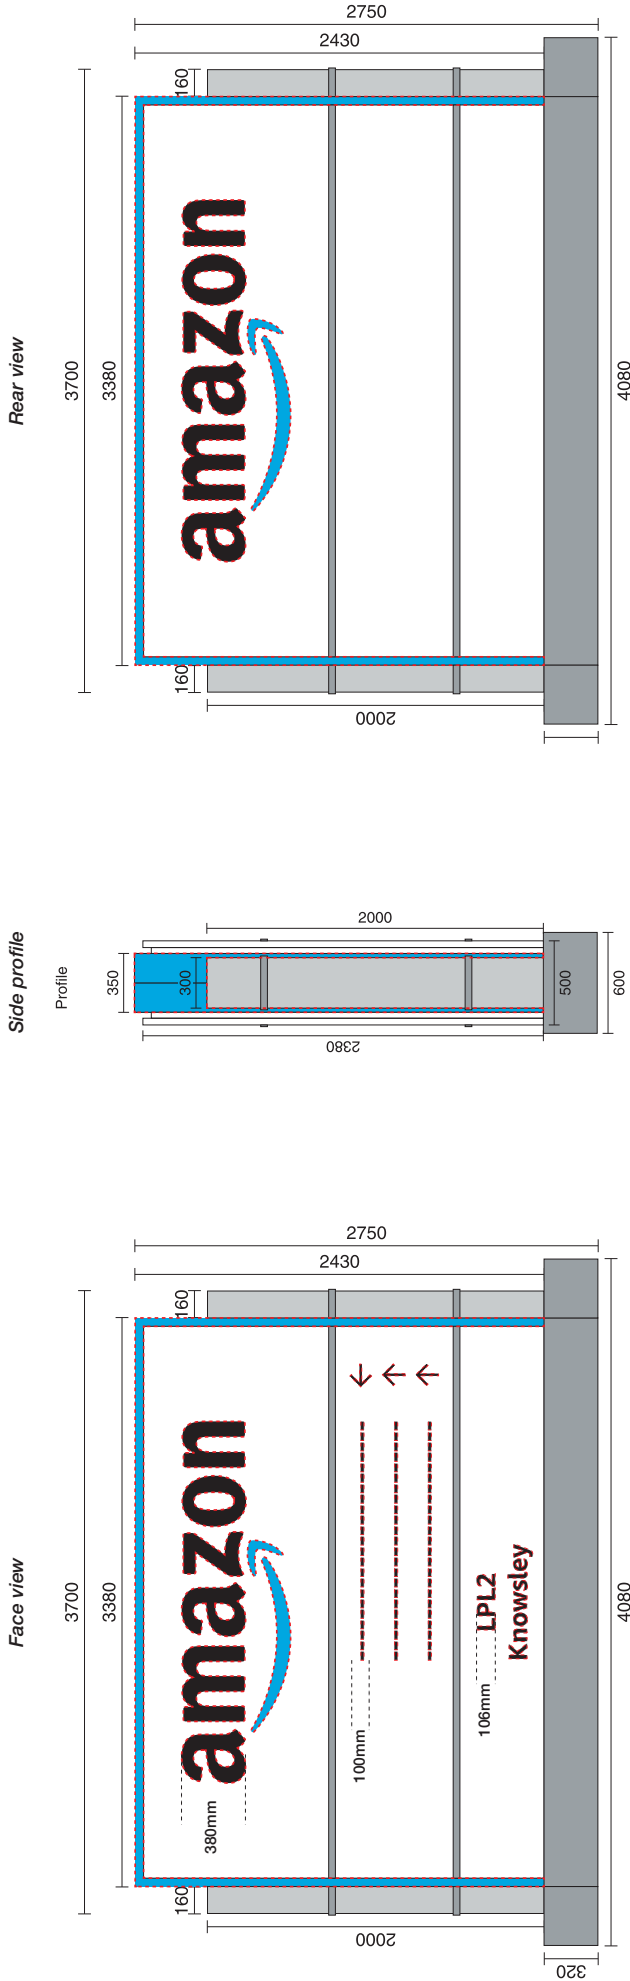

Scale 1:10

Dotted line indicates area of illumination