




proposed ground
1:50

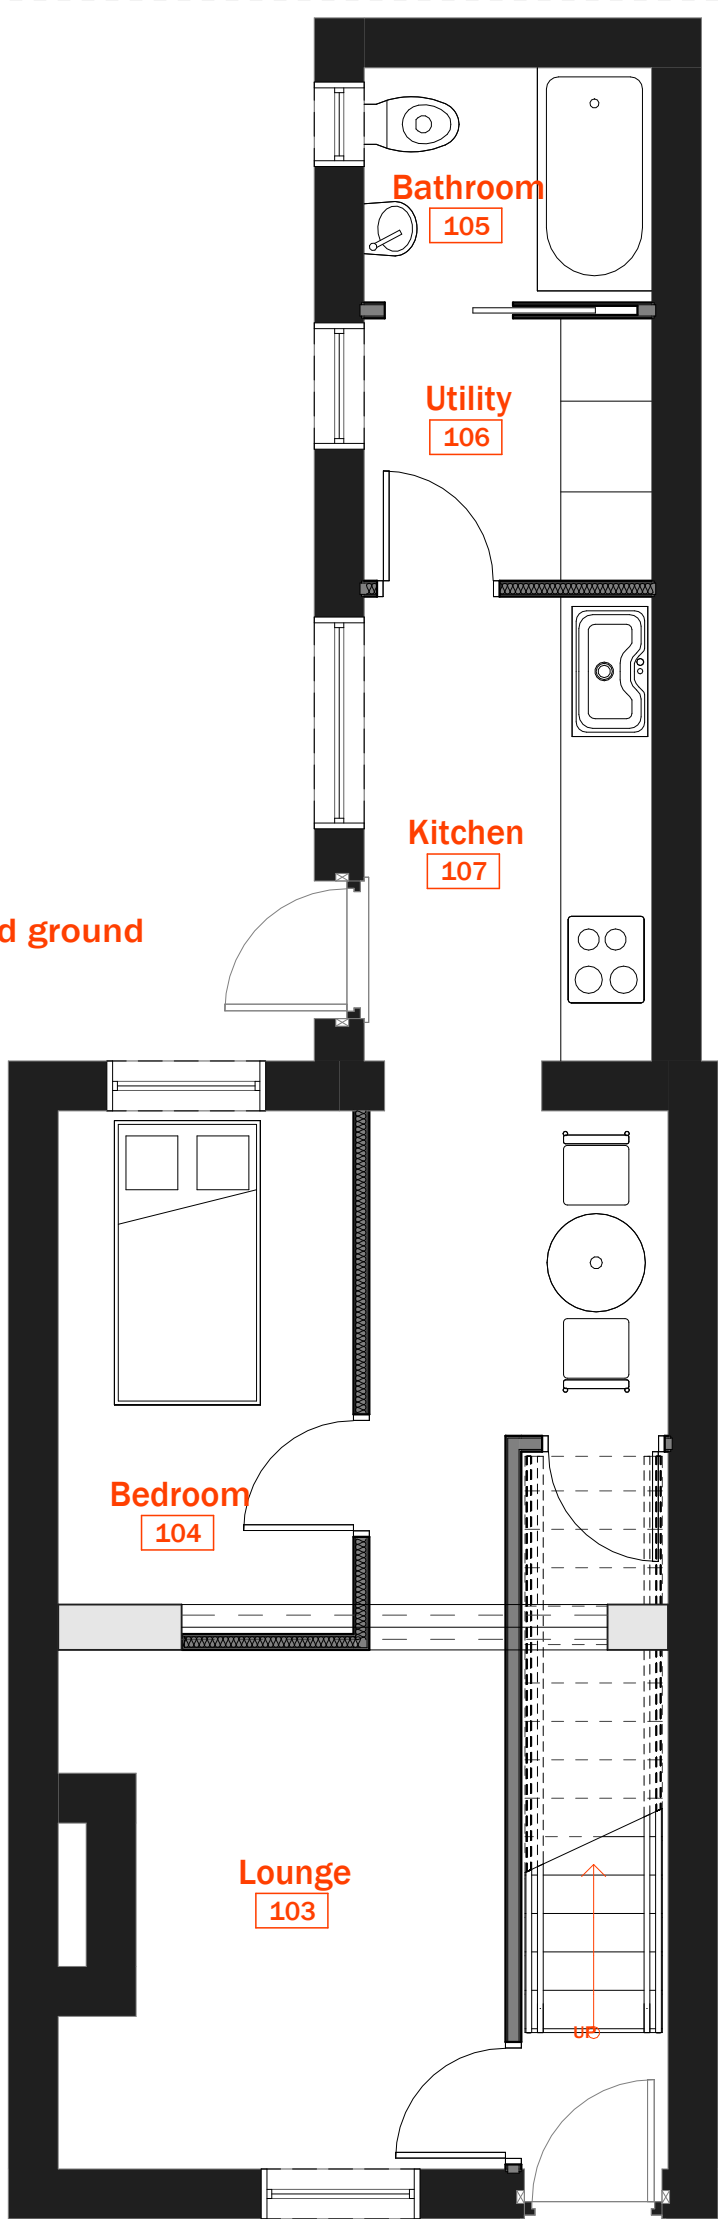

proposed first
1:50

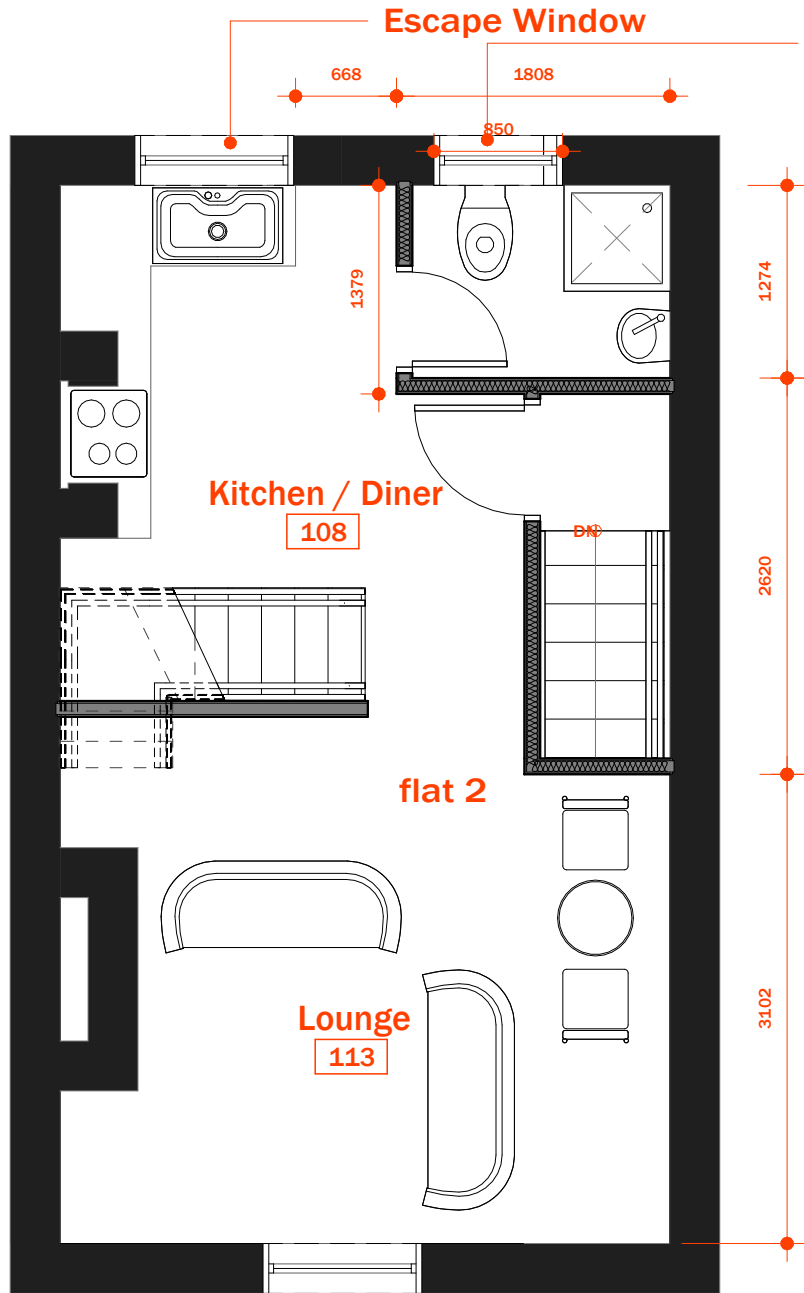

proposed loft
1:50

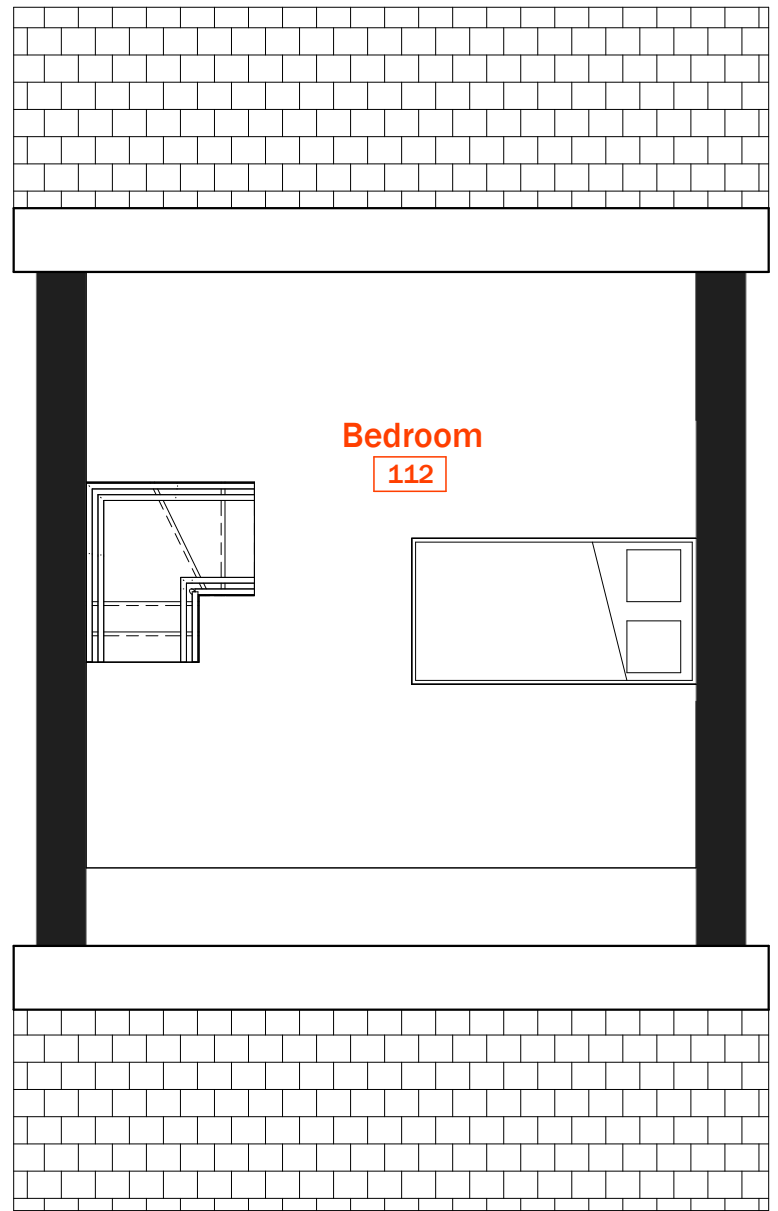

1. This document and all drawings are copyright of GB Architecture LTD and may not be reproduced without their specific permission.
2. Do not scale from this drawing.
3. All dimensions are in millimeters unless otherwise stated.
4. Contractors must check all dimensions on site prior to materials order

