
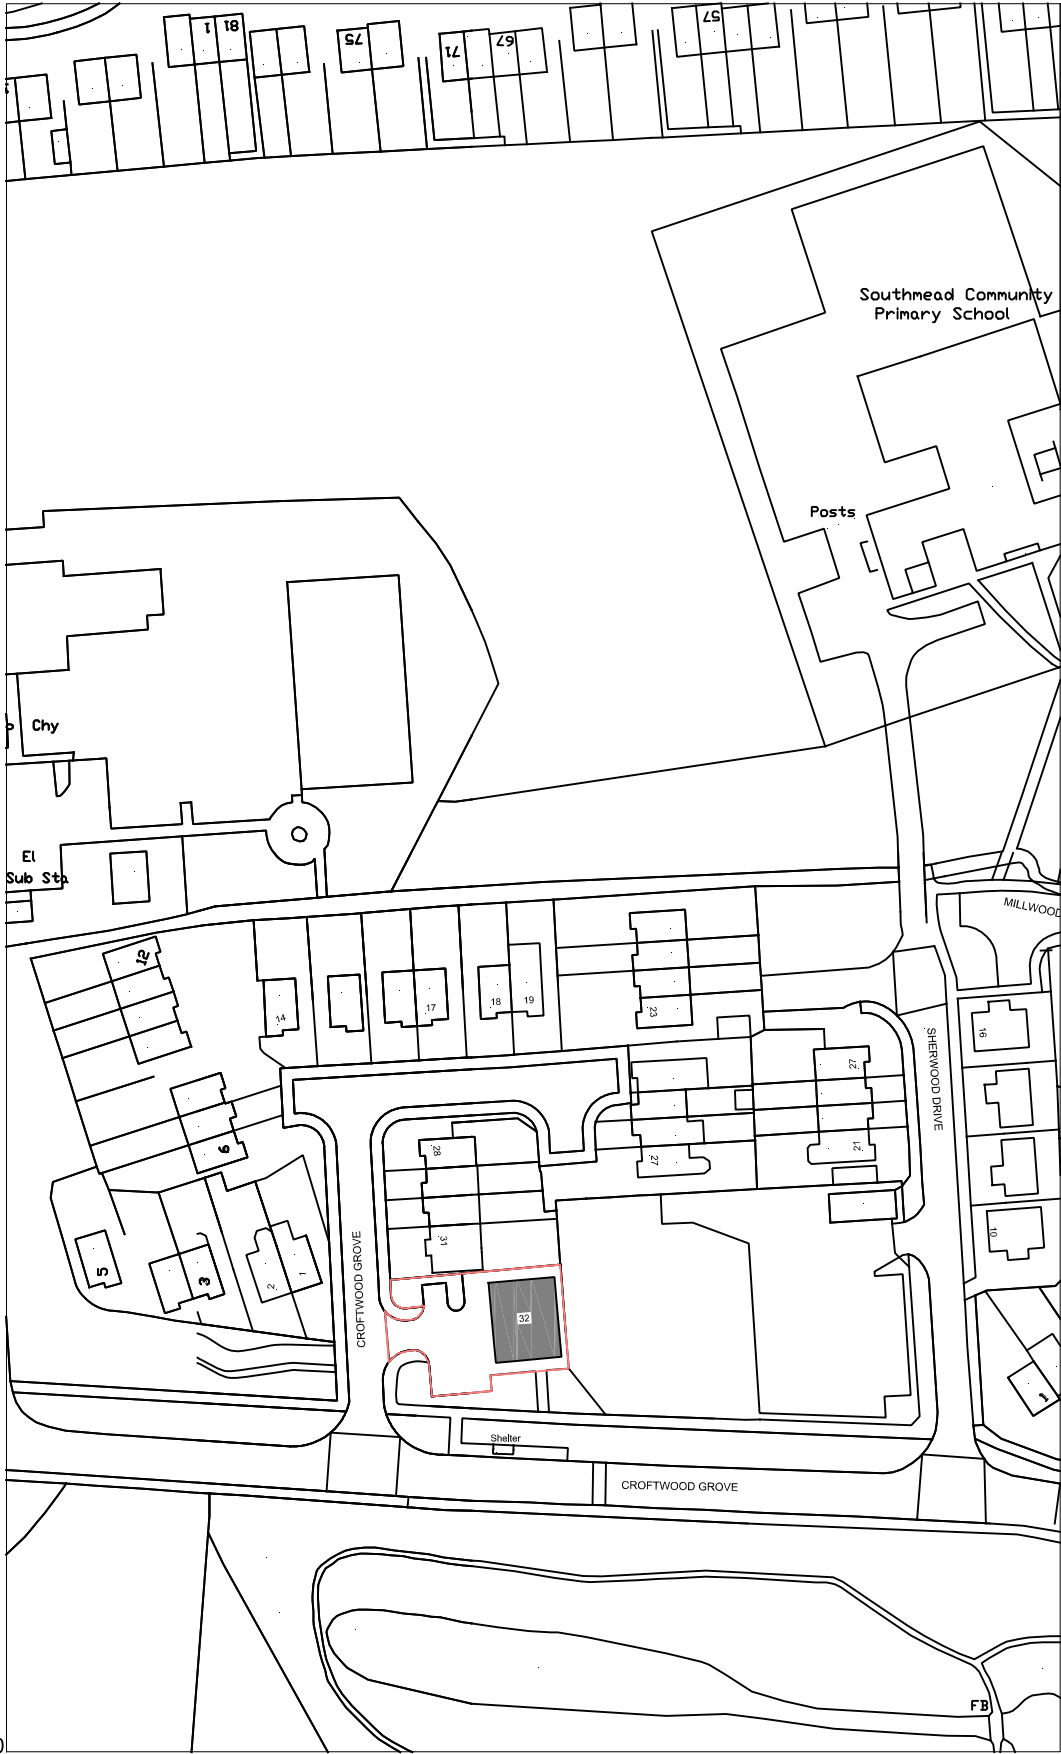


1:1250

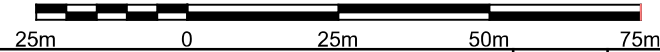

Project
32 CROFTWOOD GROVE, WHILSTON. L35 3UT

Client
MR ANTONY FERNANDO

Contract No.	Drg.No.	Revision	Scale	1:1250	@ A4
	1		By	MCC	Date
			Chkd		MAY 2024

Drawing Title
SITE LOCATION PLAN

MAT Design Limited
Town Planning & Building
Control Consultants
17 BROOKSIDE AVE
ECCLESTON
ST. HELENS
WA10 4RN
Telephone:07850203448
E-mail:miketa@blueyonder.co.uk