





Location Plan
Scale 1:1250 @ A4

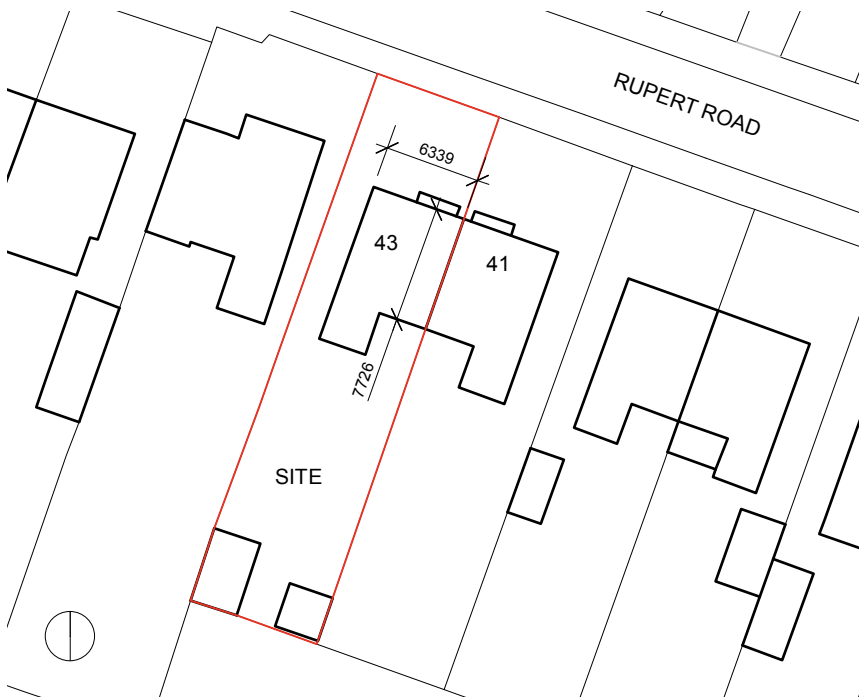

Block Plan
Scale 1:500 @ A4

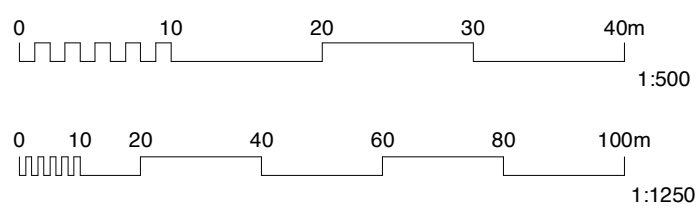

Location and Block Plans
Scale 1:1250/1:500 @ A4

Key:

Site boundary: —

Revision: First Issue_07.06.24_AW
RevA_05.07.24_Title block amended (reference to scale)_AW

Drawing title:
Location Plan

Client: Mr and Mrs J O'Hare
Address: 43 Rupert Road
Huyton
L36 9TA
Project No: W-06 **Stage:** Planning
Drawing No: W-06_0.001
Scale: 1:1250/500 **Issue Date:** 07.06.24 **Revision:** A
@A4

c/o DoES Liverpool CIC
1st Floor, The Tapestry
68-76 Kempston Street
Liverpool
L3 8HL
hello@willmaworks.com
www.willmaworks.com

**willma
works**

This drawing is to be read in conjunction with all architect's drawings and specifications. This drawing is copyright and remains the property of Willma Works Limited.