





NOTES

- All dimensions and levels are to be checked on site.
- Any discrepancies are to be reported to the architect before any work commences
- This drawing shall not be scaled to ascertain any dimensions. Work to figured dimensions only.
- This drawing shall not be reproduced without express written permission from AEW.
- Title overlay drawings and ownership boundaries are produced using all responsible end-users. AEW cannot be responsible for the accuracy or scale discrepancy of base plans supplied to them.
- All works are to be undertaken in accordance with Building Regulations and the latest British Standards.
- All proprietary materials and products are to be used strictly in accordance with the manufacturers recommendations.

This drawing contains the following model files: -
KNW001-AEW-B1-XX-M3-A-0001_Distribution Unit [P60.1]
[BT]
KNW001-SOL-22-ZZ-M3-S-0001
KNW001-SUB-22-ZZ-M3-Y-1001-P20.8ZP


CDM 2015

Client notified of duties: June 2019
Principal Designer: CDM Contract Services
Unless noted below, all known hazards have been highlighted on the drawing.

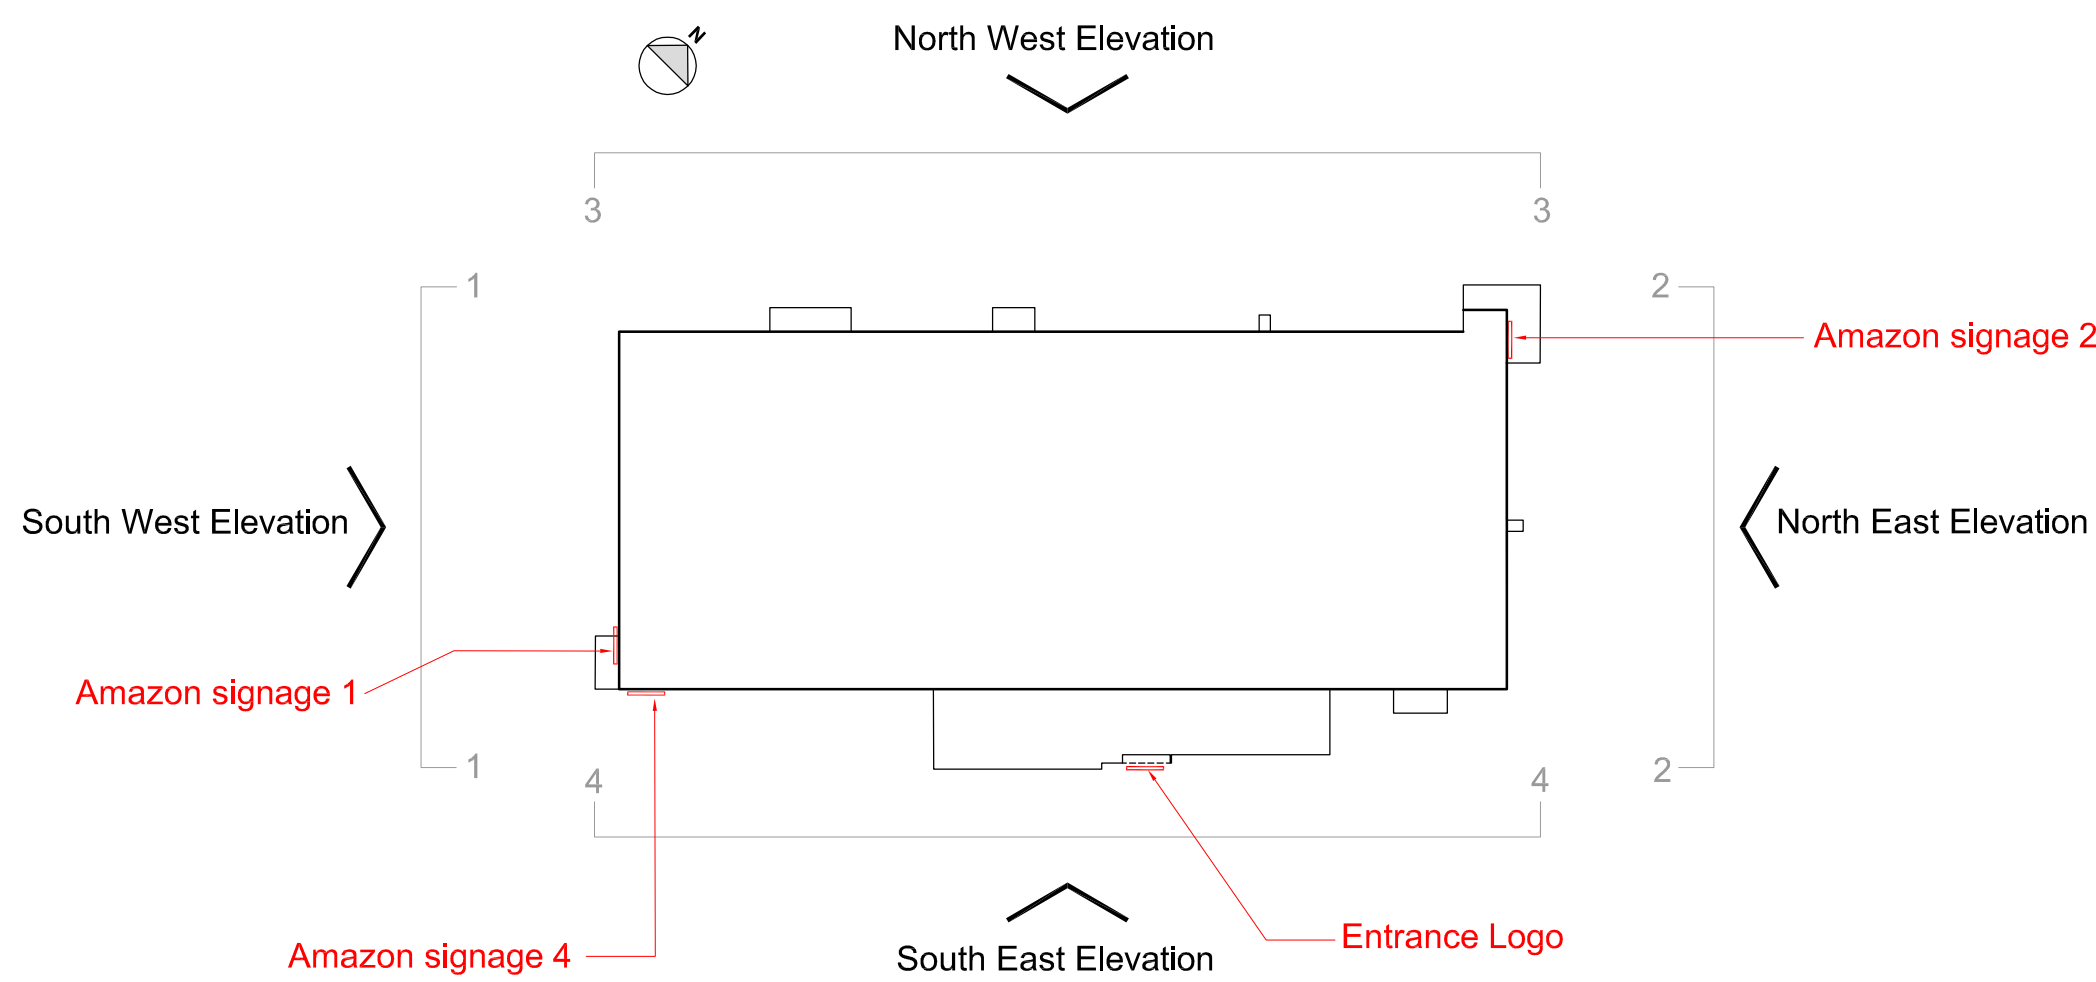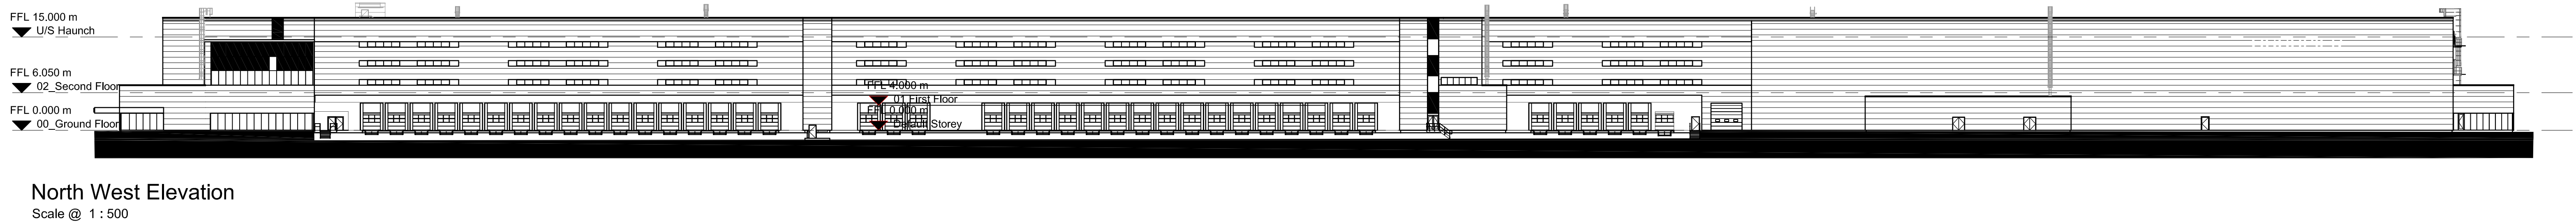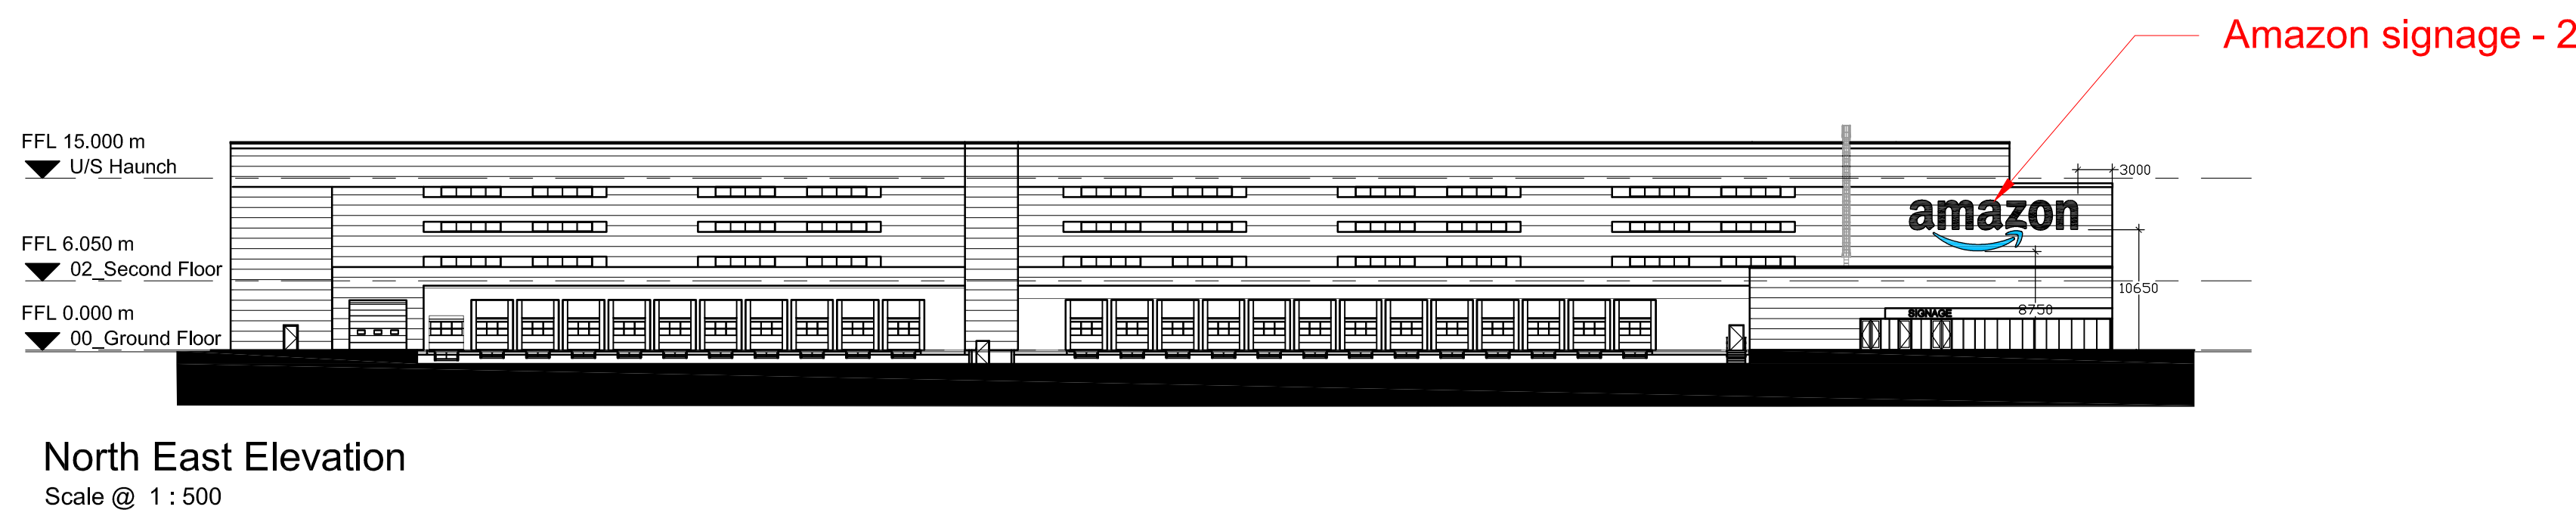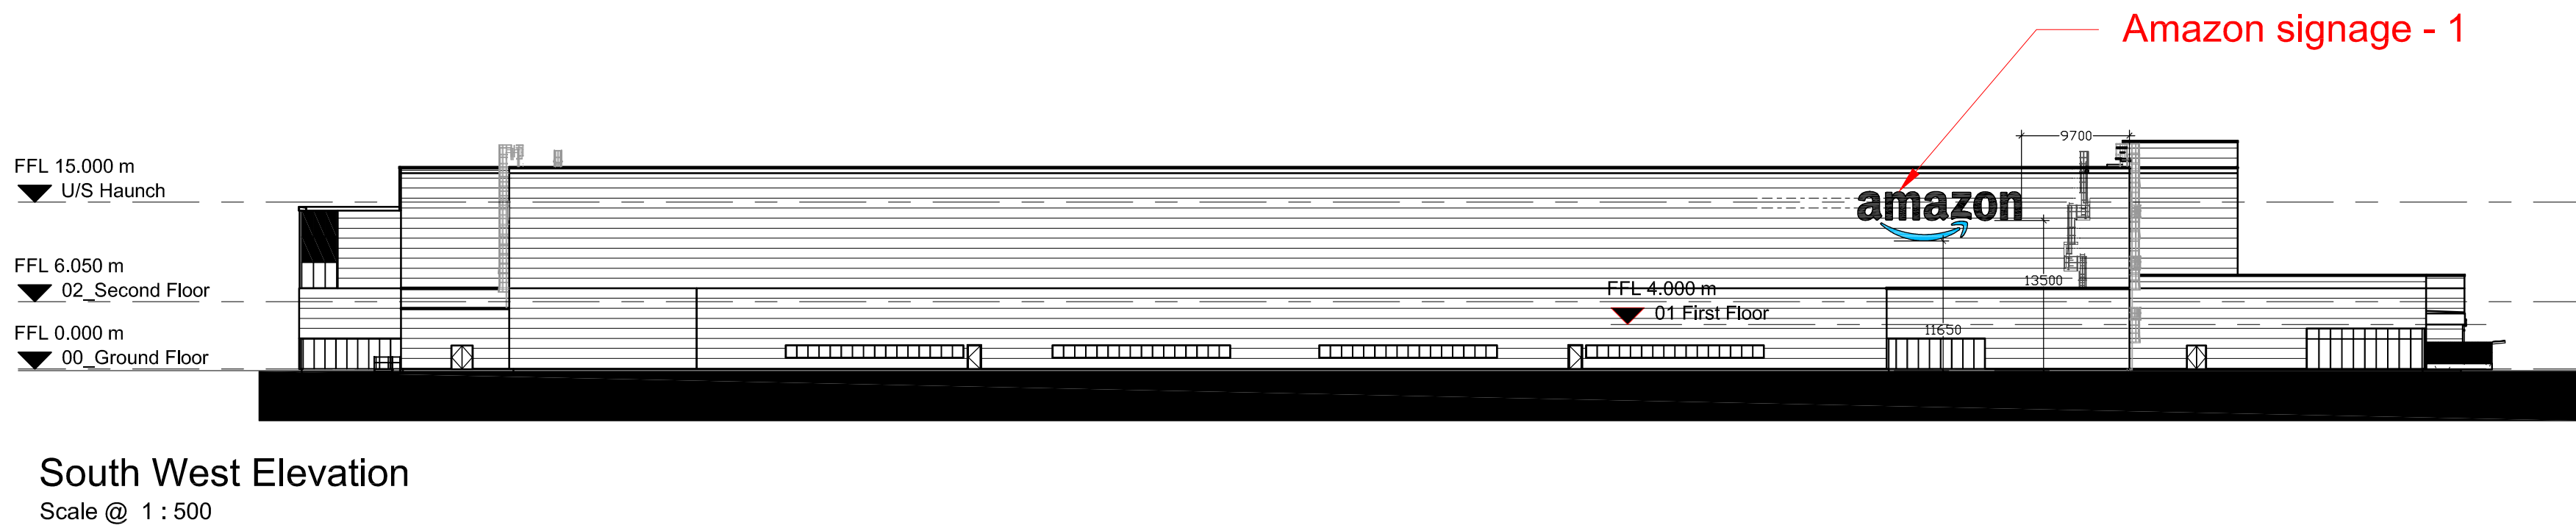


Signages : All dimensions setting-out above ground are approximate only, and shall be co-ordinated on site prior to final installation.

UT Amazon Logo
Material: Aluminium
Projection from building: 0mm
Backlighting: No
Type of Illumination: LED
Backlighting Level: 1000cd/m²
Static Illumination: 100cd/m²
(Source: 'Images_L1P2_001' Job No: 28173)

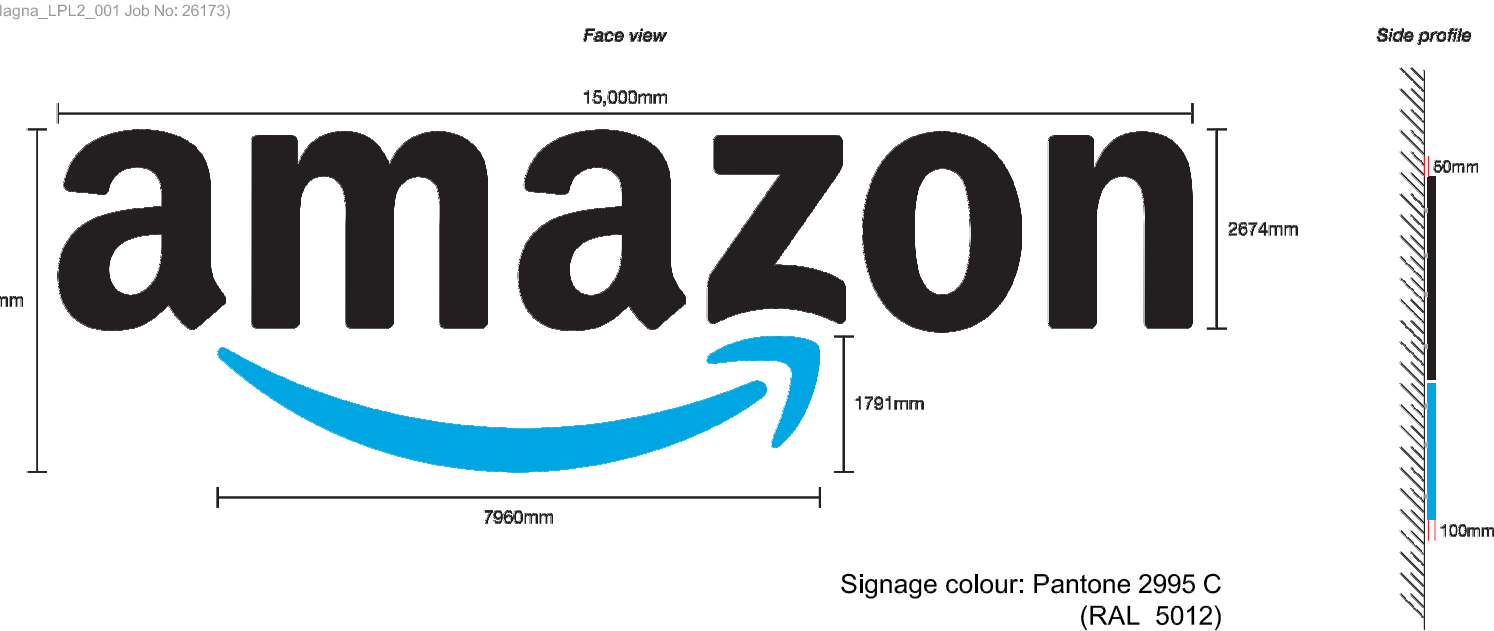

AMAZON - Signage Elevation Details
Scale @ 1 : 100

UT Amazon Logo
Material: Aluminium
Projection from building: 0mm
Backlighting: No
Type of Illumination: LED
Backlighting Level: 1000cd/m²
Static Illumination: 100cd/m²
(Source: 'Images_L1P2_001' Job No: 28173)

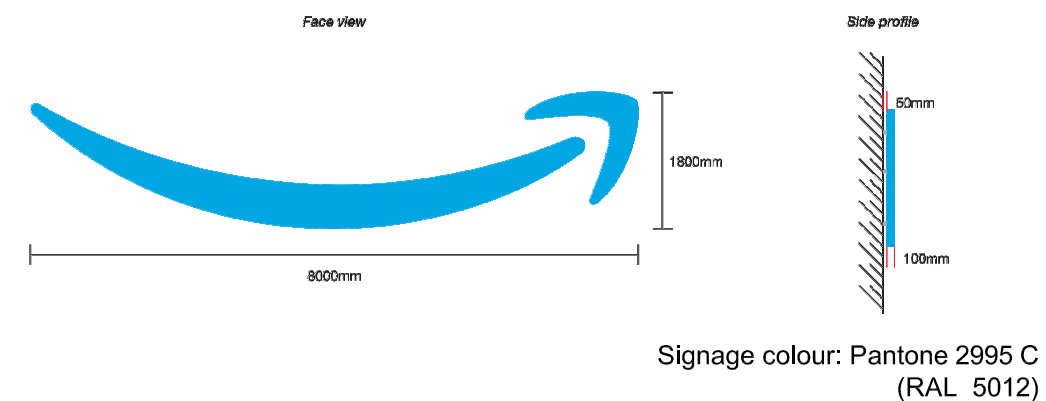

ENTRANCE LOGO - Signage Elevation Details
Scale @ 1 : 100

REV	Date	Drawn by: -	Checked by: -
P02	02/03/22	WS	RD/OW
Key plan updated and building signage dimensions added.			
P01	01/03/22	WS	RD/OW
Initial issue			
REV	Date	Drawn by: -	Checked by: -
S2			
For Comment			
Planning			
Client			

PLP Knowsley

project

PLP Knowsley

drawing title

Building Signage Elevations

date Jan 2022 drawn WS
scale @ A0 As indicated checked RD

Rev

P02

B8391-AEW-XX-XX-DR-A-0525

Drawn by

aei architects

0161 214 4370

www.aeiarchitects.com

aei