
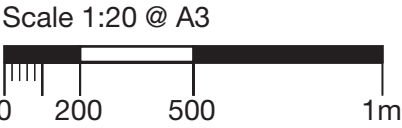


(L-R1) Coloured Zone Parking Numbers

Material: Aluminium
Projection from building: N/A
Illumination: No
Type of Illumination: N/A
Illuminance Levels: N/A
Static Intermittent: N/A

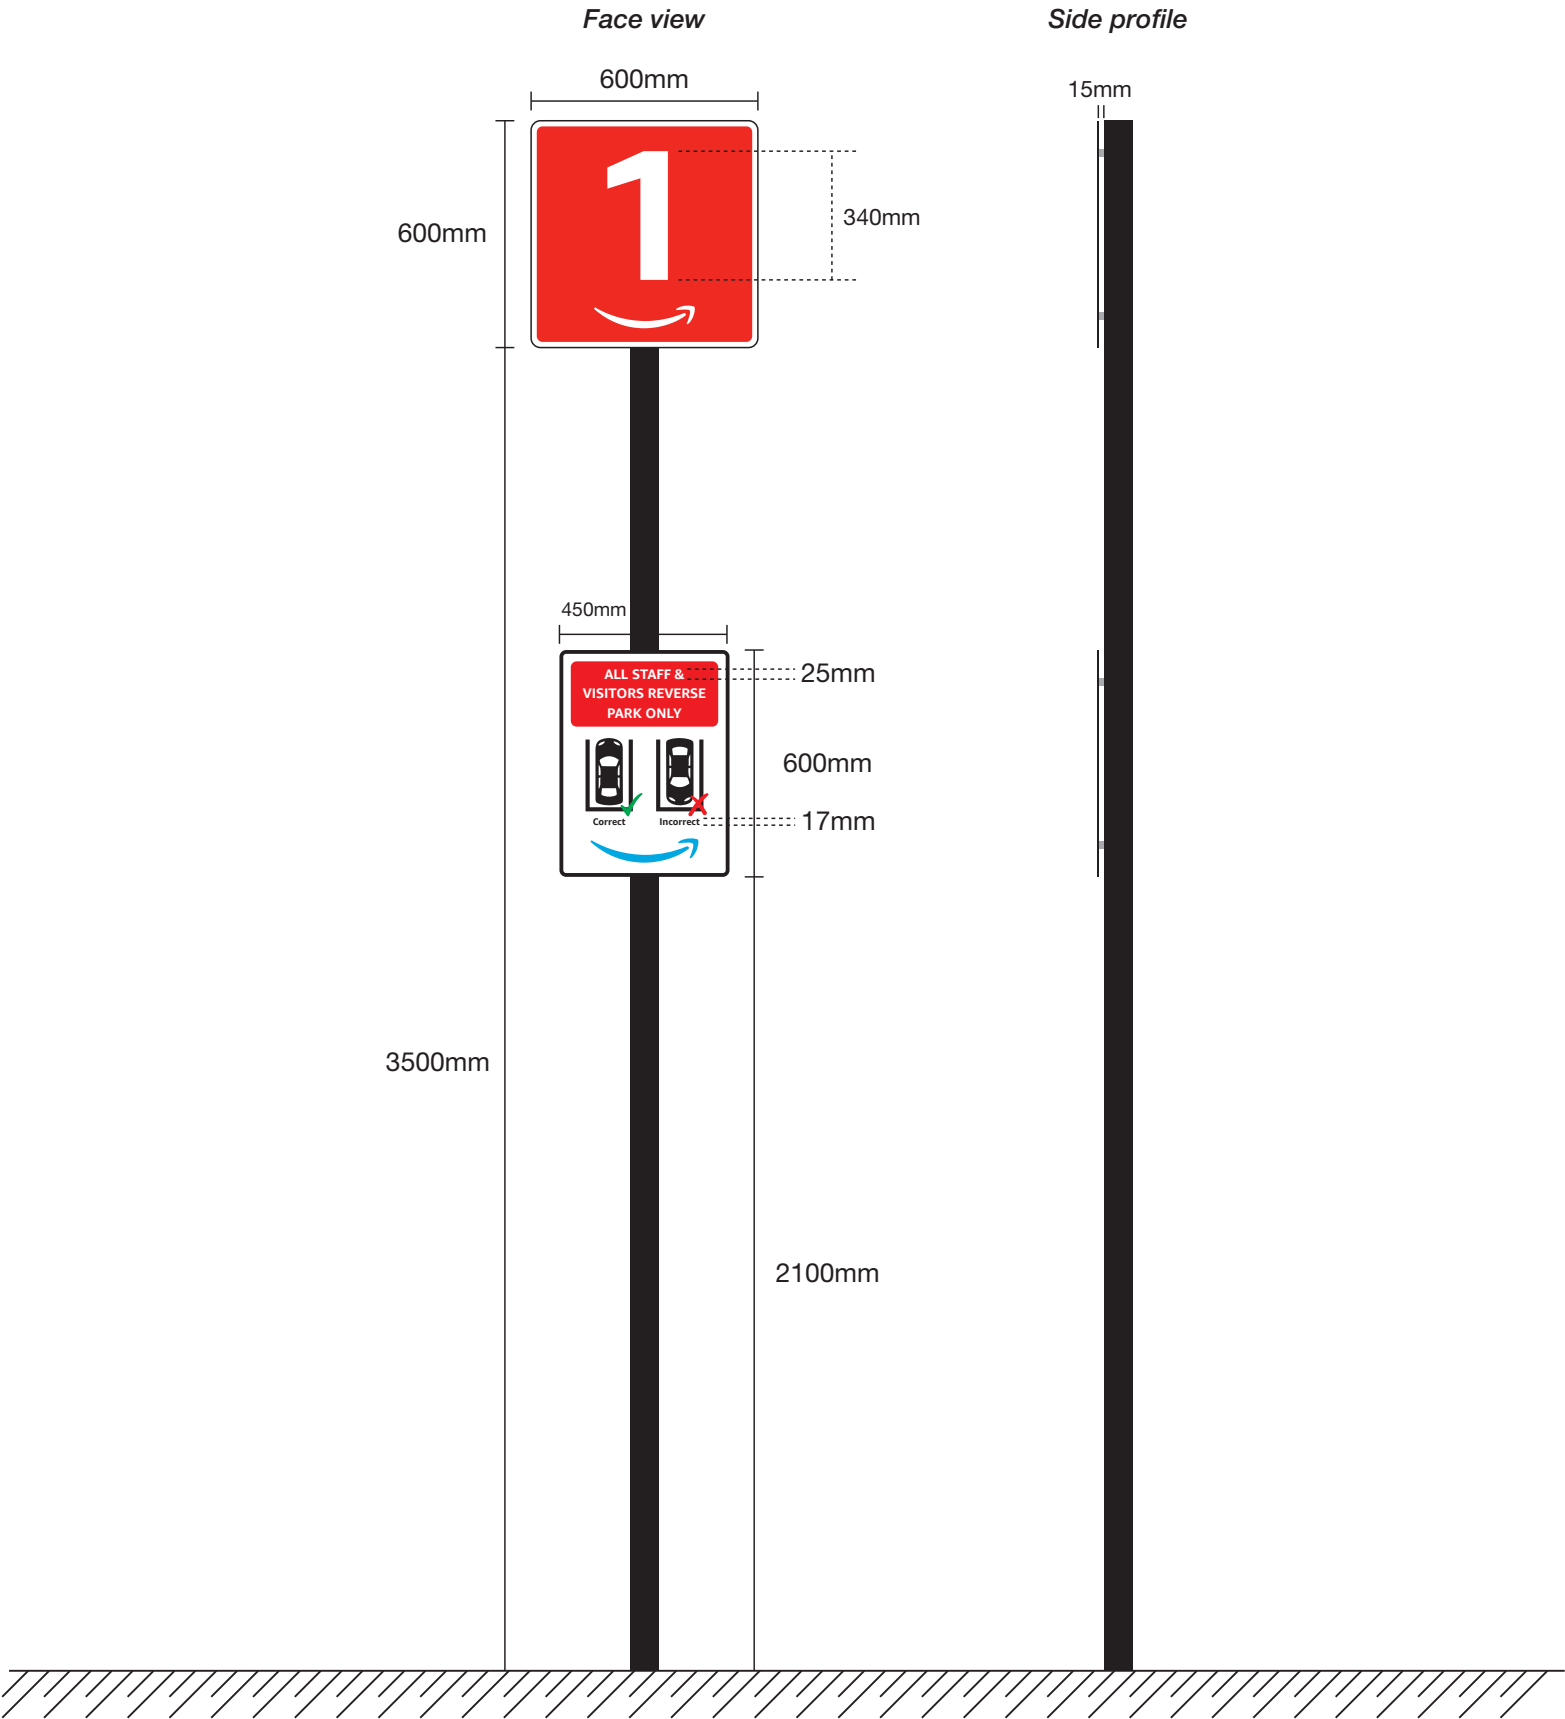

This artwork and its content is copyright of Magna Signs - © Magna Signs 1991. All rights reserved.

Any redistribution or reproduction of part or all of the contents in any form is prohibited other than the following:
you may print or download to a local hard disk extracts for your personal and non-commercial use only
you may copy the content to individual third parties for their personal use, but only if you acknowledge the material you may not, except with our express written permission, distribute or commercially exploit the content.
Nor may you transmit it or store it in any other website or other form of electronic retrieval system.

Client: Winvic Construction
Project: Coloured Zone Parking Numbers Signage
Estimator: Ben Ashdown



Signage Colours

CMYK 0.96,100.0	Pantone 2995 C
--------------------	-------------------

Job No: 26173
Issue: 1
Date: 17/02/22
Designer: Kaleb
Page: 1 of 1

(L-R2) Coloured Zone Parking Numbers

Material: Aluminium
Projection from building: N/A
Illumination: No
Type of Illumination: N/A
Illuminance Levels: N/A
Static Intermittent: N/A

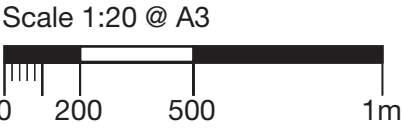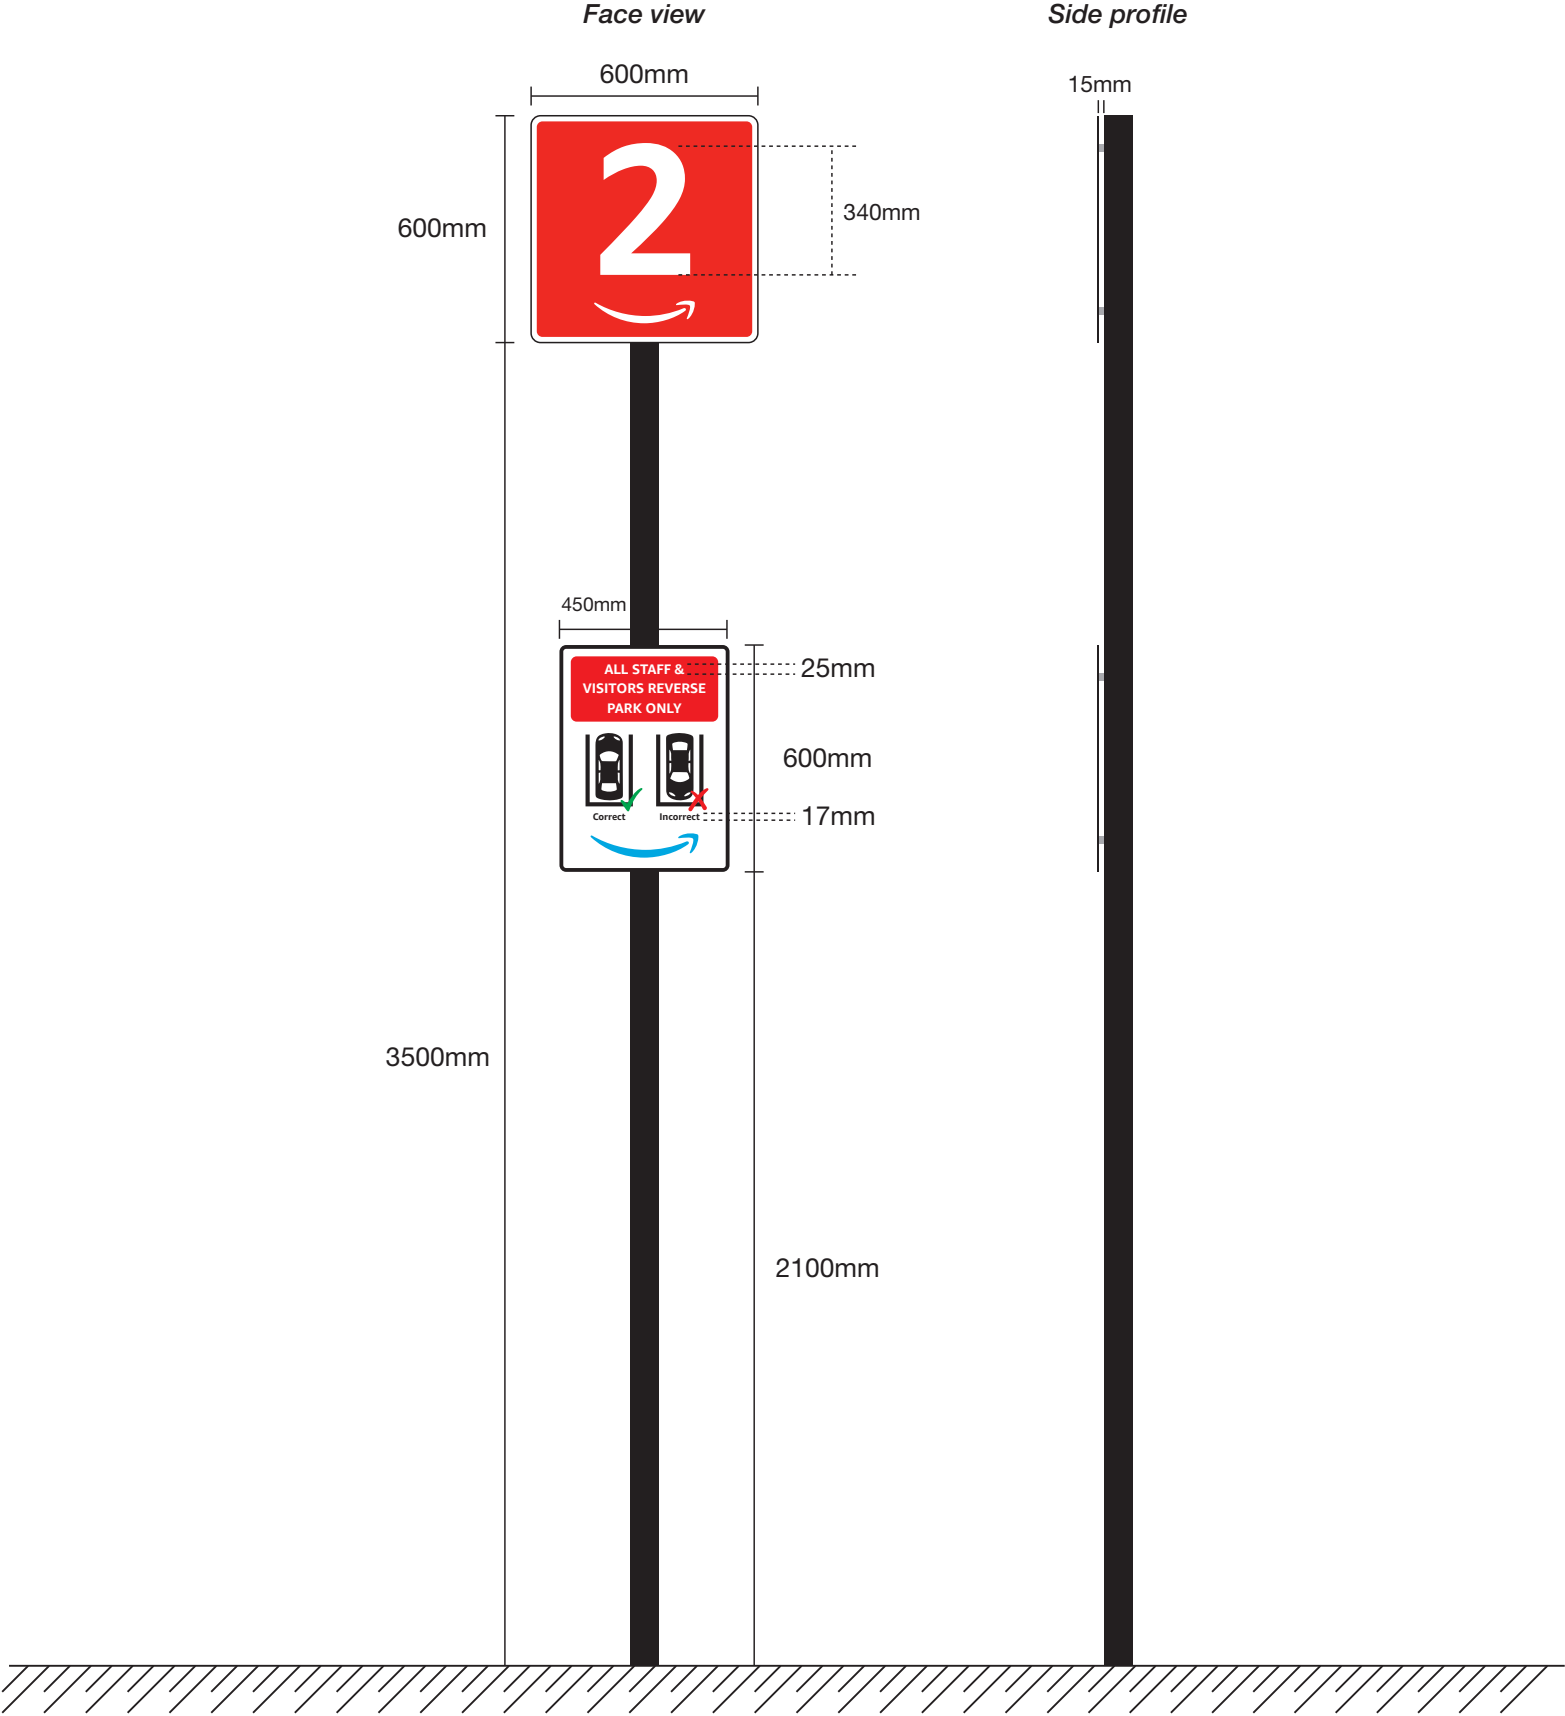

This artwork and its content is copyright of Magna Signs - © Magna Signs 1991. All rights reserved.

Any redistribution or reproduction of part or all of the contents in any form is prohibited other than the following:
you may print or download to a local hard disk extracts for your personal and non-commercial use only
you may copy the content to individual third parties for their personal use, but only if you acknowledge the material you may not, except with our express written permission, distribute or commercially exploit the content.
Nor may you transmit it or store it in any other website or other form of electronic retrieval system.

Client: Winvic Construction
Project: Coloured Zone Parking Numbers Signage
Estimator: Ben Ashdown



Signage Colours

CMYK 0.96,100.0	Pantone 2995 C
--------------------	-------------------

Job No: 26173
Issue: 1
Date: 17/02/22
Designer: Kaleb
Page: 1 of 1

(L-R3) Coloured Zone Parking Numbers

Material: Aluminium
Projection from building: N/A
Illumination: No
Type of Illumination: N/A
Illuminance Levels: N/A
Static Intermittent: N/A

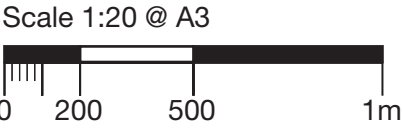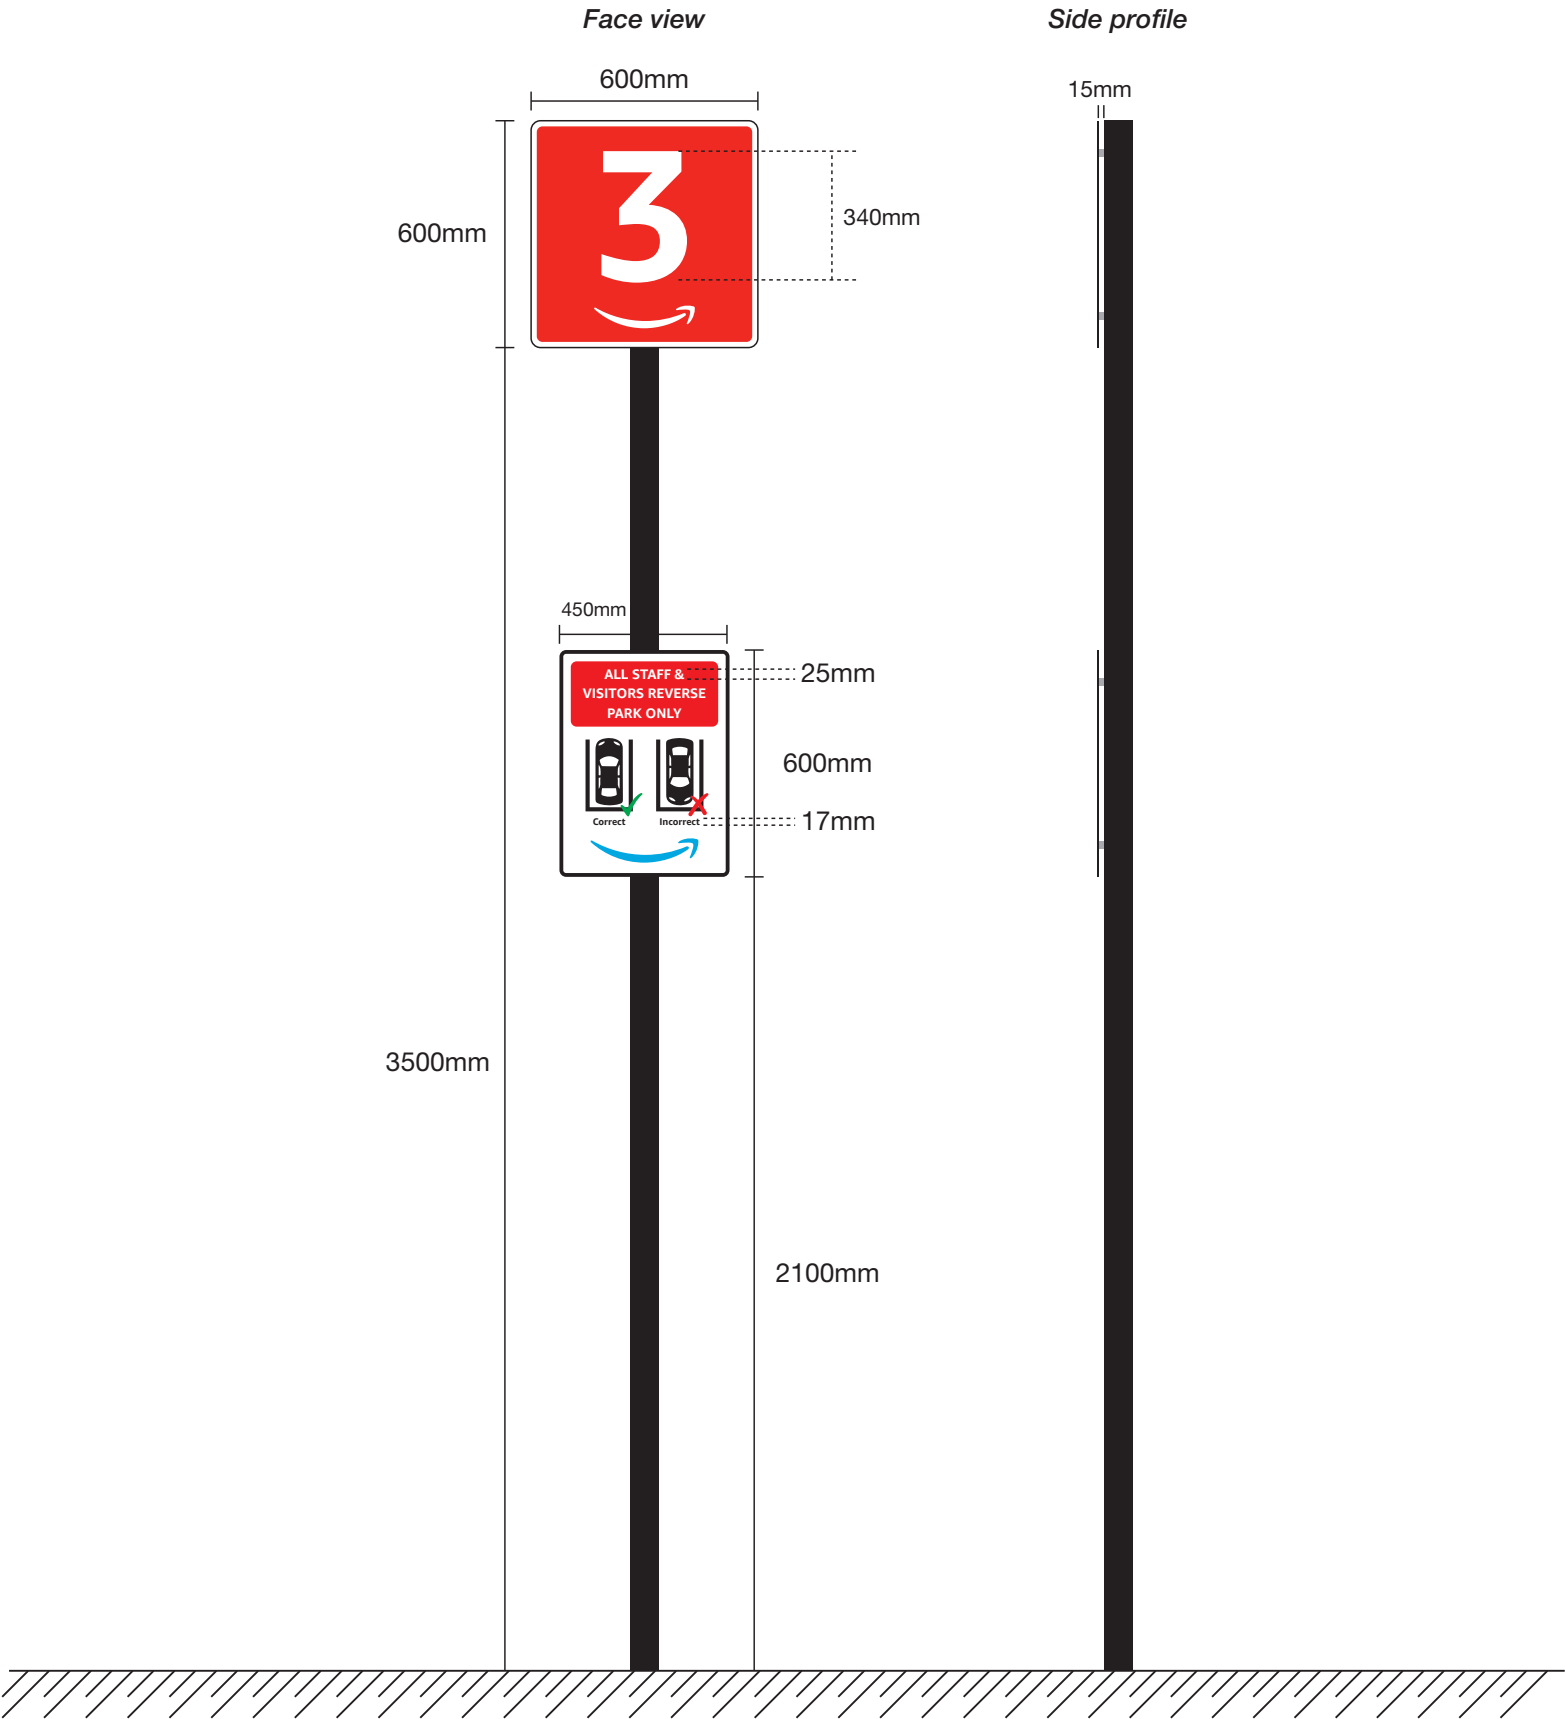

This artwork and its content is copyright of Magna Signs - © Magna Signs 1991. All rights reserved.

Any redistribution or reproduction of part or all of the contents in any form is prohibited other than the following:
you may print or download to a local hard disk extracts for your personal and non-commercial use only
you may copy the content to individual third parties for their personal use, but only if you acknowledge the material you may not, except with our express written permission, distribute or commercially exploit the content.
Nor may you transmit it or store it in any other website or other form of electronic retrieval system.

Client: Winvic Construction
Project: Coloured Zone Parking Numbers Signage
Estimator: Ben Ashdown



Signage Colours

CMYK 0.96,100.0	Pantone 2995 C
--------------------	-------------------

Job No: 26173
Issue: 1
Date: 17/02/22
Designer: Kaleb
Page: 1 of 1

(L-R4) Coloured Zone Parking Numbers

Material: Aluminium
Projection from building: N/A
Illumination: No
Type of Illumination: N/A
Illuminance Levels: N/A
Static Intermittent: N/A

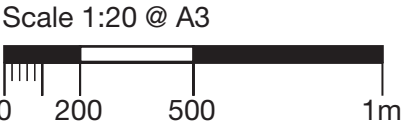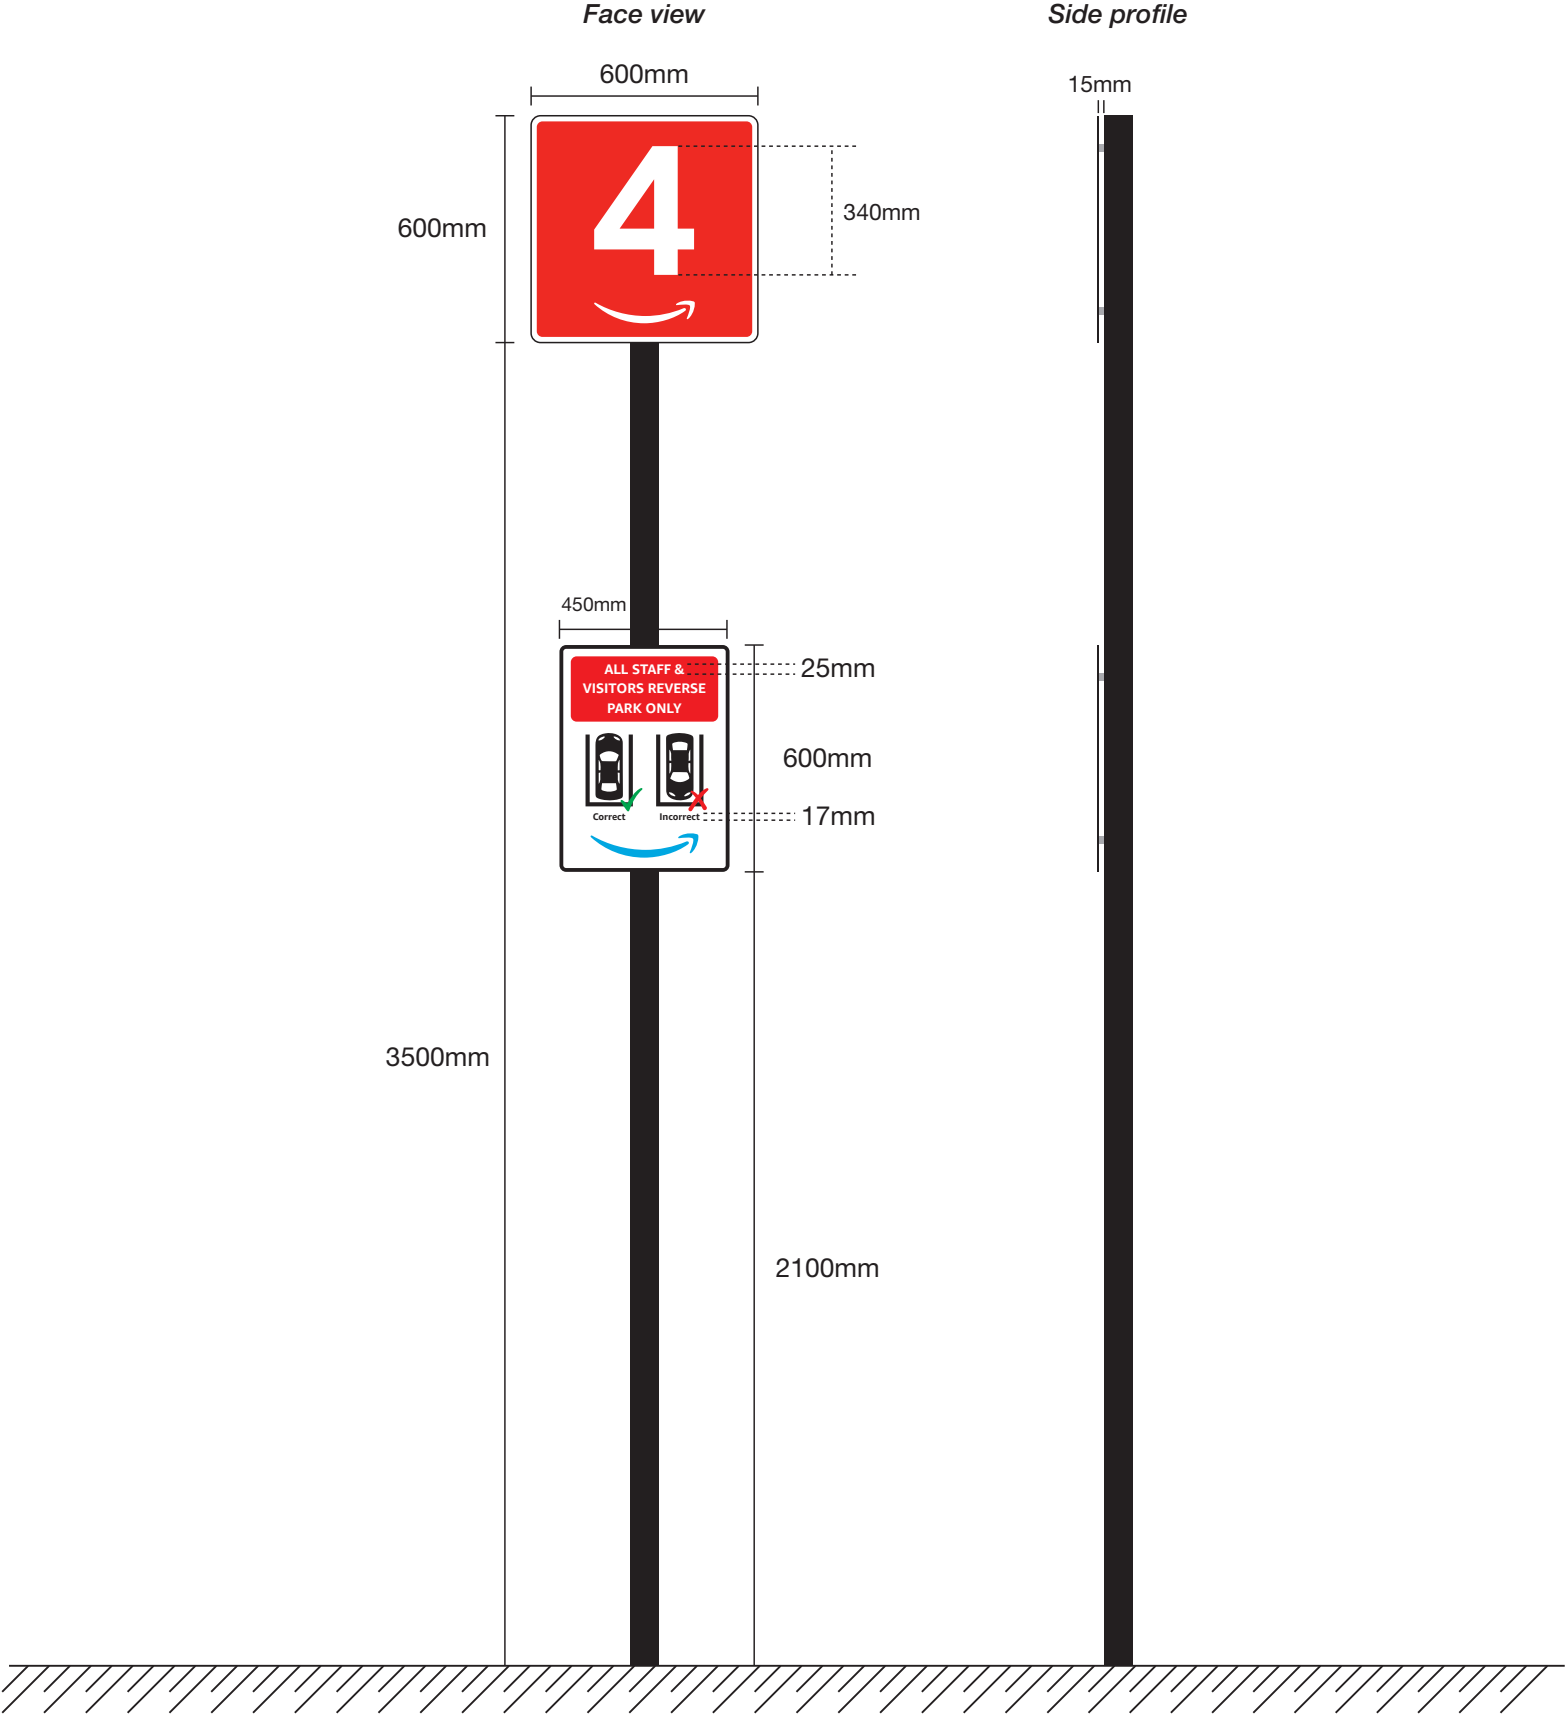

This artwork and its content is copyright of Magna Signs - © Magna Signs 1991. All rights reserved.

Any redistribution or reproduction of part or all of the contents in any form is prohibited other than the following:
you may print or download to a local hard disk extracts for your personal and non-commercial use only
you may copy the content to individual third parties for their personal use, but only if you acknowledge the material you may not, except with our express written permission, distribute or commercially exploit the content.
Nor may you transmit it or store it in any other website or other form of electronic retrieval system.



Client: Winvic Construction
Project: Coloured Zone Parking Numbers Signage
Estimator: Ben Ashdown

Signage Colours	
CMYK 0.96,100.0	Pantone 2995 C

Job No: 26173
Issue: 1
Date: 17/02/22
Designer: Kaleb
Page: 1 of 1

(L-R5) Coloured Zone Parking Numbers

Material: Aluminium
Projection from building: N/A
Illumination: No
Type of Illumination: N/A
Illuminance Levels: N/A
Static Intermittent: N/A

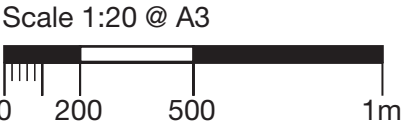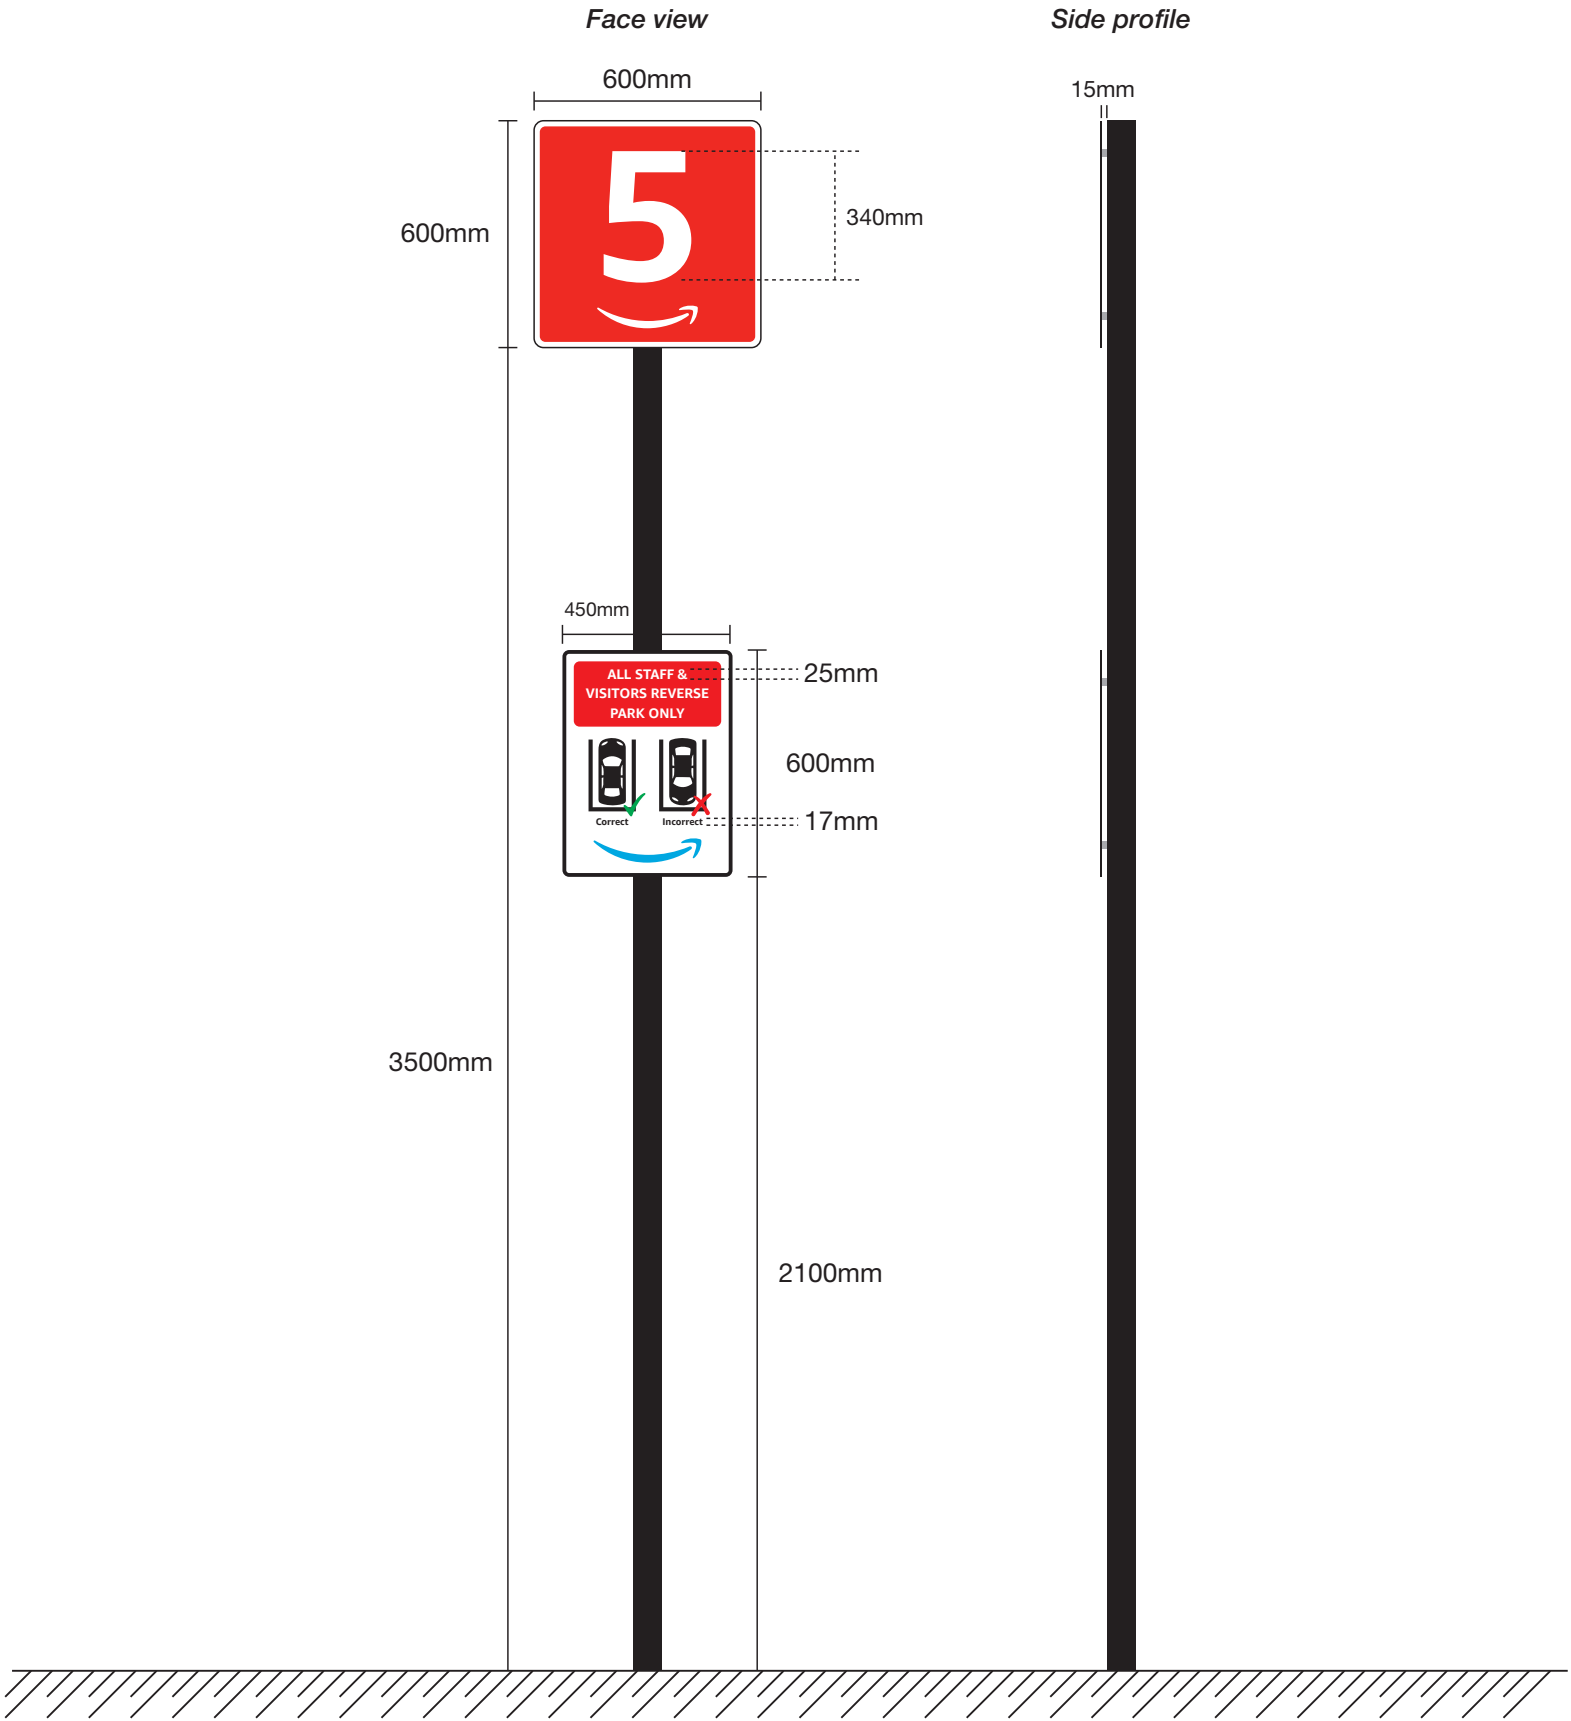

This artwork and its content is copyright of Magna Signs - © Magna Signs 1991. All rights reserved.

Any redistribution or reproduction of part or all of the contents in any form is prohibited other than the following:
you may print or download to a local hard disk extracts for your personal and non-commercial use only
you may copy the content to individual third parties for their personal use, but only if you acknowledge the material you may not, except with our express written permission, distribute or commercially exploit the content.
Nor may you transmit it or store it in any other website or other form of electronic retrieval system.

Client: Winvic Construction
Project: Coloured Zone Parking Numbers Signage
Estimator: Ben Ashdown



Signage Colours

CMYK 0.96,100.0	Pantone 2995 C
--------------------	-------------------

Job No: 26173
Issue: 1
Date: 17/02/22
Designer: Kaleb
Page: 1 of 1

(L-R6) Coloured Zone Parking Numbers

Material: Aluminium
Projection from building: N/A
Illumination: No
Type of Illumination: N/A
Illuminance Levels: N/A
Static Intermittent: N/A

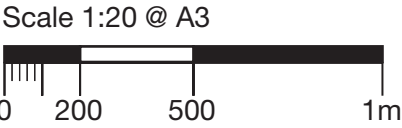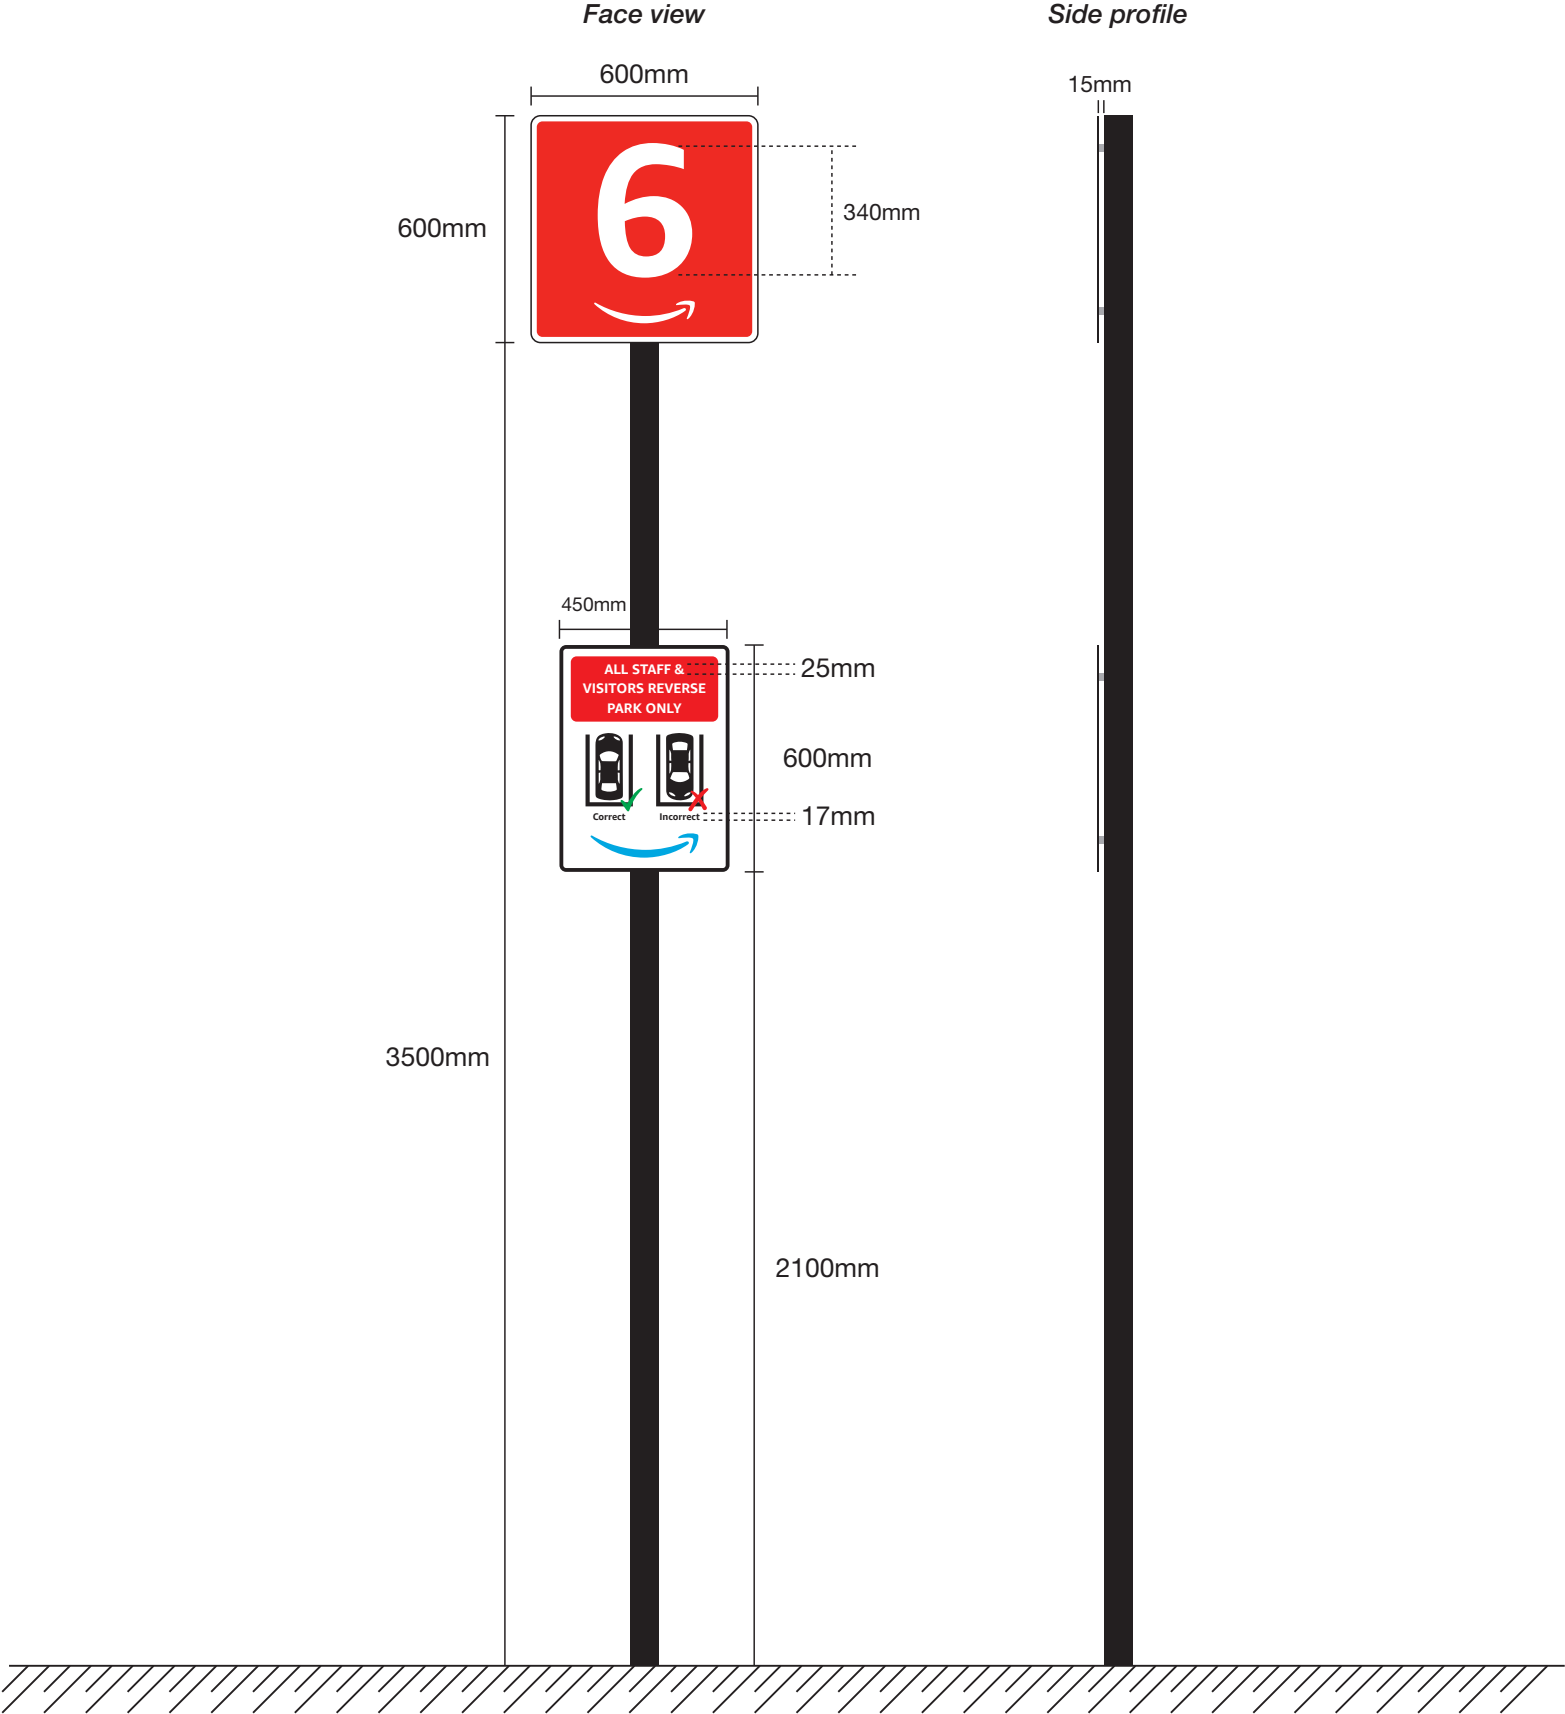

This artwork and its content is copyright of Magna Signs - © Magna Signs 1991. All rights reserved.

Any redistribution or reproduction of part or all of the contents in any form is prohibited other than the following:
you may print or download to a local hard disk extracts for your personal and non-commercial use only
you may copy the content to individual third parties for their personal use, but only if you acknowledge the material you may not, except with our express written permission, distribute or commercially exploit the content.
Nor may you transmit it or store it in any other website or other form of electronic retrieval system.

Client: Winvic Construction
Project: Coloured Zone Parking Numbers Signage
Estimator: Ben Ashdown

Signage Colours	
CMYK 0.96,100.0	Pantone 2995 C

Job No: 26173
Issue: 1
Date: 17/02/22
Designer: Kaleb
Page: 1 of 1