


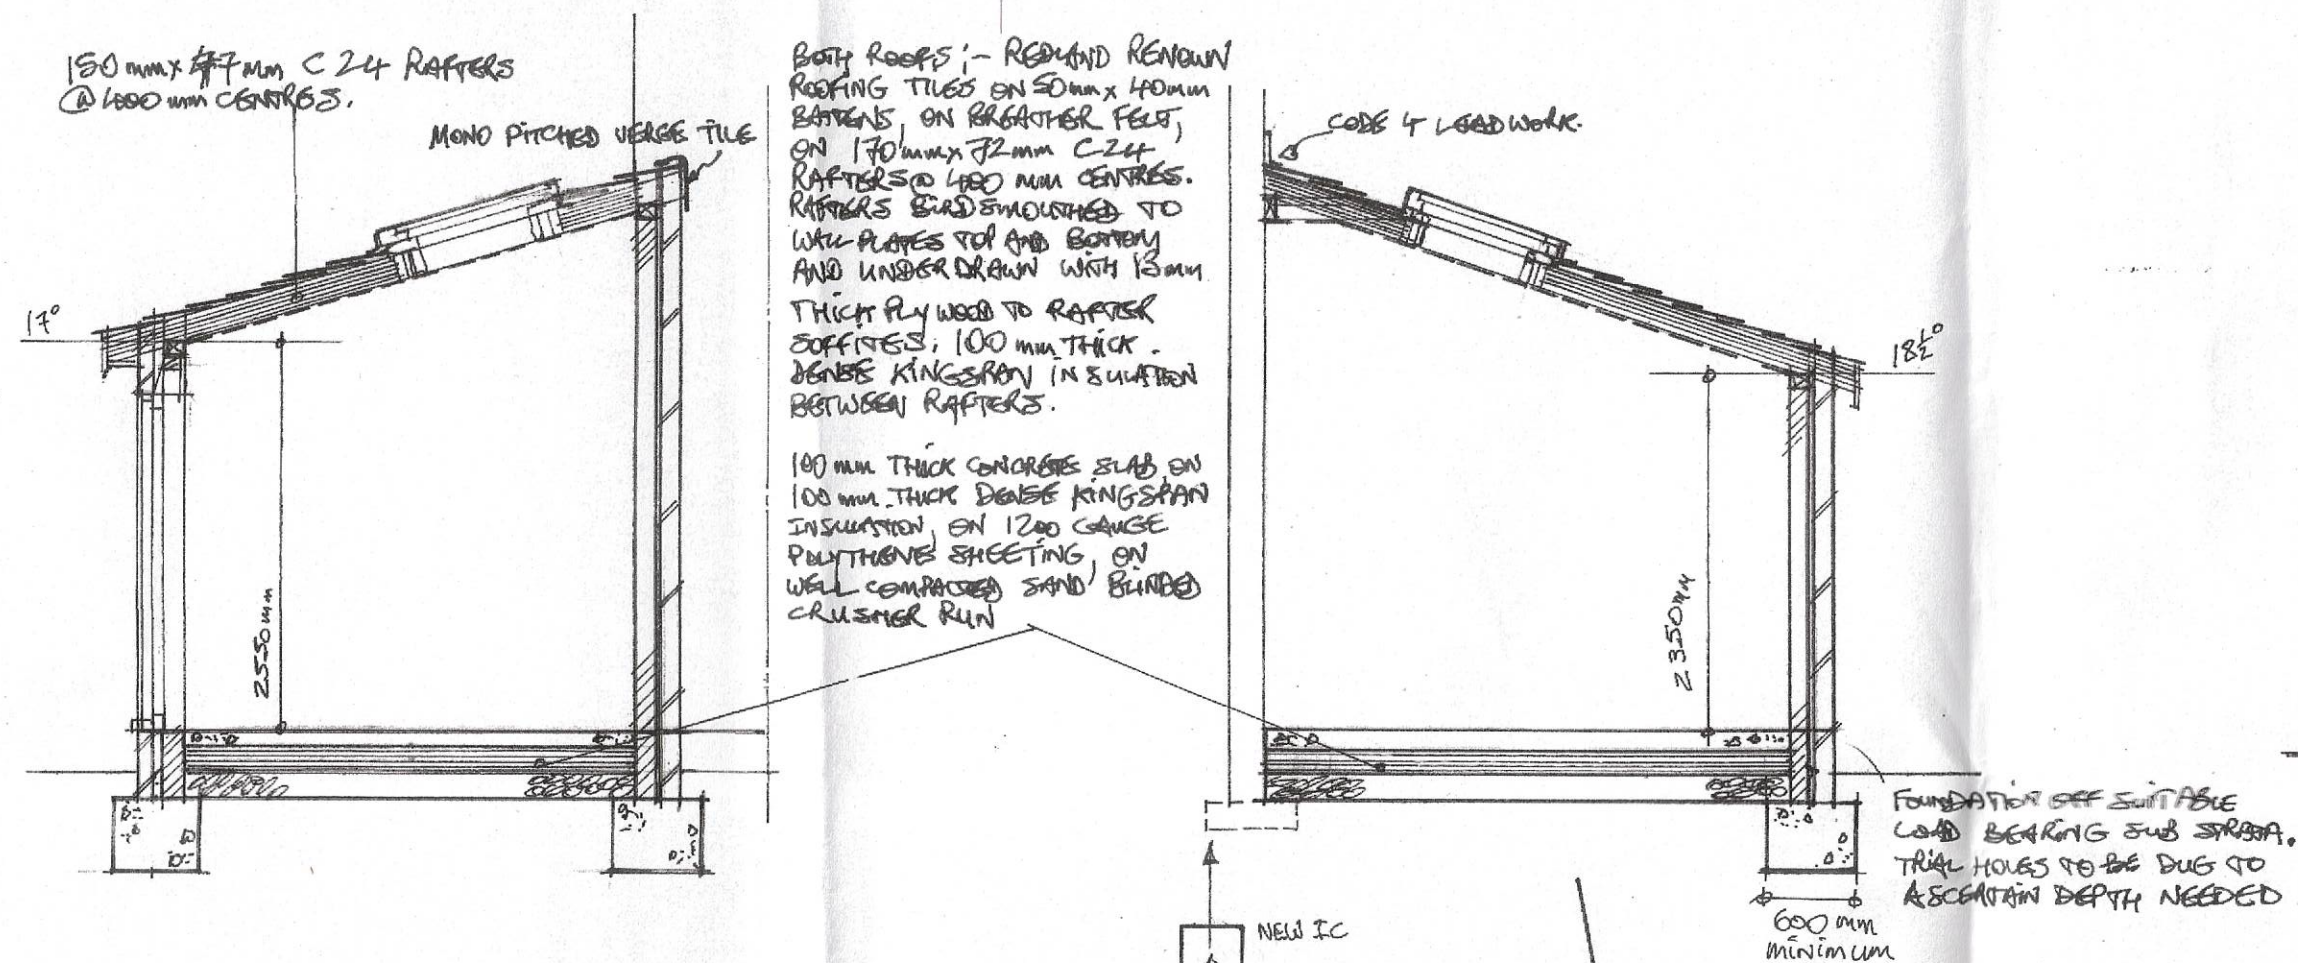


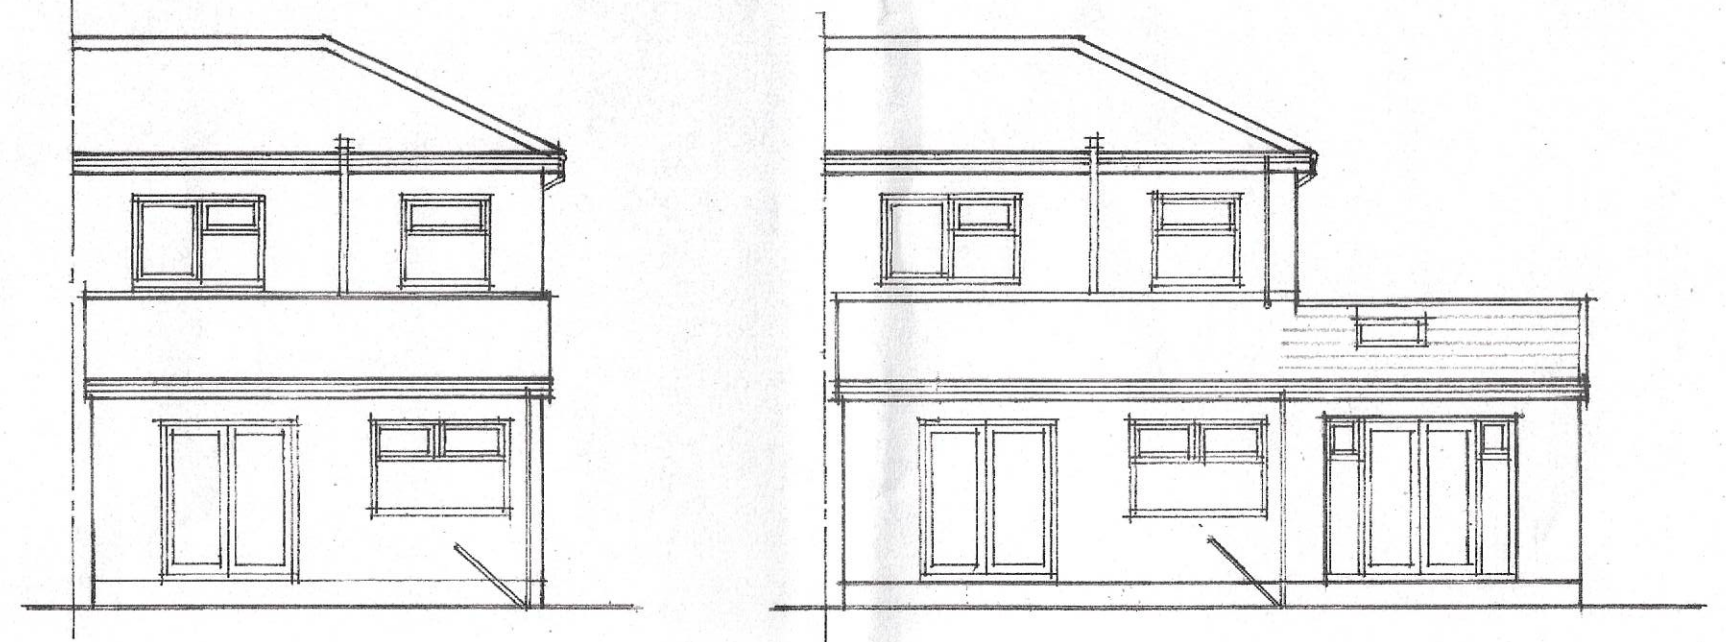


elevations

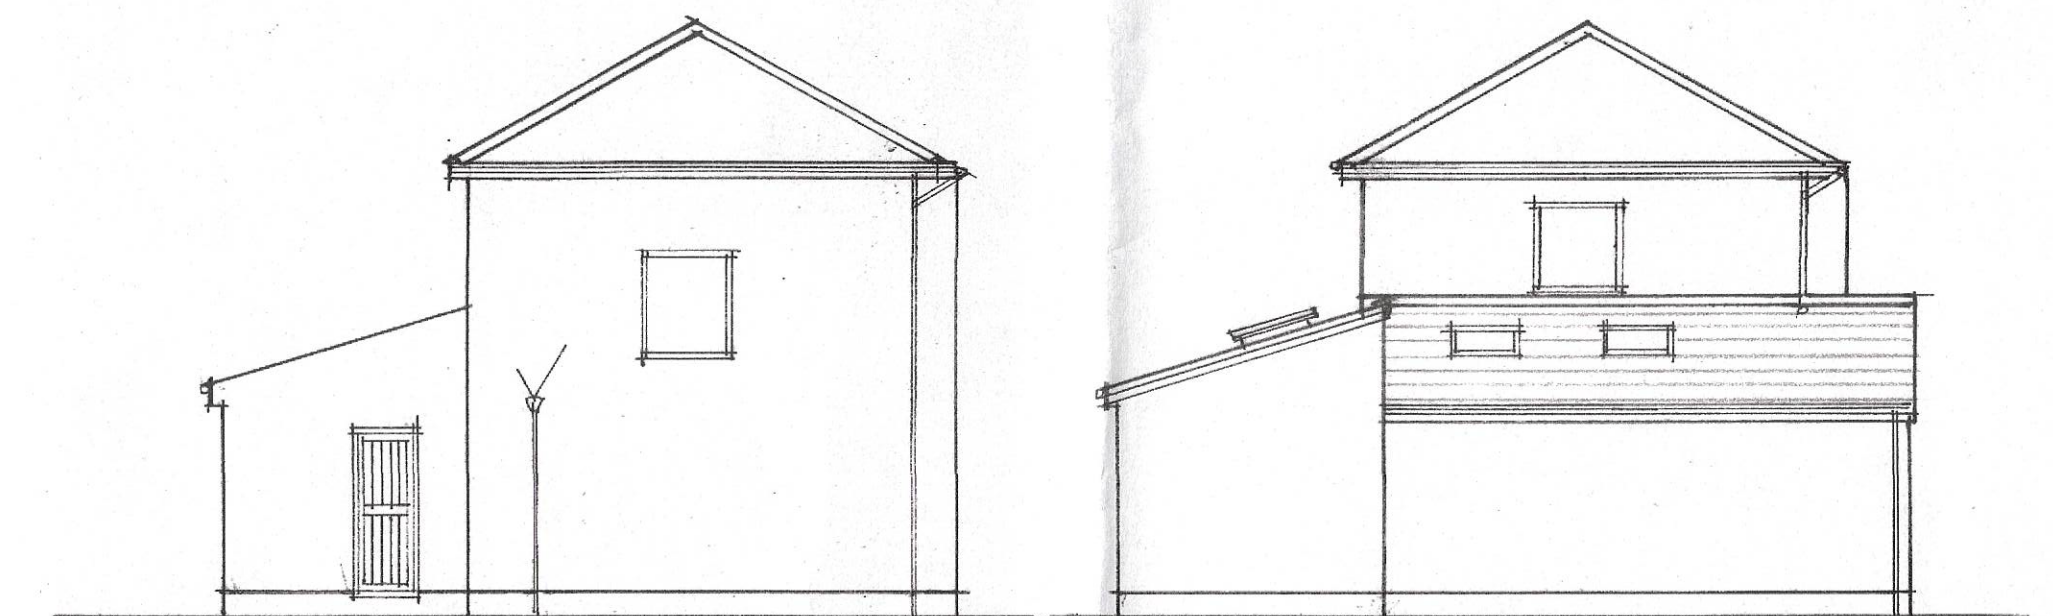

rear

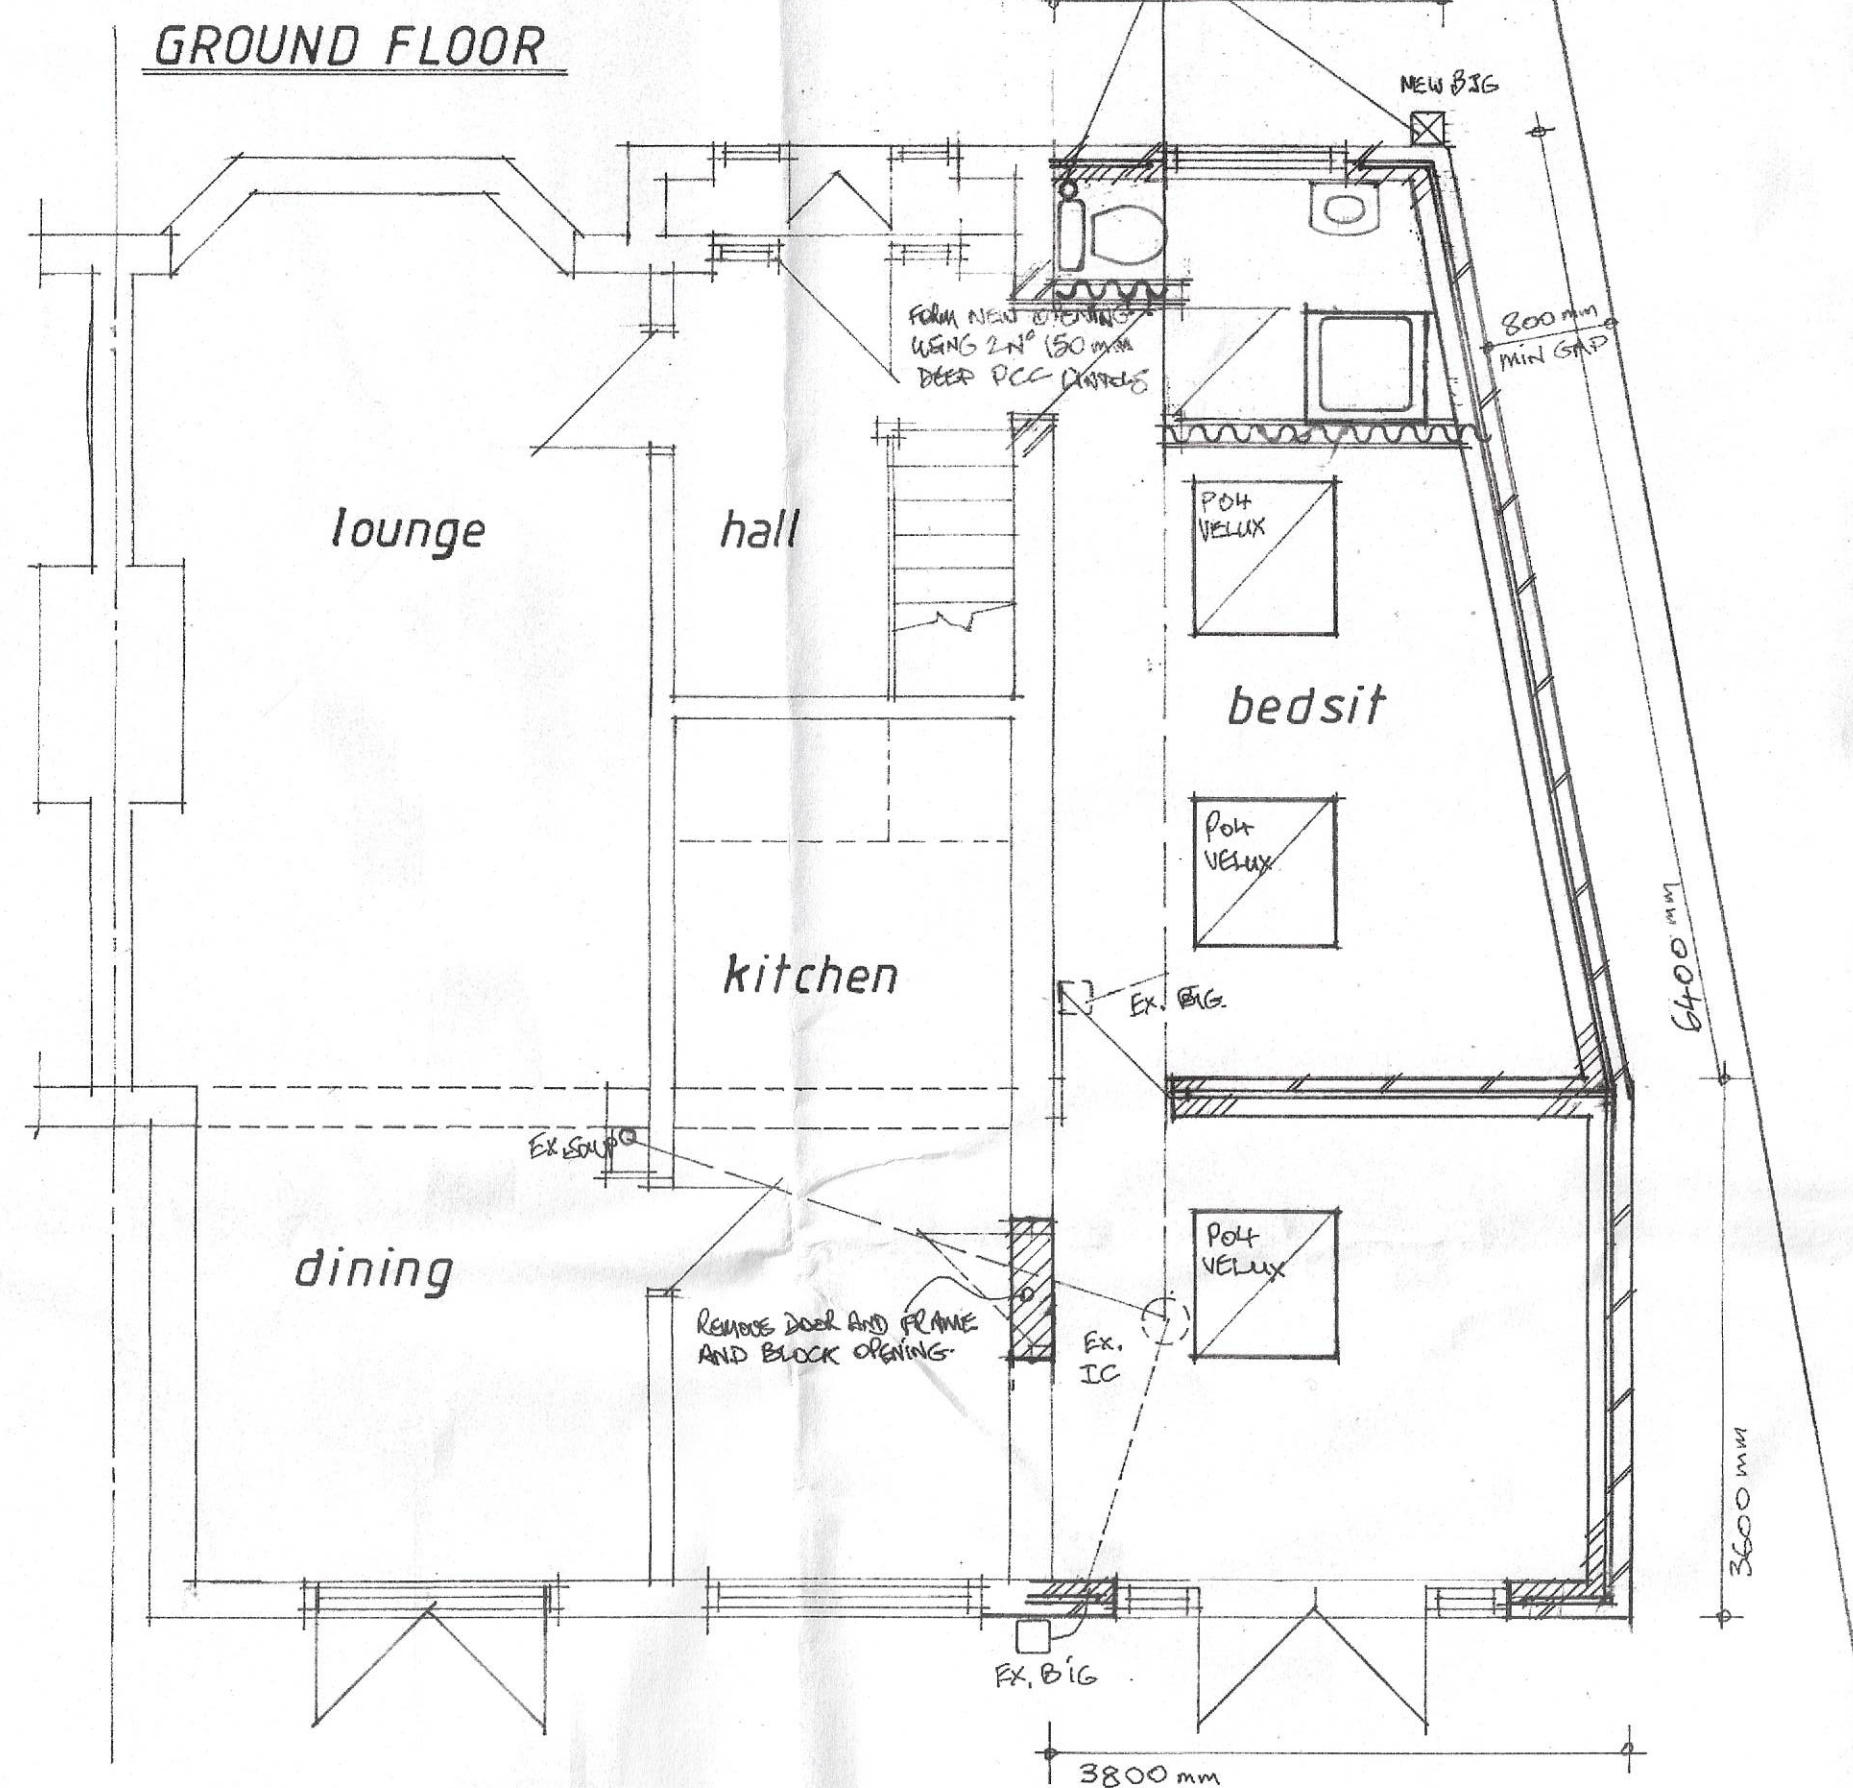


side

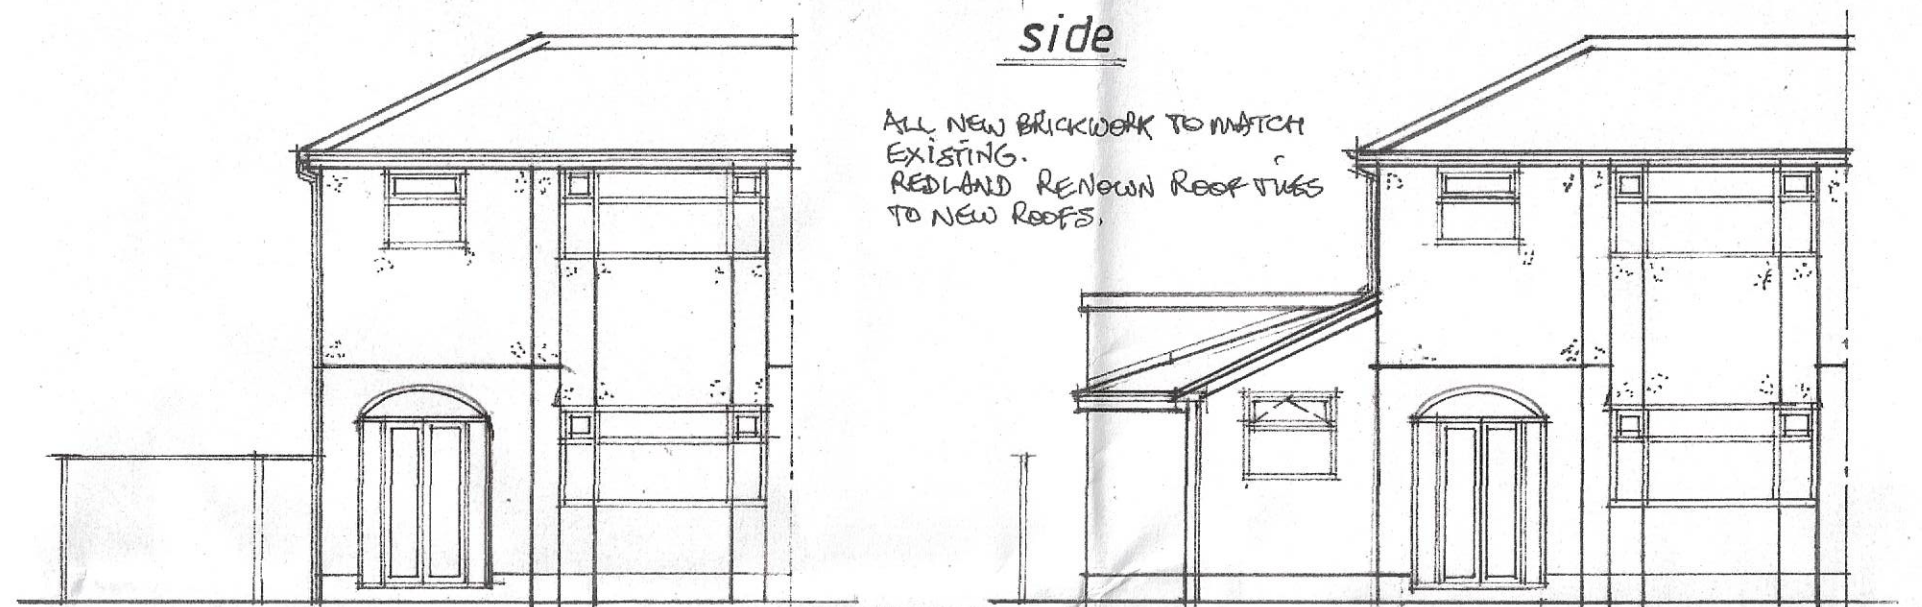

front

ALL NEW BRICKWORK TO MATCH
EXISTING.
REDLAND RENOWN ROOF TILES
TO NEW ROOFS.

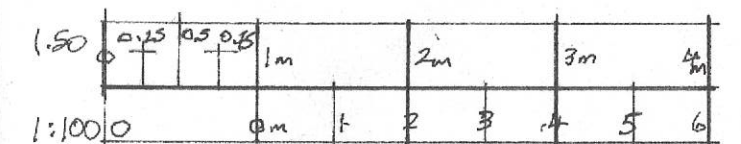

N° 49 EDMOOR DRIVE LIVERPOOL L10 1LP