


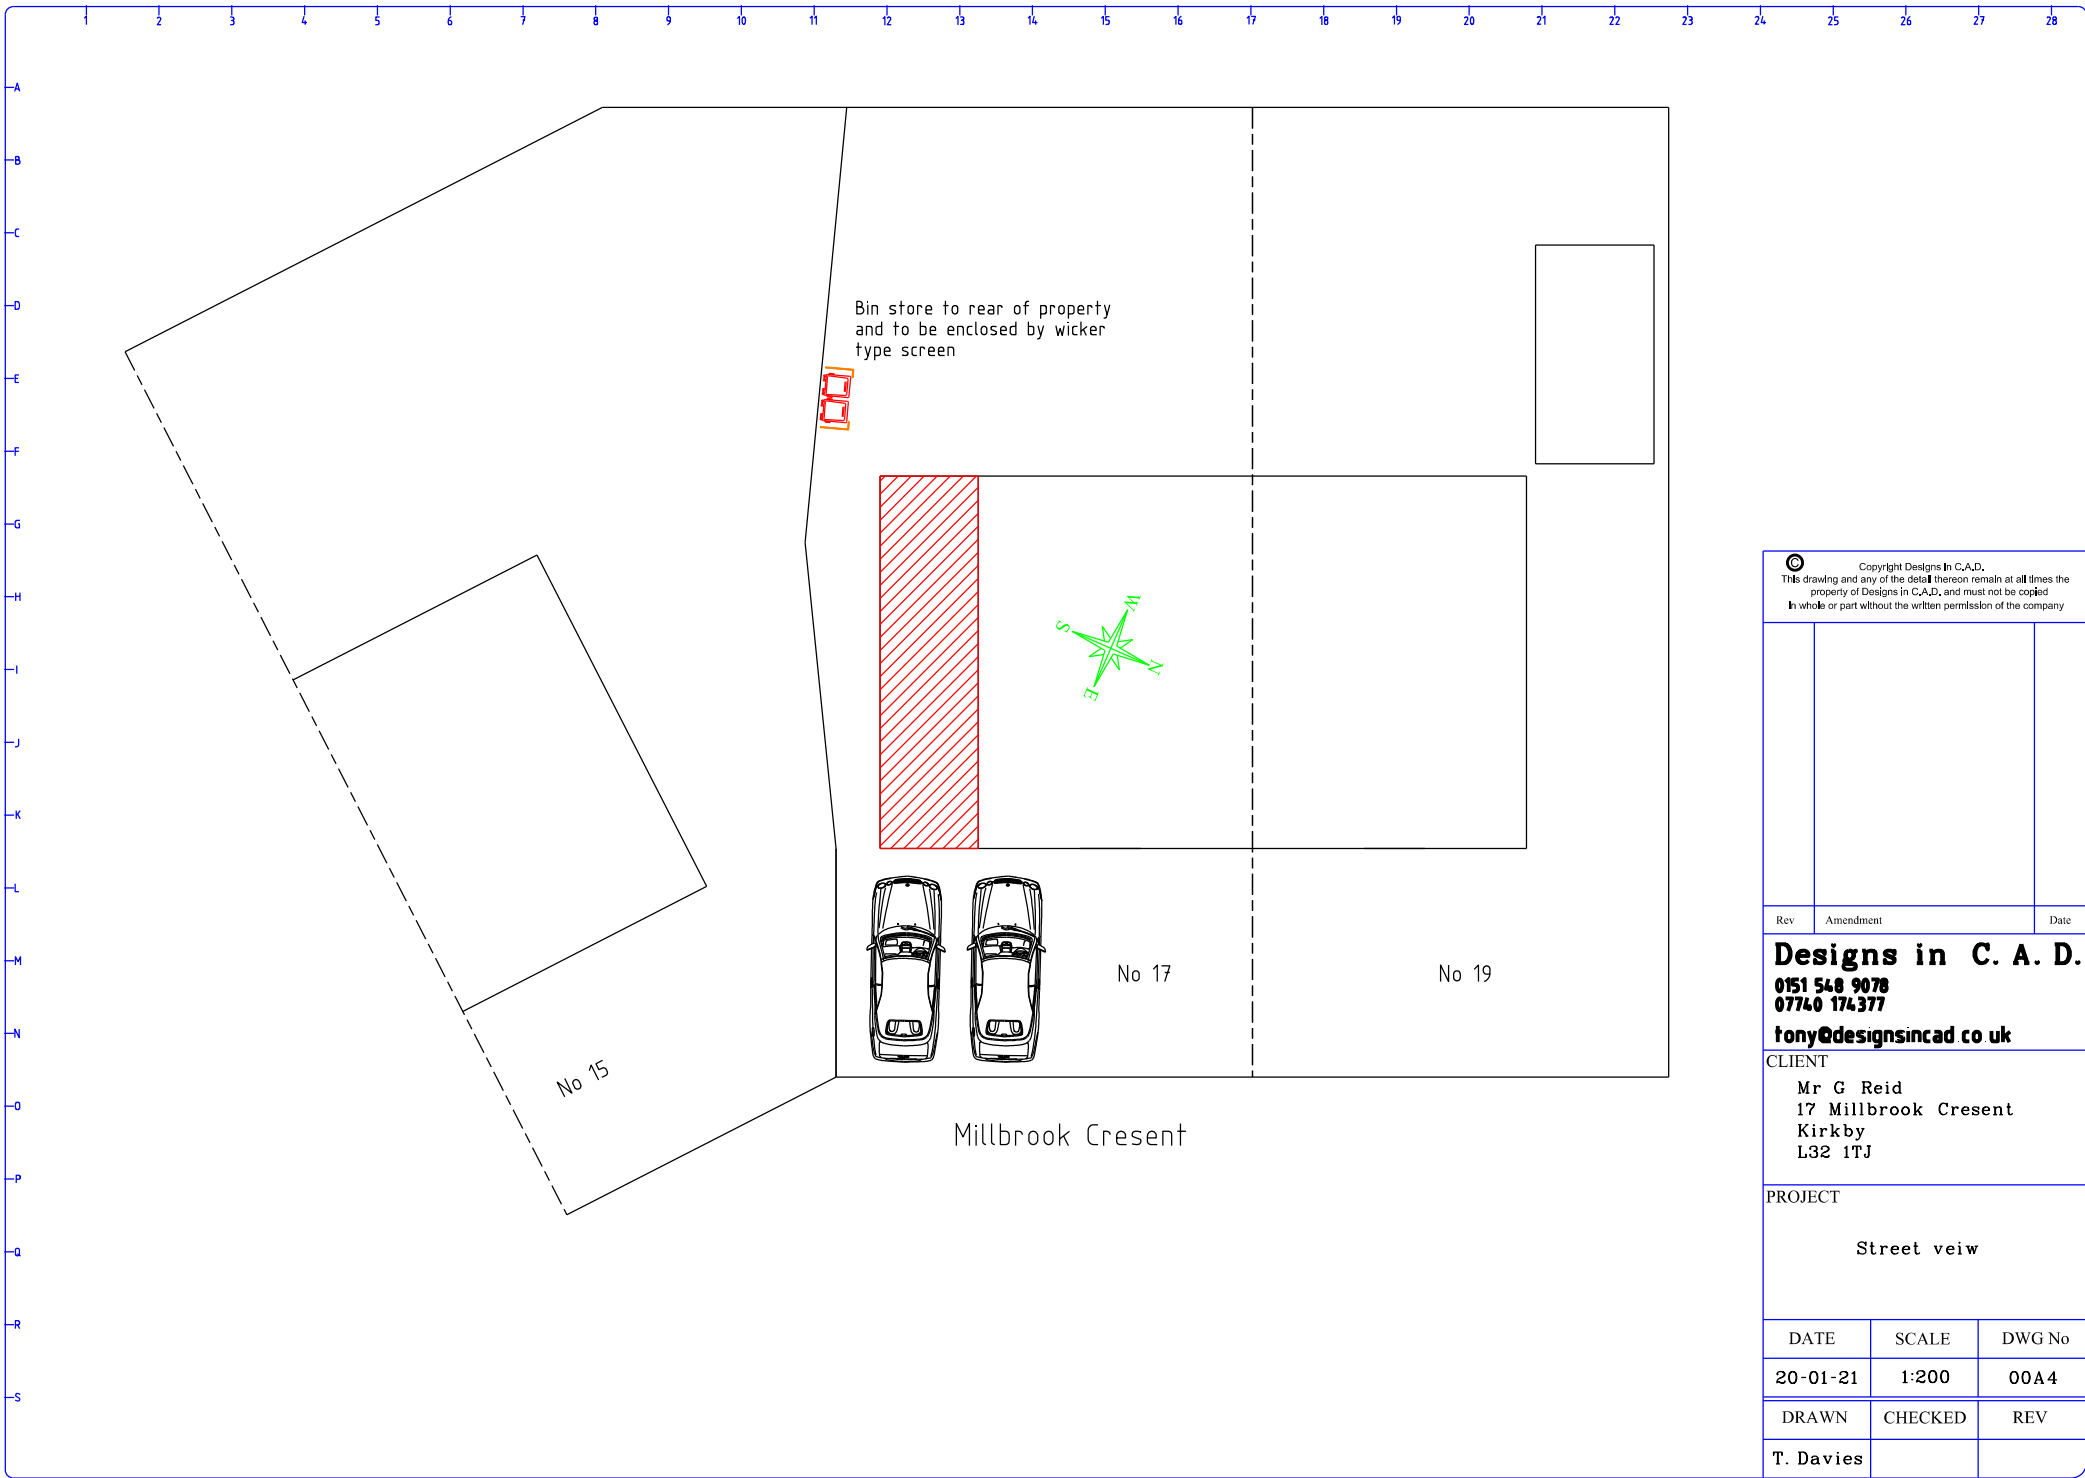

© Copyright Designs in C.A.D.
This drawing and any of the detail thereon remain at all times the property of Designs in C.A.D. and must not be copied in whole or part without the written permission of the company

Rev	Amendment	Date

Designs in C. A. D.
0151 540 9078
07740 174377
tony@designsincad.co.uk

CLIENT
Mr G Reid
17 Millbrook Crescent
Kirkby
L32 1TJ

PROJECT
Street view

DATE	SCALE	DWG No
20-01-21	1:200	00A4
DRAWN	CHECKED	REV
T. Davies		