
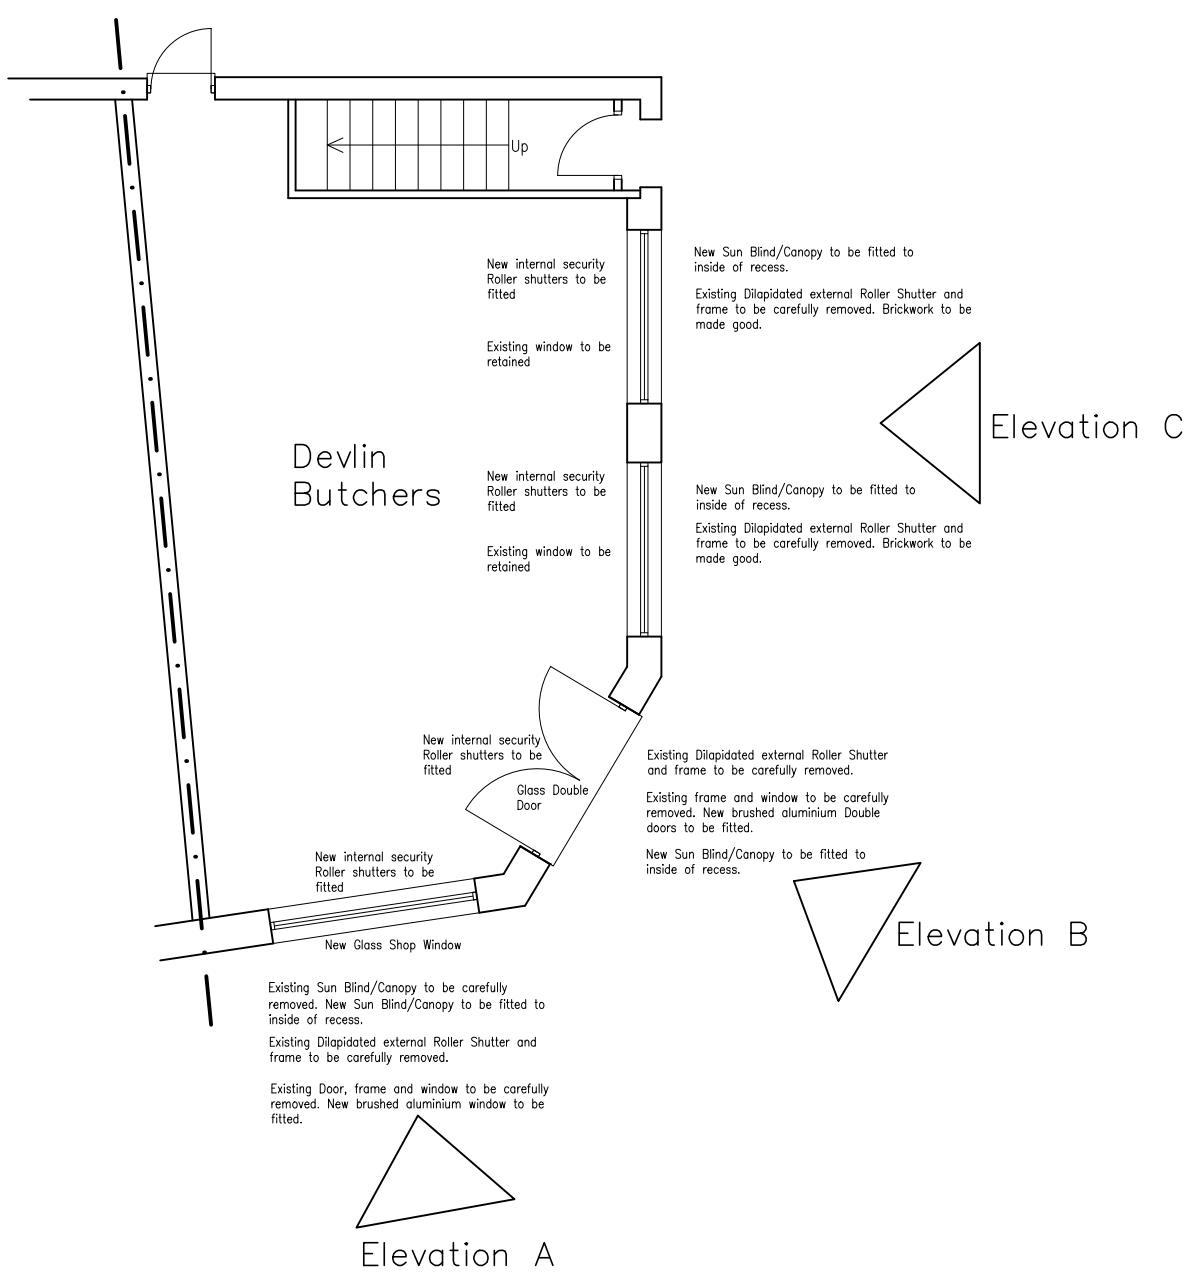
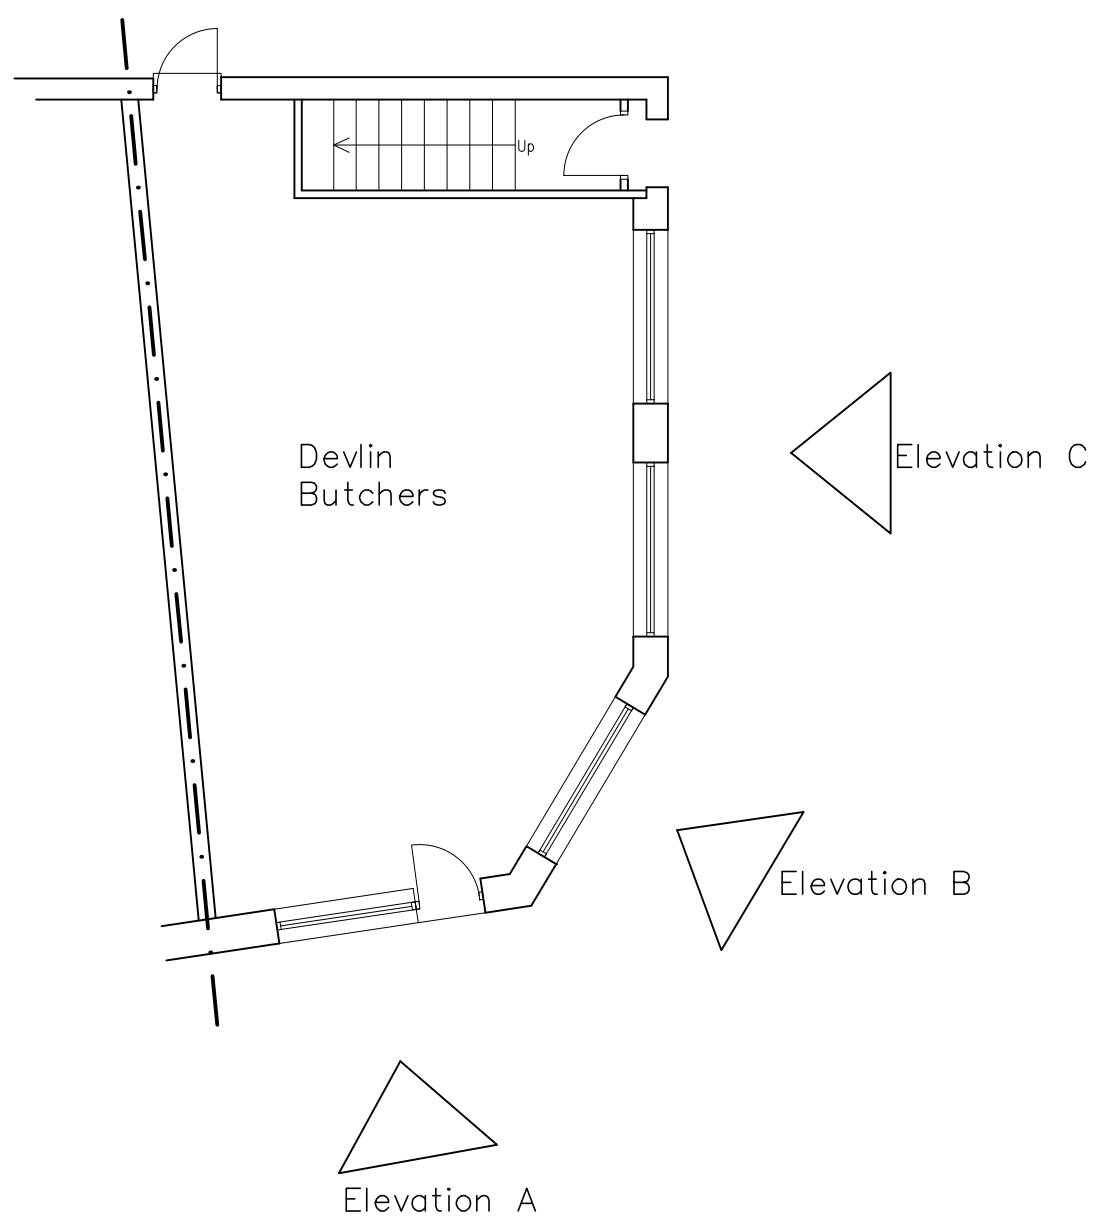


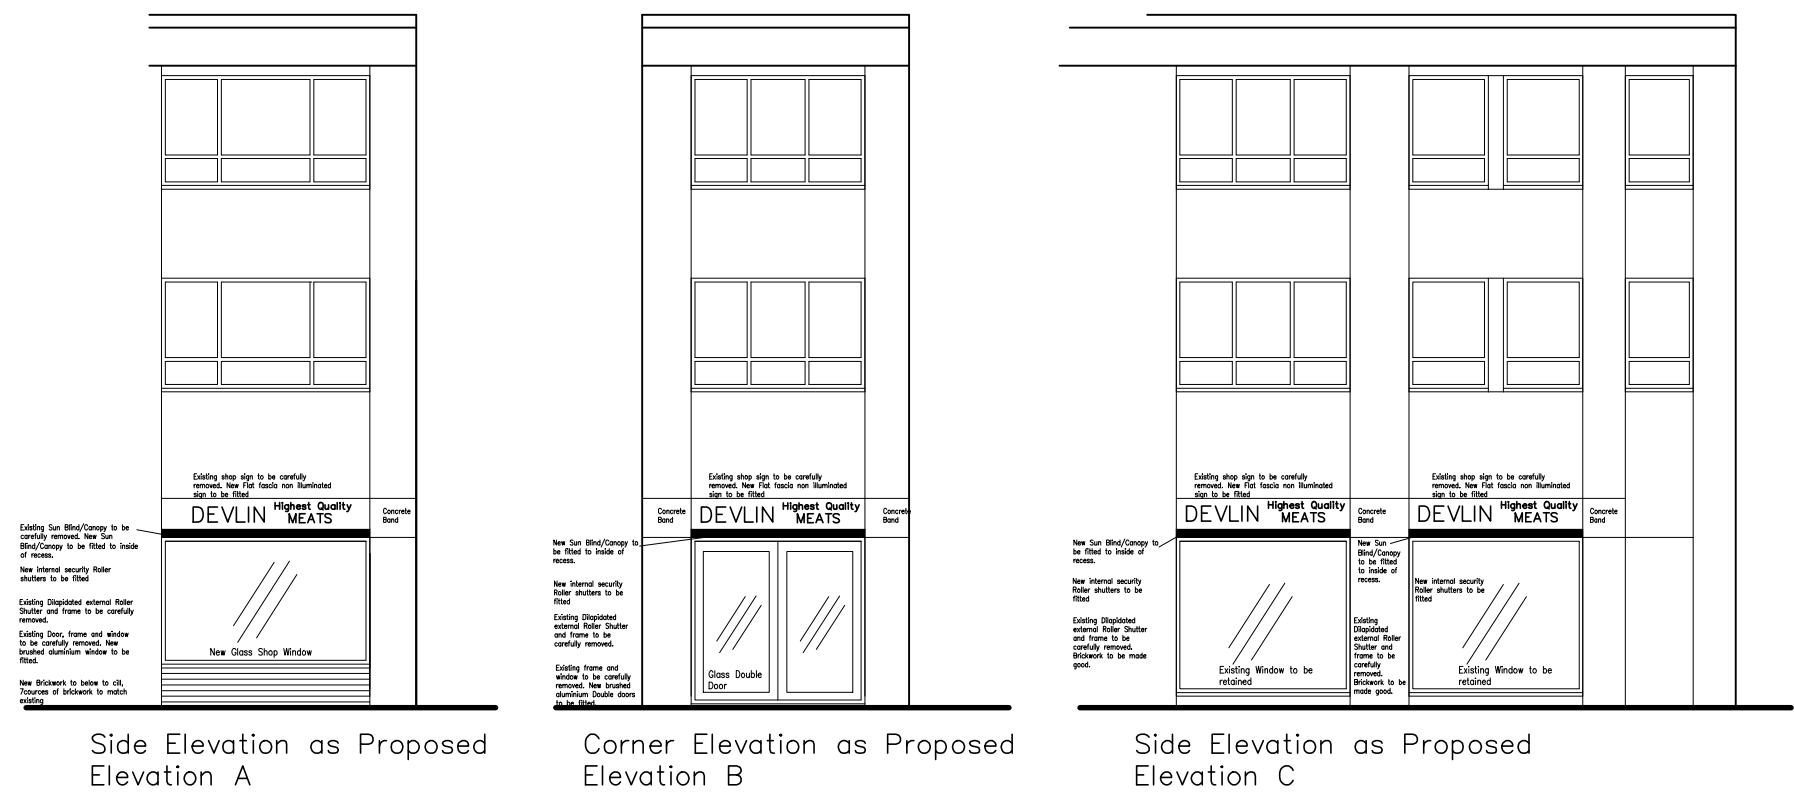

A	13.3.21	Scale Bar added
REV.	DATE	DESCRIPTION

Proposed Shop Front Refurbishment at Devlin Butchers 73 Eccleston St, Prescot for Mr Devlin

PLANS AND ELEVATIONS AS EXISTING AND PROPOSED

PLANNING DRAWING

SCALE	DATE
1:100	28.01.21
DRAWN	
J.B	
REF.	

DRAWING NO.	REV.
2021/0018/0001	A