





Rear



Front

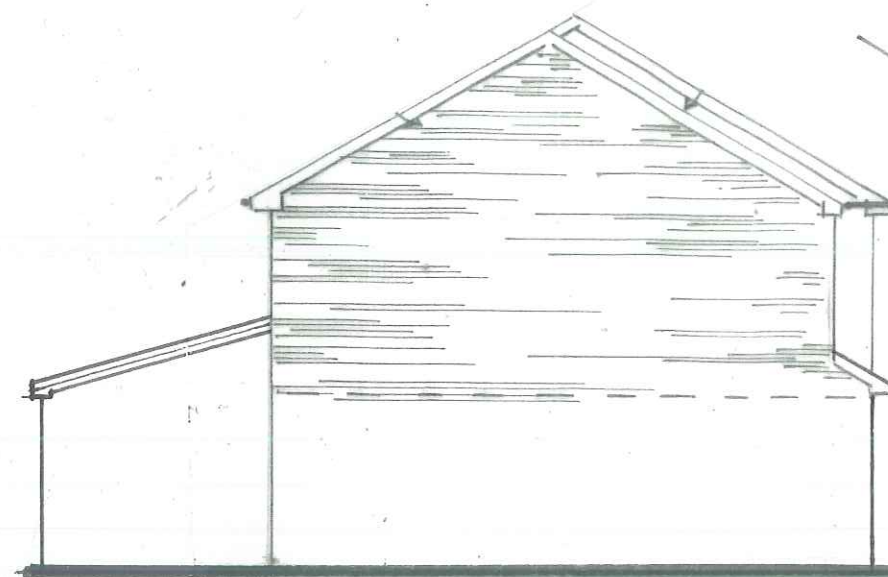


Side

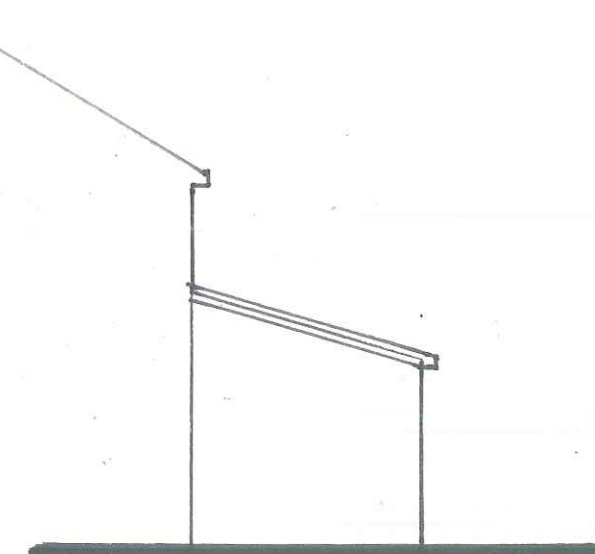


Side

PROPOSED ELEVATIONS

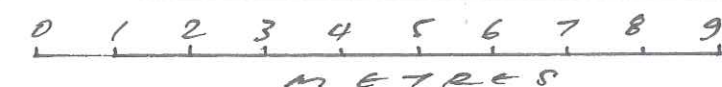

Sketch to front

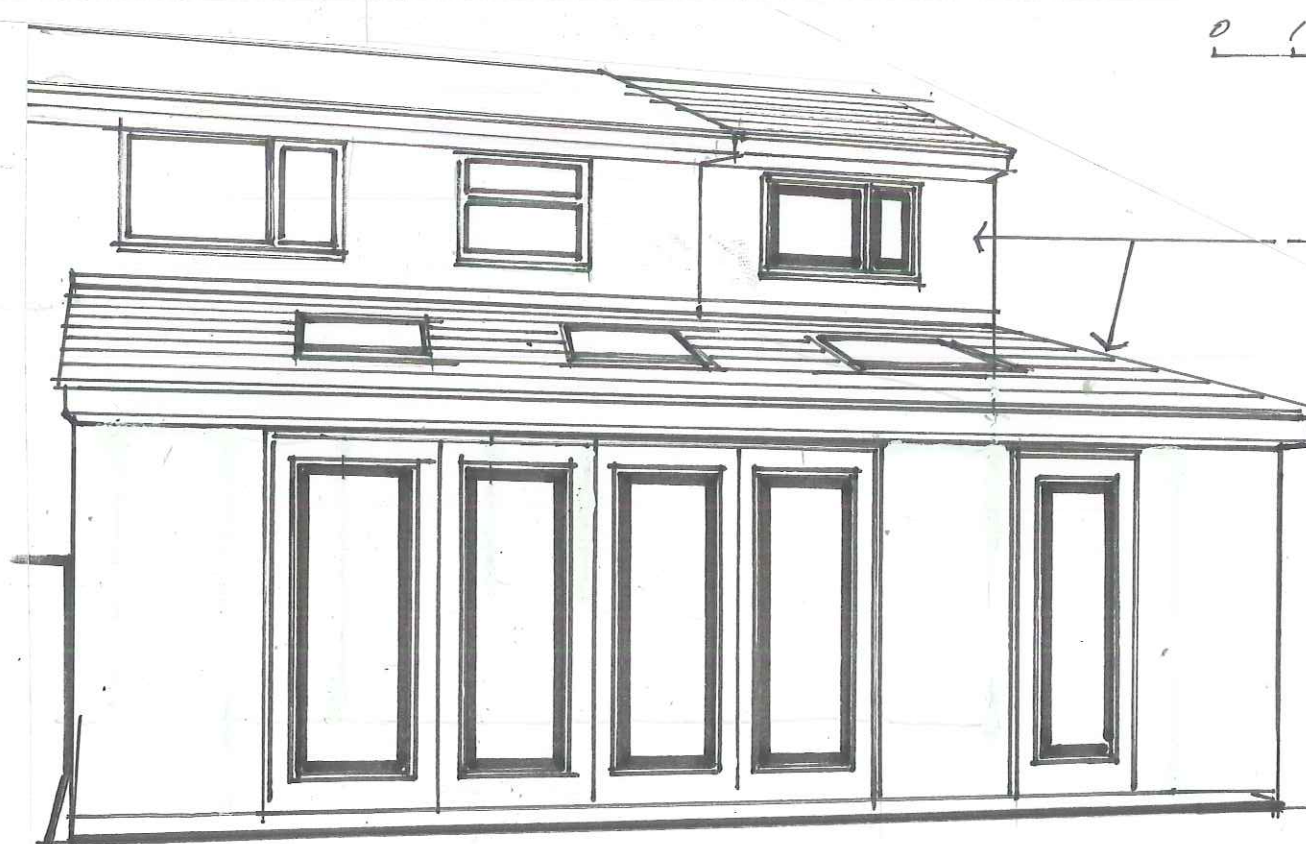

Sketch to rear

Planning Application
Drawing

Contract			
Extension to 10 Warton Close, Halewood ,Knowsley L25-9SF.			
Drawing Title			
PROPOSED ELEVATIONS AND SKETCHES TO FRONT AND REAR.			
John J. White Architect B.A. Dip. Arch. A.R.B 39 Mersey Road Liverpool L17 6AG Tel/Fax 0151 474 4701 Mob 07711 506988 Email john.white39@blueyonder.co.uk			
Scale 1:100	Date FEB 2021	Drawing number 4	revision