


© Crown copyright and database rights 2014 Ordnance Survey 100026316. You are not permitted to copy, sub-license, distribute or sell any of this data to third parties in any form.

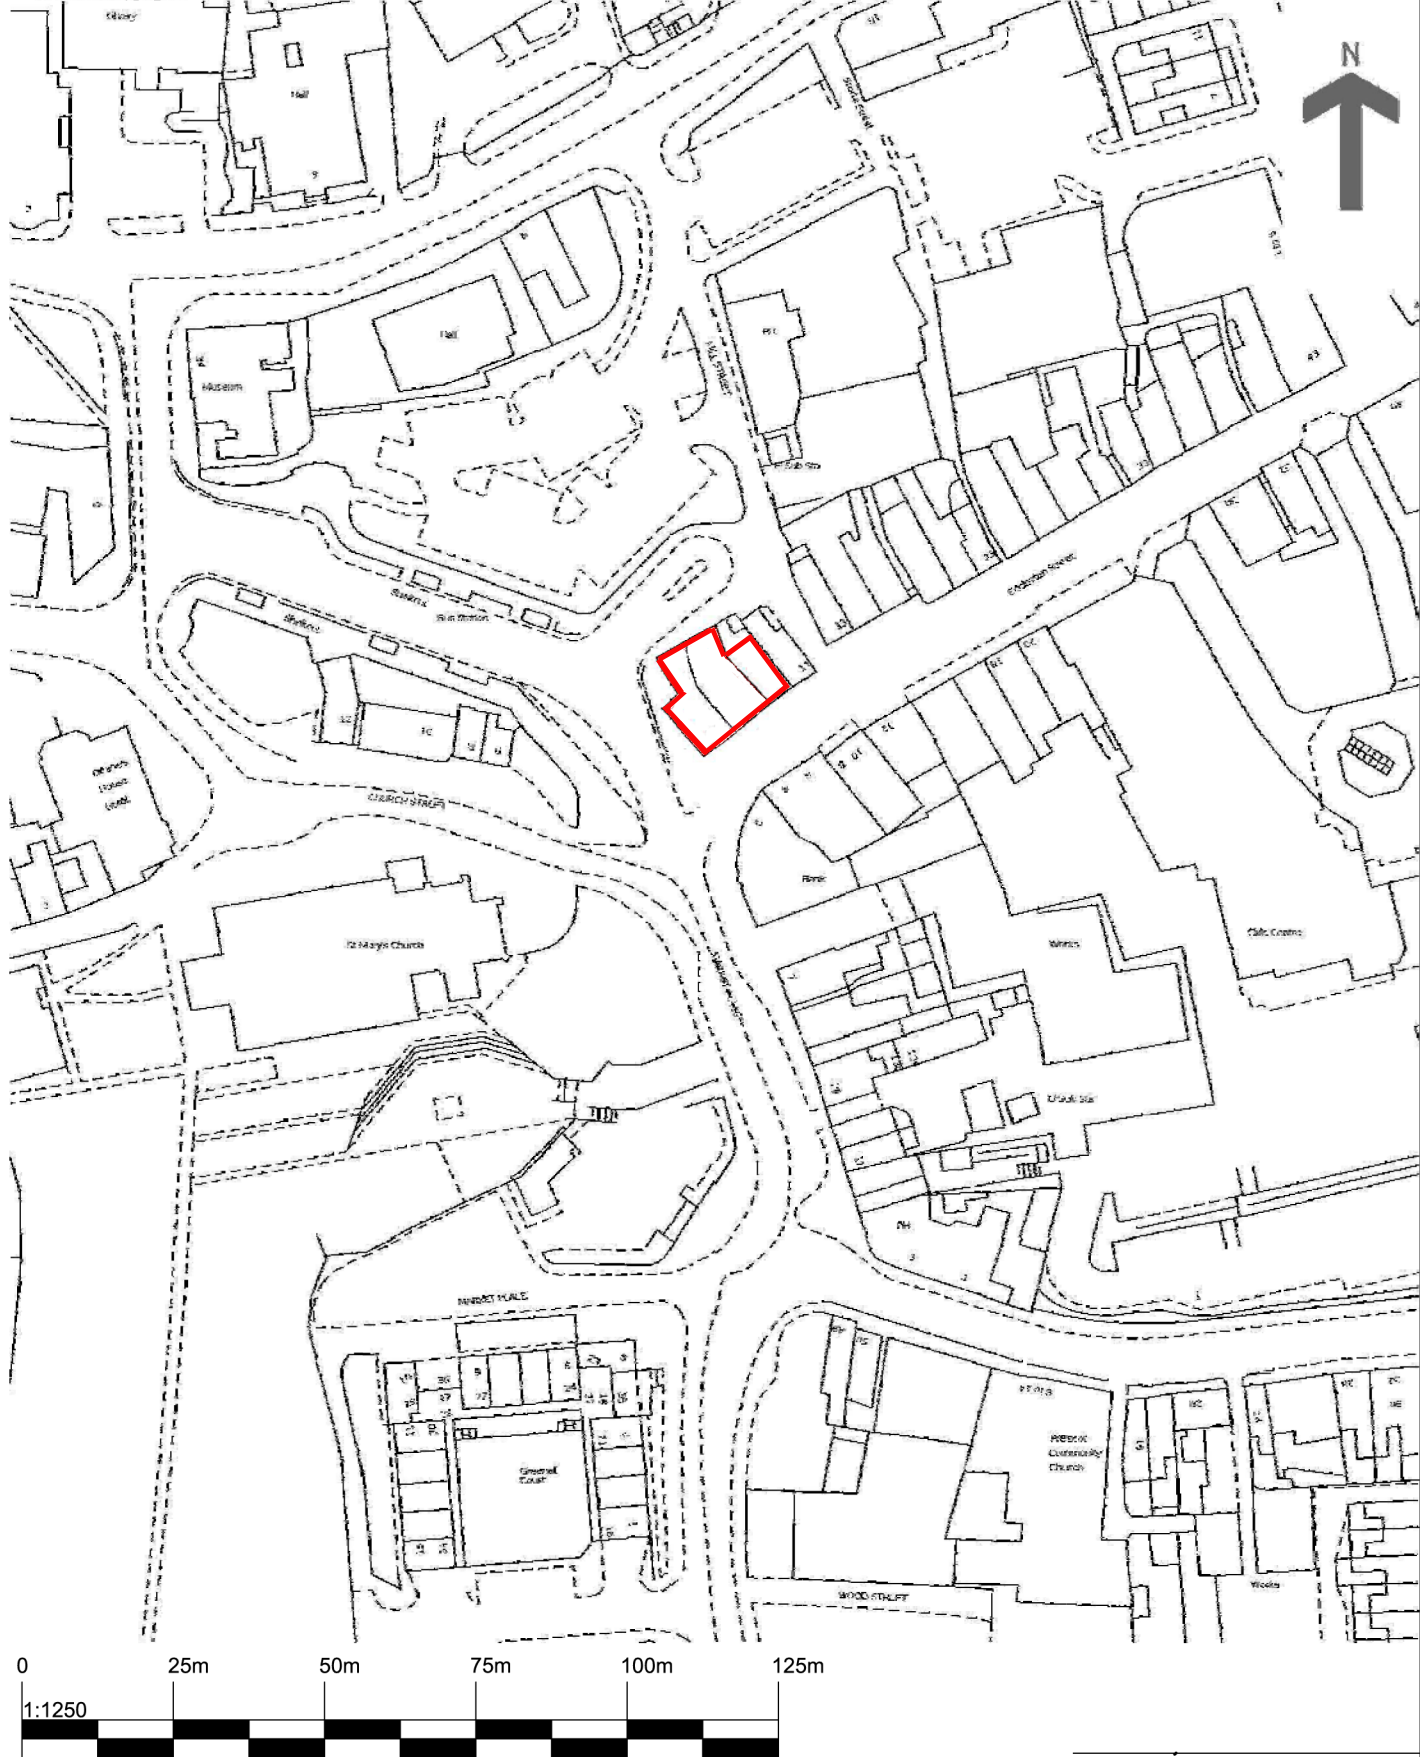

purpose
PLANNING

NORTH



cass

architecture
masterplanning
landscape
conservation
sustainability

Studio 204B The Tea Factory
82 Wood Street
Liverpool L1 4DQ
T +44 (0)151 707 0110
E cass-liverpool@cass-design.co.uk
W www.cass-design.co.uk

drawing title
LOCATION PLAN

scale @ A4 1:1250

date 12-10-23

dwn TOC chkd RR

KNOWSLEY MBC

project
5-7 ECCLESTON STREET, PRESCOT. L34 5QA

1682-001

REVISIONS