



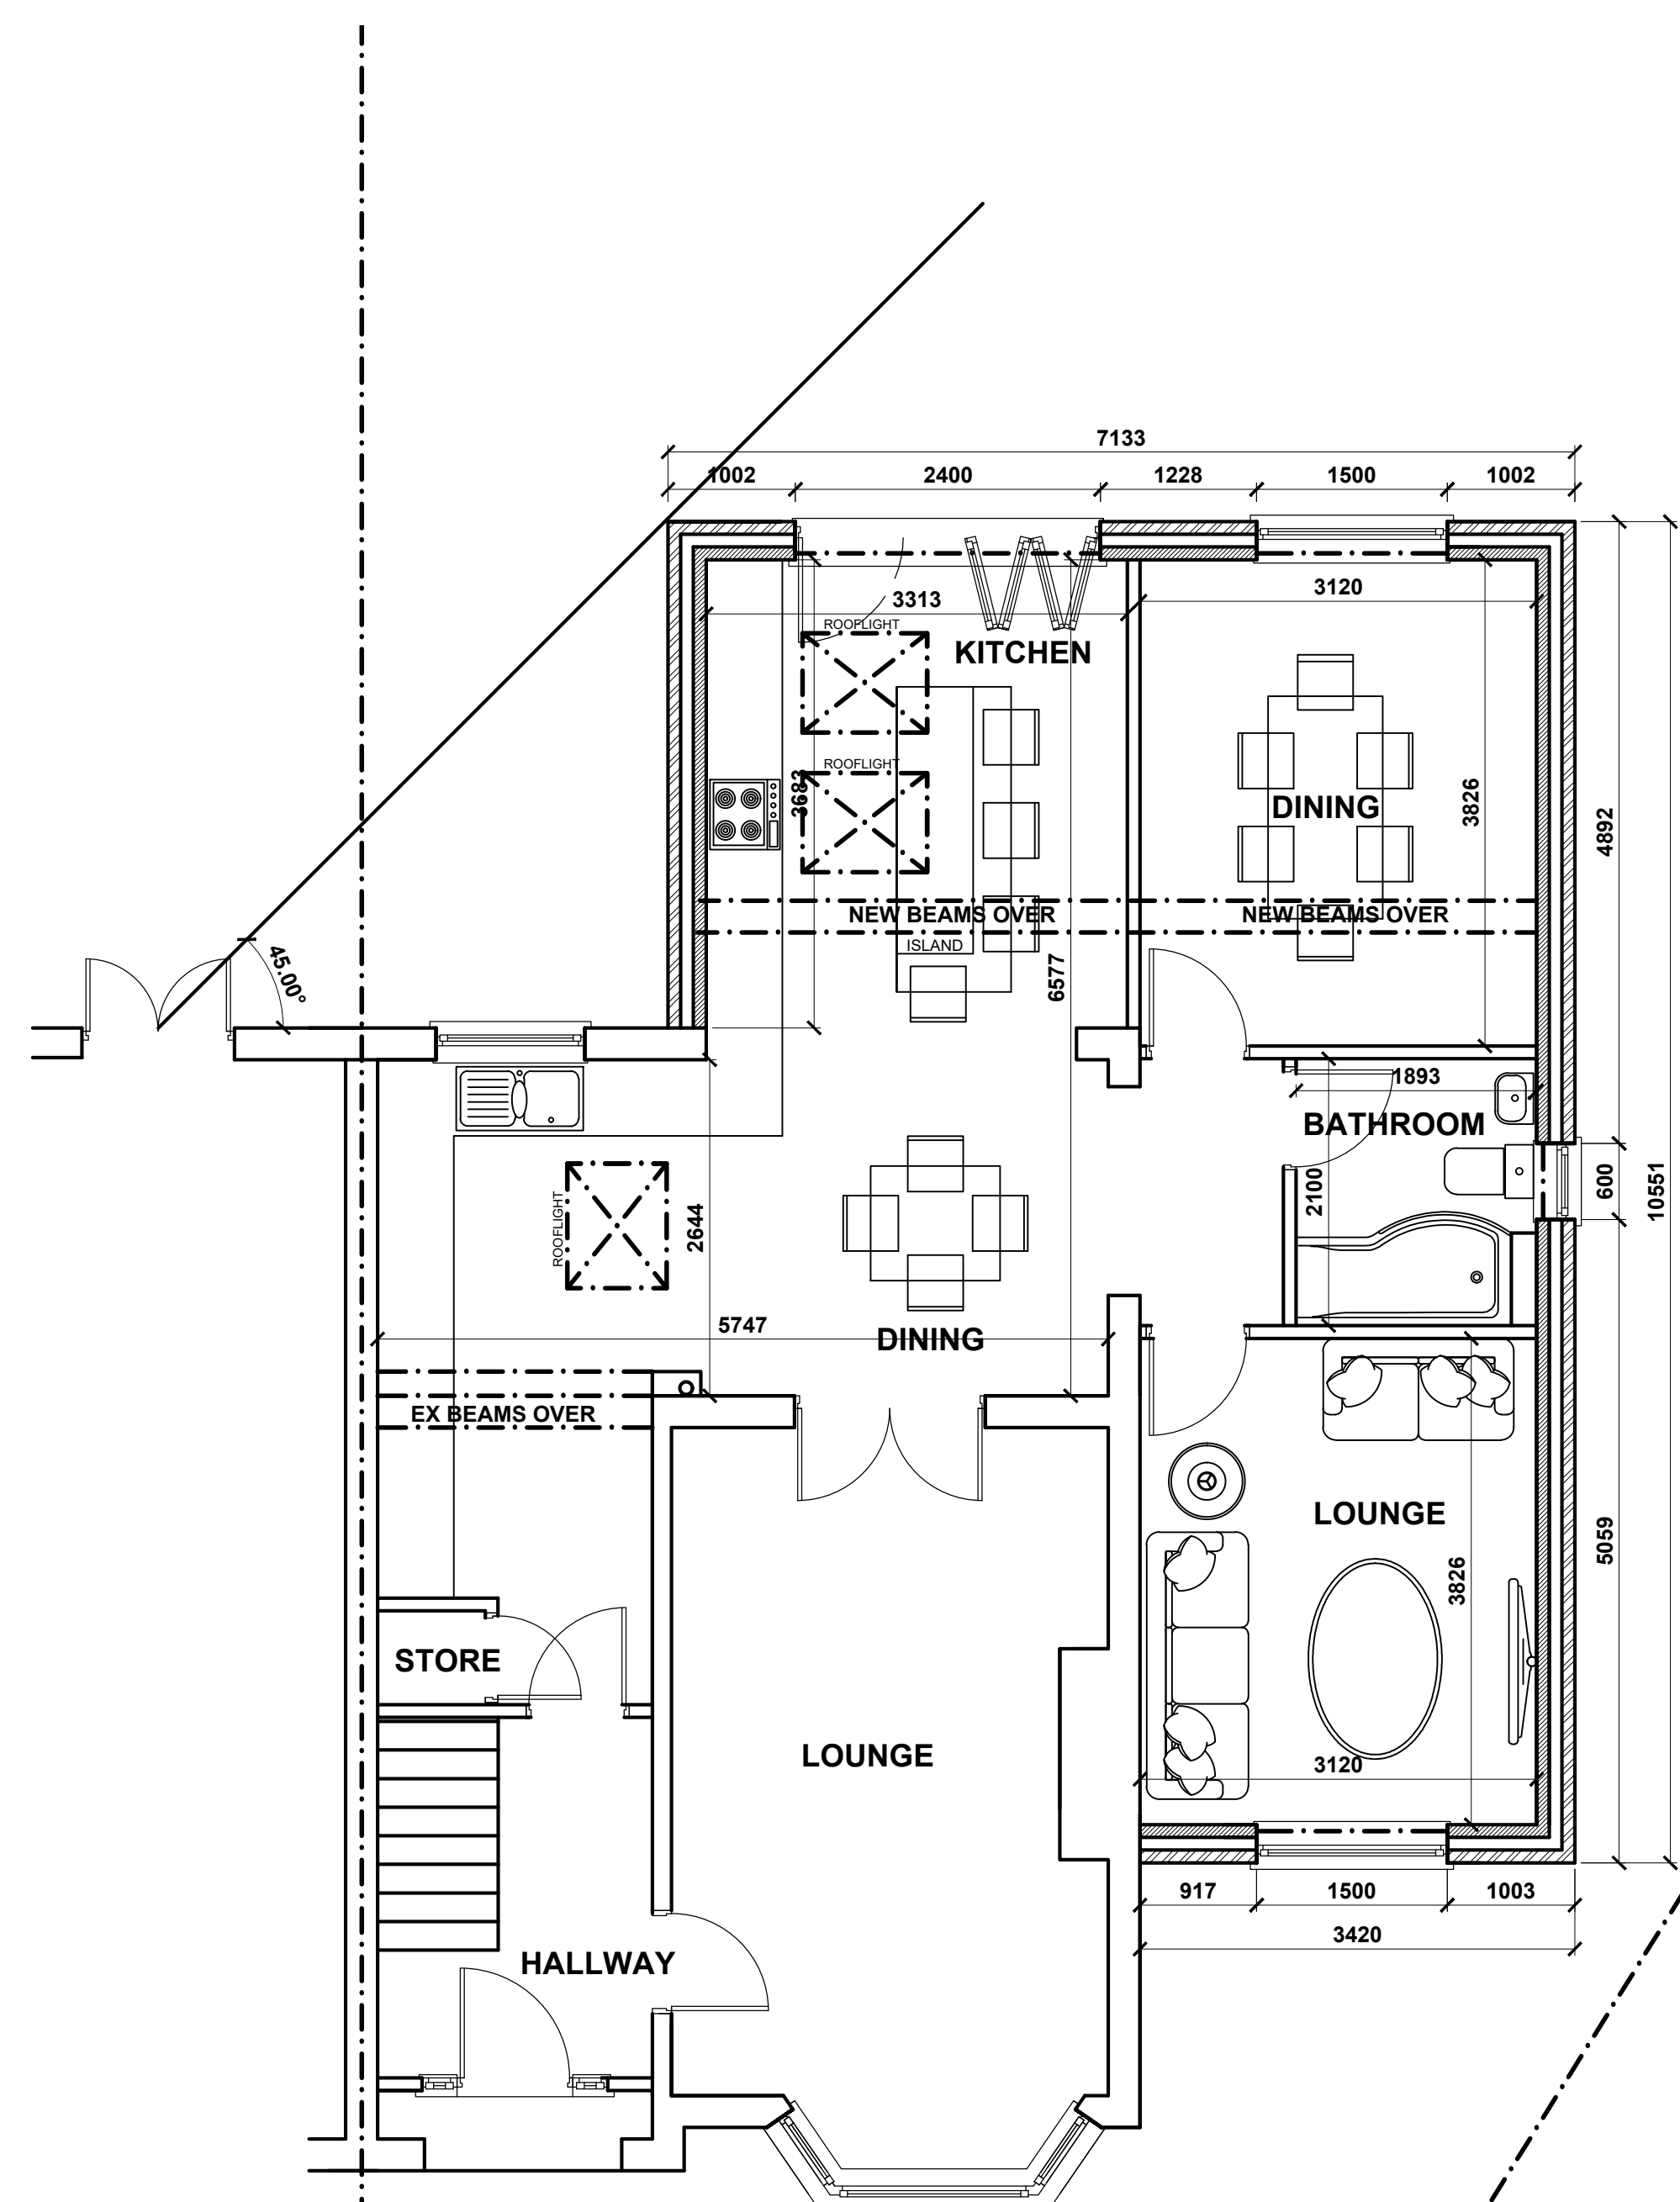

1:50

1m 0 1m 2m 3m 4m 5m

5000

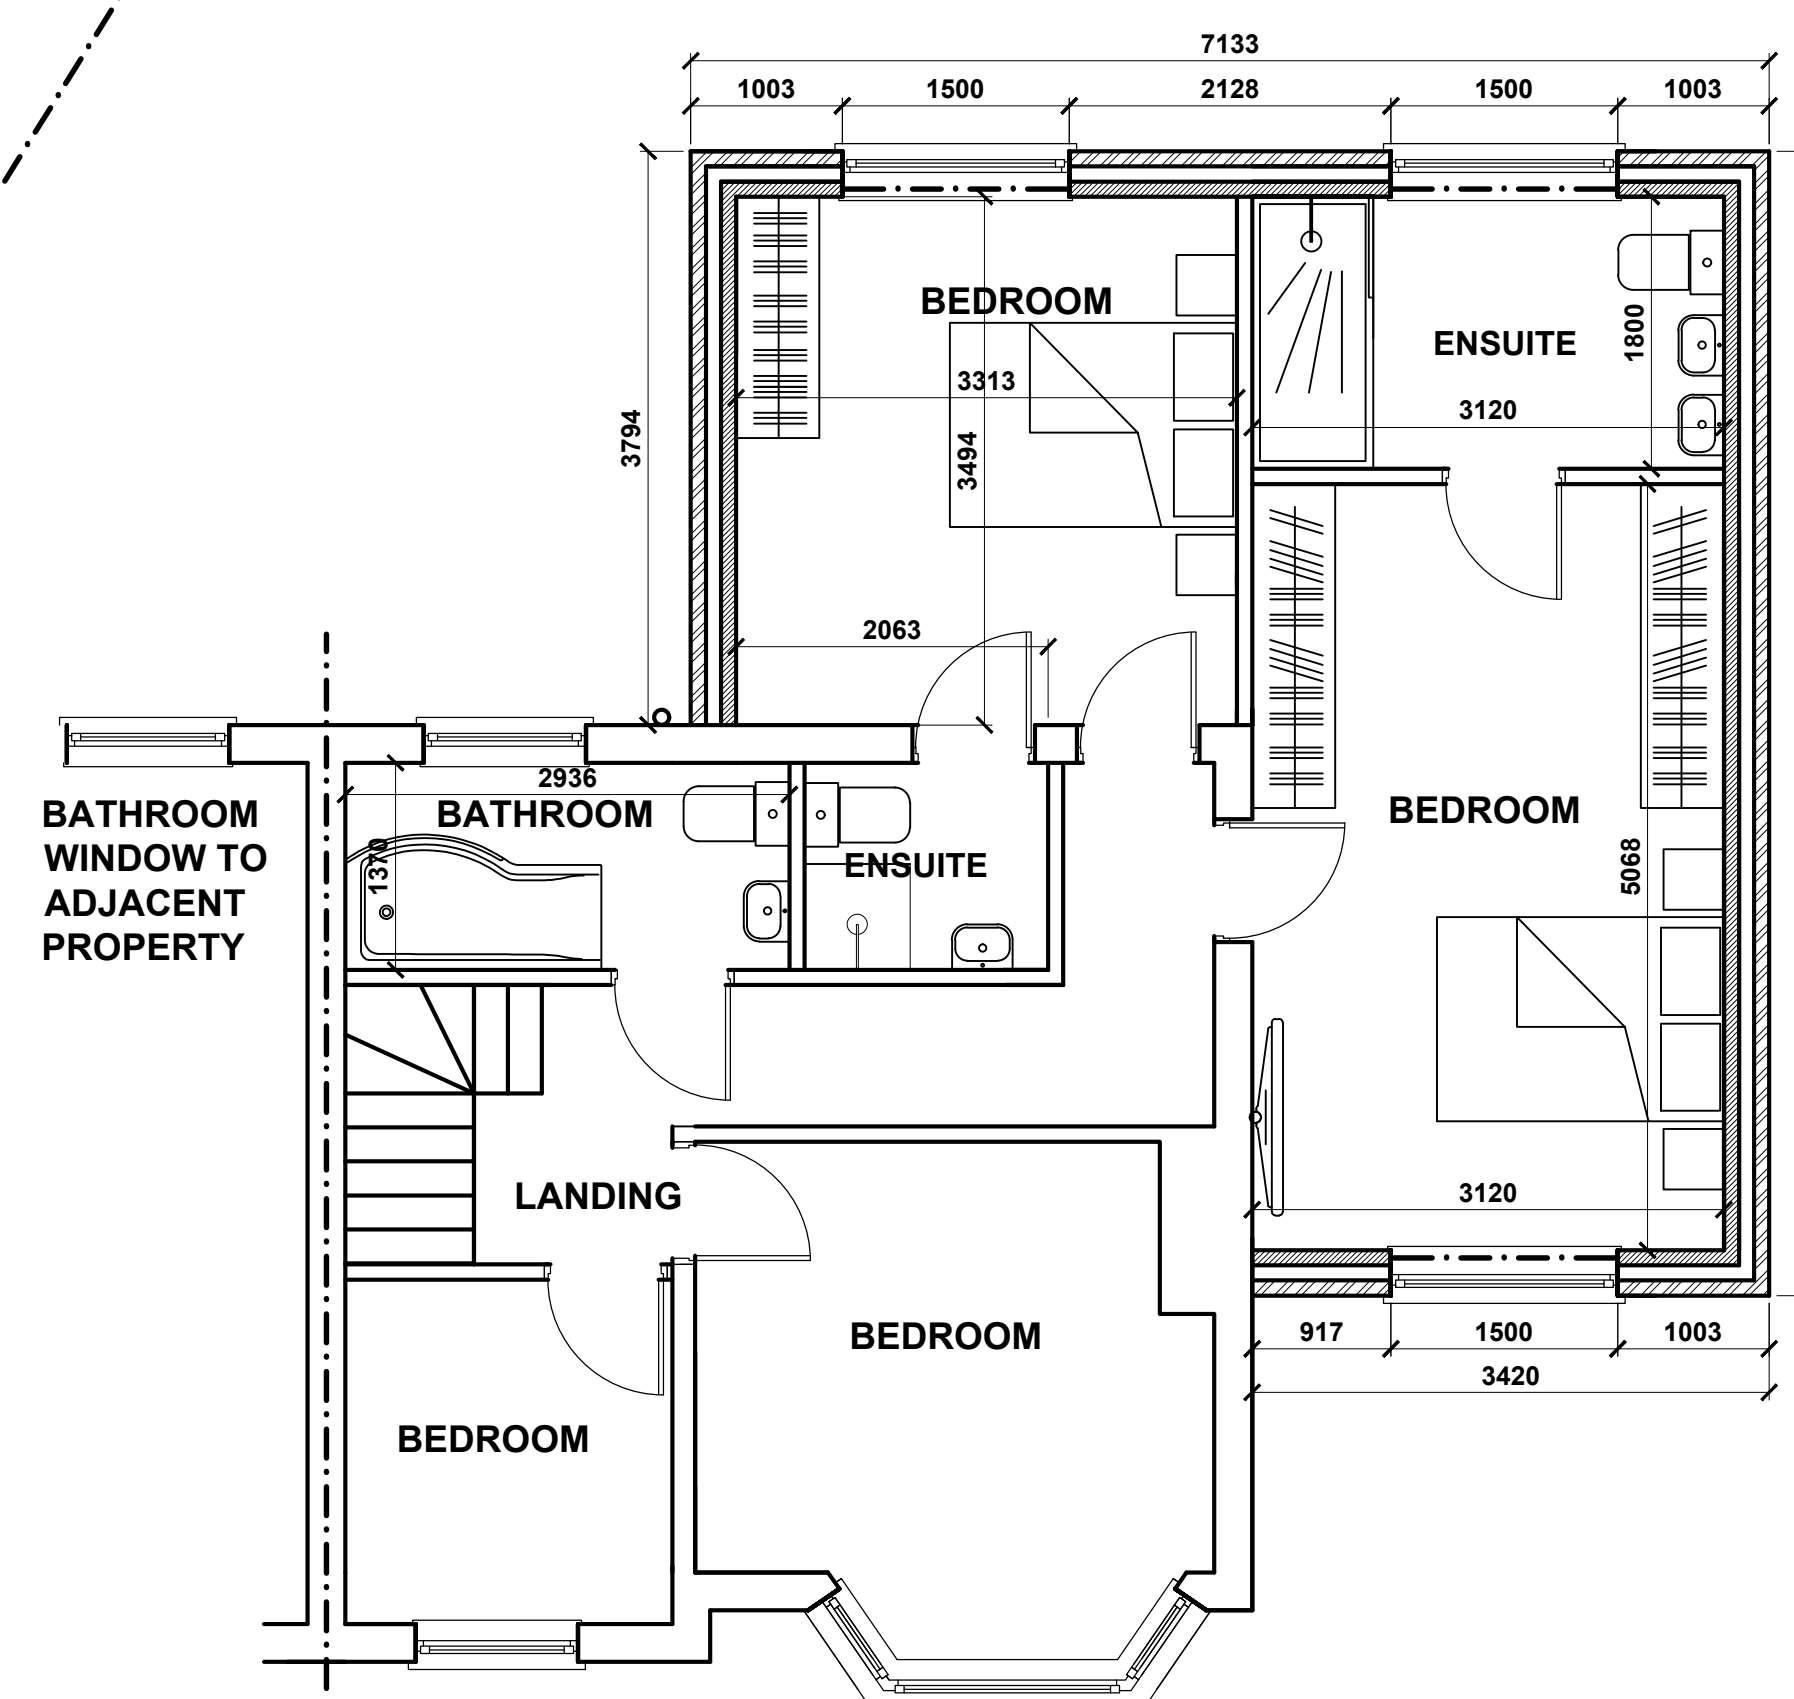

*	*			*
rev	Revision details			Date
This drawing is not authorised unless signed as checked & approved				
Address				
47 Edgemoor Drive Fazackerle				
Job Title				
Two Storey Wrap Around				
Extension to Side and Rear &				
Single Storey Extension to				
Rear				
Drawing title				
Proposed Plans				
 RJS Architecture 23 Eilerslie Avenue, Rainhill, L35 4QD Mob: 07511515637				
Chkd	Appvd	date	scale	drawn
		NOV 25	1:50 @A1	rs
DRAWING No		26/102/02		rev