


100mm

50mm

10mm

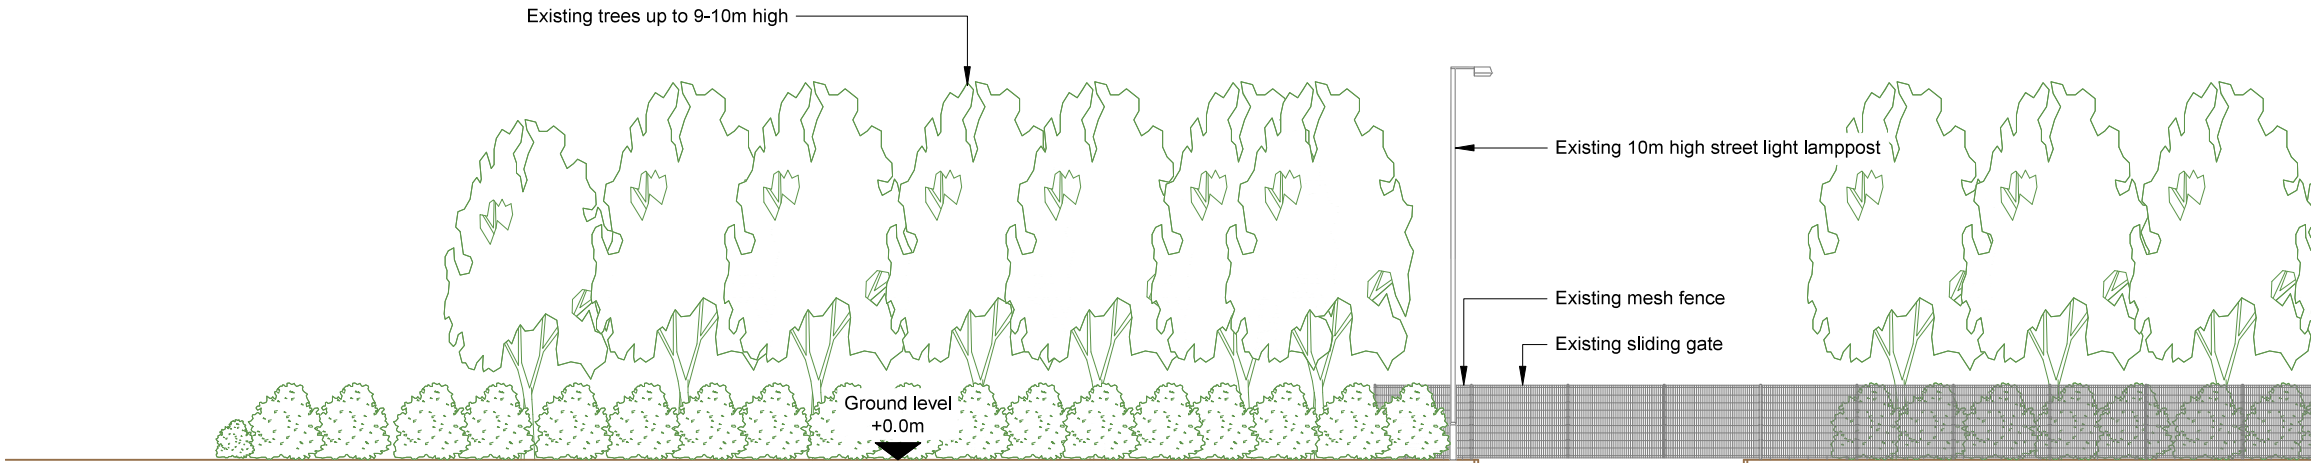

EXISTING SITE ELEVATION A



- NOTES:
- ALL DIMENSIONS IN MM UNLESS OTHERWISE NOTED.

Master:	MBNL / EE / H3G:	Project:	Purpose of Issue:	Issue:
M001	EE	AVANTI WCML	Planning	A
Date:	30/08/2022	Revision / Upgrade Description:		
Drawn:	APS	First Issue		
Checked:	R Nicoll			
Approved:	D Palmer			



Hatfield Business Park
Hatfield
Hertfordshire
AL10 9BW

Tel: 01707 315000
Fax: 01707 319001



Design & Build

HARLEQUIN GROUP
INNOVATION CENTRE
MAIDSTONE ROAD
CHATHAM
KENT, ME5 9FD
TEL: +44 (0) 1634 683635

HARLEQUIN GROUP
RUTLAND HOUSE
5 ALLEN ROAD
LIVINGSTON
WEST LoTHIAN, EH54 6TQ
TEL: +44 (0) 1506 462174

Site Name:
RENAISSANCE WAY SW

Site ID:
1660645

Address:
RENAISSANCE WAY
HALEWOOD
KNOWSLEY
LIVERPOOL
MERSEYSIDE
L24 9JW

Title:
200 EXISTING SITE ELEVATION A

Project:
EE AVANTI WCML

Purpose of Issue:
PLANNING

EE Cell ID: 32943	MBNL Cell ID: KSY094	3UK Cell ID: N/A
----------------------	-------------------------	---------------------

Master Drawing No: 1660645_KSY094_32943_N/A_M001	Issue: A
---	-------------