


100mm

50mm

10mm

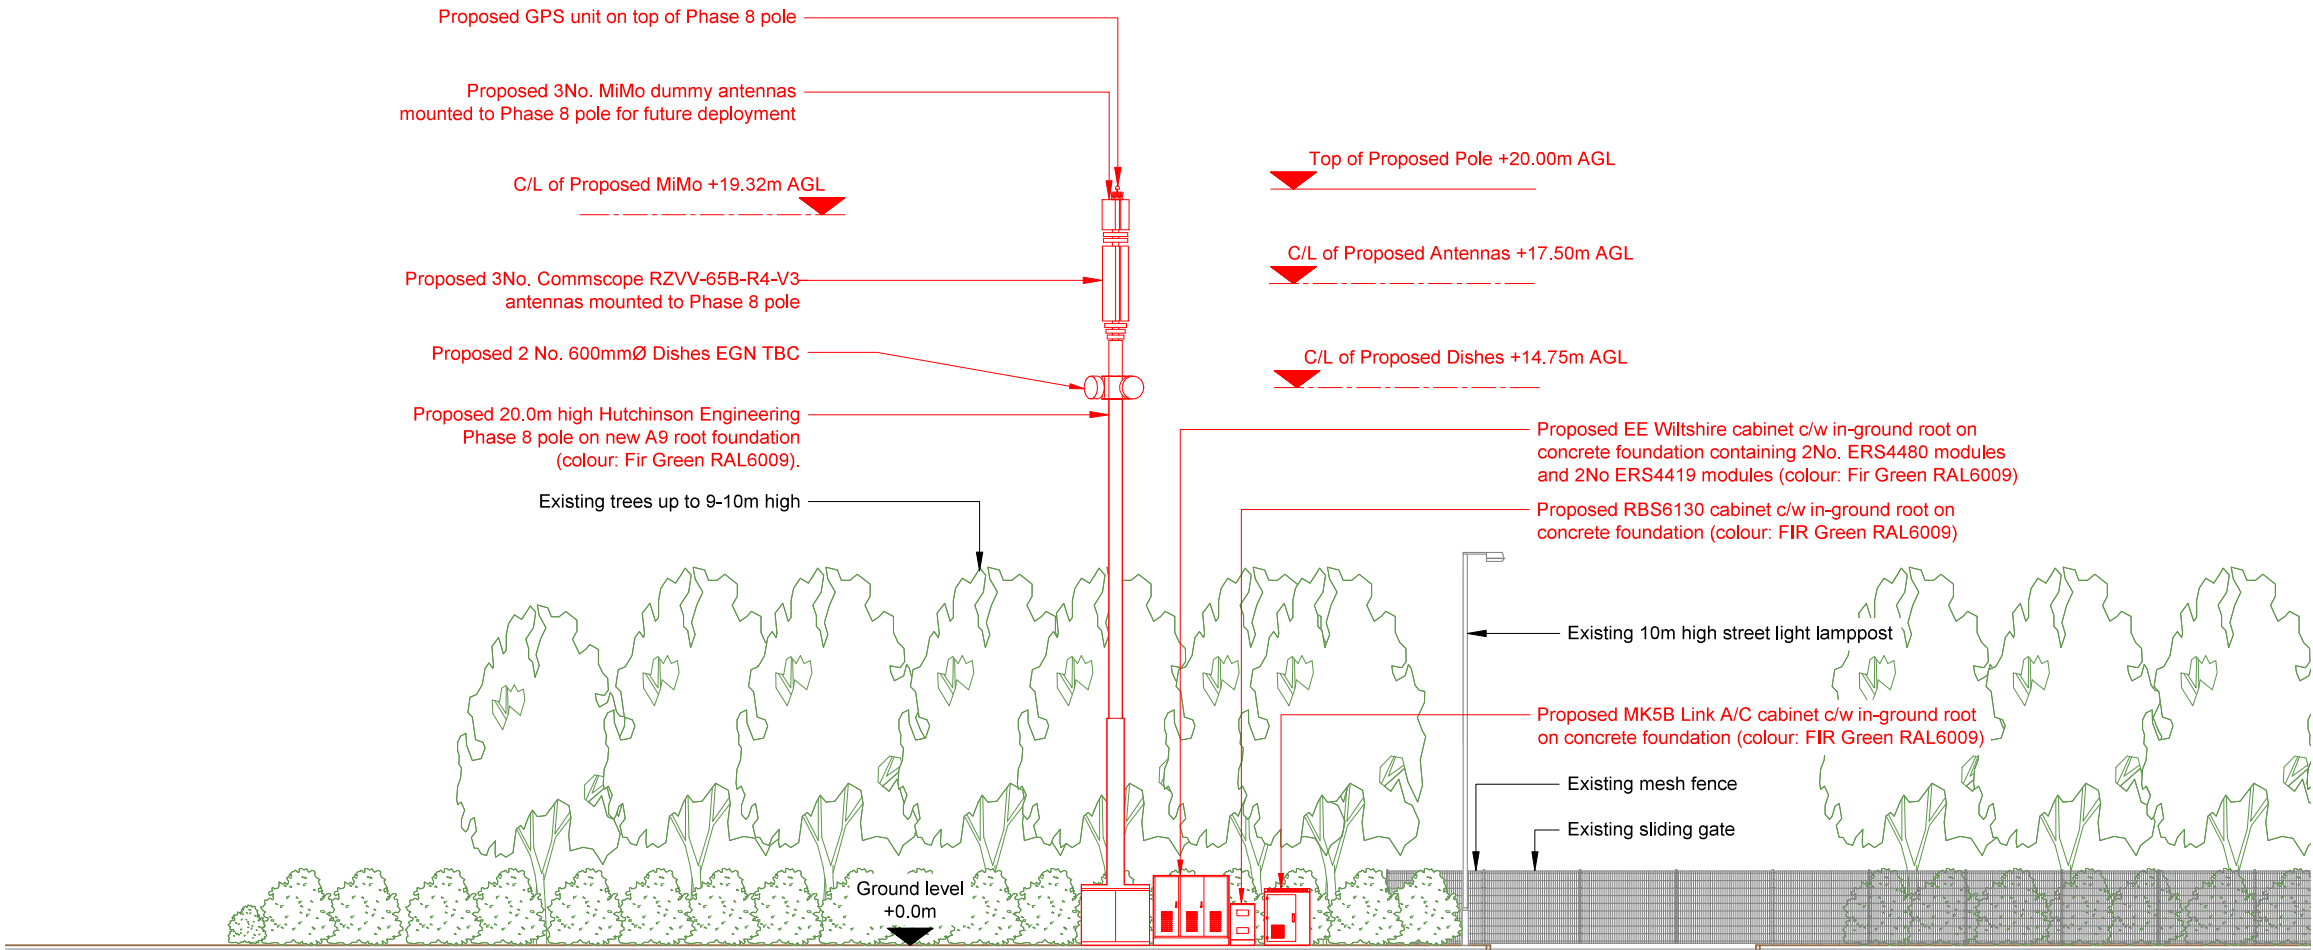

PROPOSED SITE ELEVATION A



NOTES:

1. ALL DIMENSIONS IN MM UNLESS OTHERWISE NOTED.

|           |                  |                                 |                   |        |
|-----------|------------------|---------------------------------|-------------------|--------|
| Master:   | MBNL / EE / H3G: | Project:                        | Purpose of Issue: | Issue: |
| M001      | EE               | AVANTI WCML                     | Planning          | A      |
| Date:     | 30/08/2022       | Revision / Upgrade Description: |                   |        |
| Drawn:    | APS              | First Issue                     |                   |        |
| Checked:  | R Nicoll         |                                 |                   |        |
| Approved: | D Palmer         |                                 |                   |        |



Hatfield Business Park  
Hatfield  
Hertfordshire  
AL10 9BW

Tel: 01707 315000  
Fax: 01707 319001



HARLEQUIN GROUP  
INNOVATION CENTRE  
MAIDSTONE ROAD  
CHATHAM  
KENT, ME5 9FD  
TEL: +44 (0) 1634 683635

HARLEQUIN GROUP  
RUTLAND HOUSE  
5 ALLEN ROAD  
LIVINGSTON  
WEST LOTHIAN, EH54 6TQ  
TEL: +44 (0) 1506 462174

Site Name:  
**RENAISSANCE WAY SW**

Site ID:  
**1660645**

Address:  
**RENAISSANCE WAY  
HALEWOOD  
KNOWSLEY  
LIVERPOOL  
MERSEYSIDE  
L24 9JW**

Title:  
**250 PROPOSED SITE ELEVATION A**

Project:  
**EE AVANTI WCML**

Purpose of Issue:  
**PLANNING**

|              |               |              |
|--------------|---------------|--------------|
| EE Cell ID:  | MBNL Cell ID: | 3UK Cell ID: |
| <b>32943</b> | <b>KSY094</b> | <b>N/A</b>   |

Master Drawing No:  
**1660645\_KSY094\_32943\_N/A\_M001**

Issue:  
**A**