
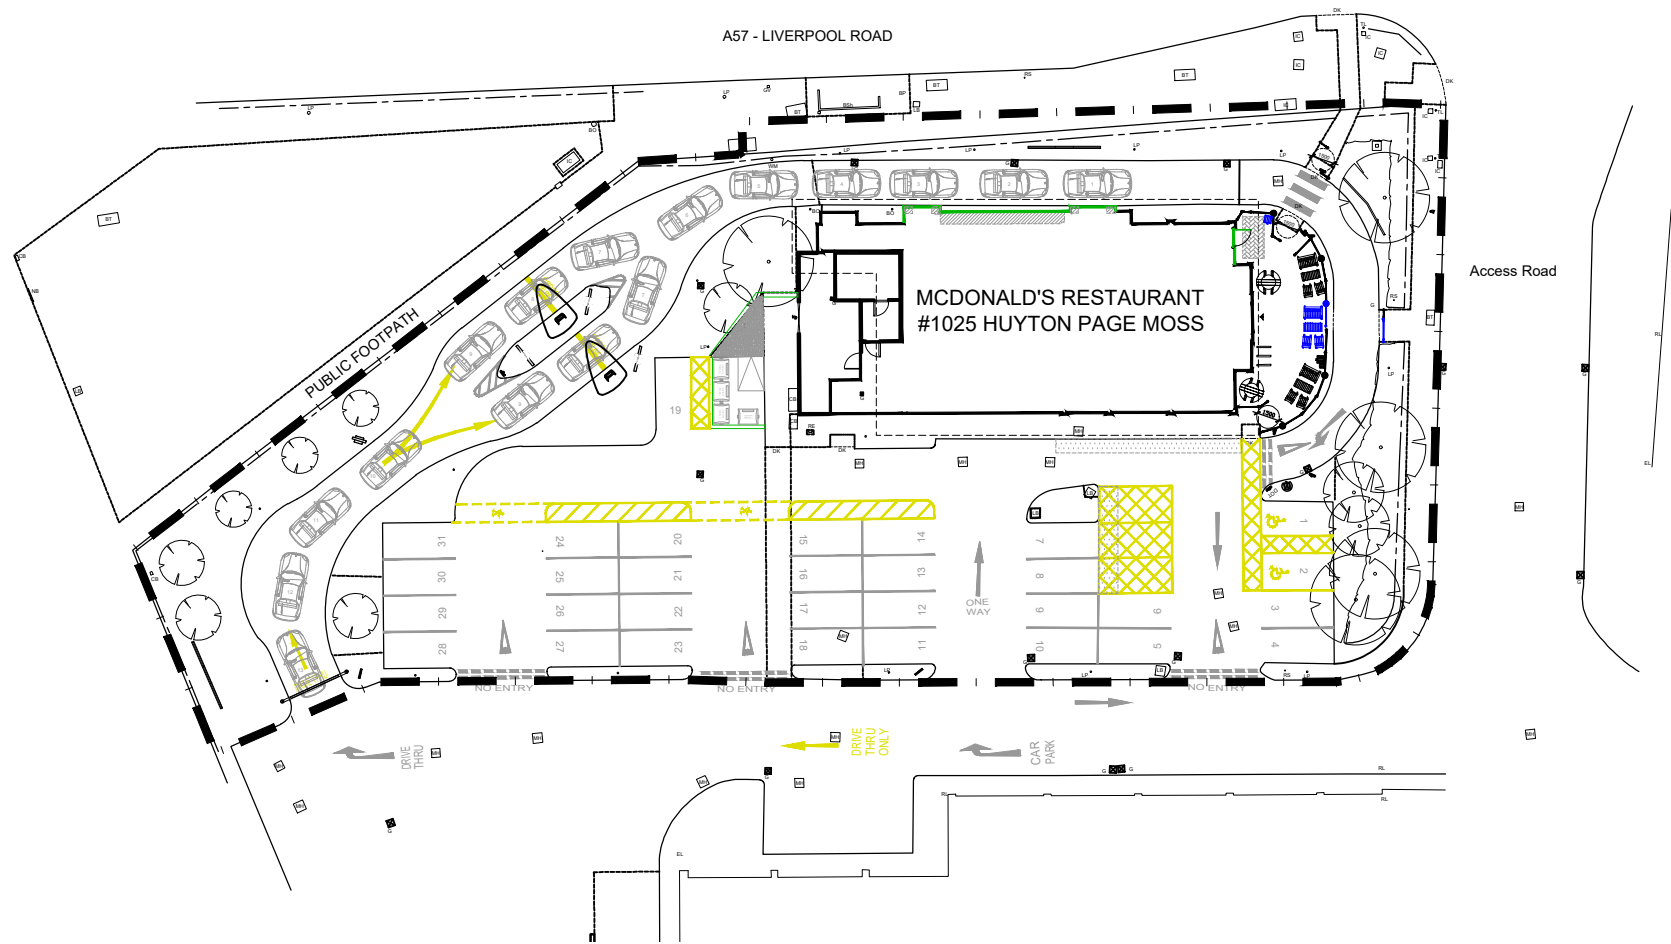


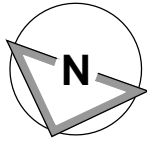

Scale 1:500

BLOCK PLAN 1:500

NOTES

- All dimensions and levels are to be checked on site.
- Any discrepancies are to be reported to the architect before any work commences.
- This drawing shall not be scaled to ascertain any dimensions. Work to figured dims only.
- This drawing shall not be reproduced without express written permission from AEW.
- Title overlay drawings and ownership boundaries are produced using all reasonable endeavours. AEW cannot be responsible for the accuracy or scale discrepancy of base plans supplied to them.
- All works are to be undertaken in accordance with Building Regulations and the latest British Standards.
- All proprietary materials and products are to be used strictly in accordance with the manufacturers recommendations.

CDM 2015

Client notified of duties: **At Design Workshops**
Principal Designer: **CSS**

Unless noted below, all known hazards have been highlighted on the drawing.

- Drawing Based on AEW Architecture, As Built Drawing No. SGD280-1025(SBS)-04 revR dated 22/06/16 and OS Pro map.

- Scale for planning purposes only.

- Extent of McDonald's Demise Indicated:

Notes:
All drawings to be read in conjunction with all other drawings as noted on issue sheet.

SITE FINISHES	
PERIMETER FENCE	TIMBER RAILS
BOUNDARY WALL	N/A
CAR PARK FINISH	TARMAC
DRIVE THRU FINISH	TARMAC
PATIO FINISH	BLOCK PAVING
FOOTPATHS	BLOCK PAVING
SOFT LANDSCAPING	SHRUBS, GRASS AND TREES

-	22/08/22	PC	MW
INITIAL ISSUE			
REV	Date	Drawn by:-	Checked by:-
Status	Purpose of Issue		
S2	For Information		
drawing stage	PLANNING		
client	McDonald's Restaurants Ltd		

project	store	
LIVERPOOL ROAD, PAGE MOSS, HUYTON		1025
drawing title	BLOCK PLAN	
date	22/08/2022	drawn PC
scale@A3	1:500	checked MW

PLANNING

Rev

12887_AEW_1025_0002

aew architects
0161 214 4370
www.aewarchitects.com

