
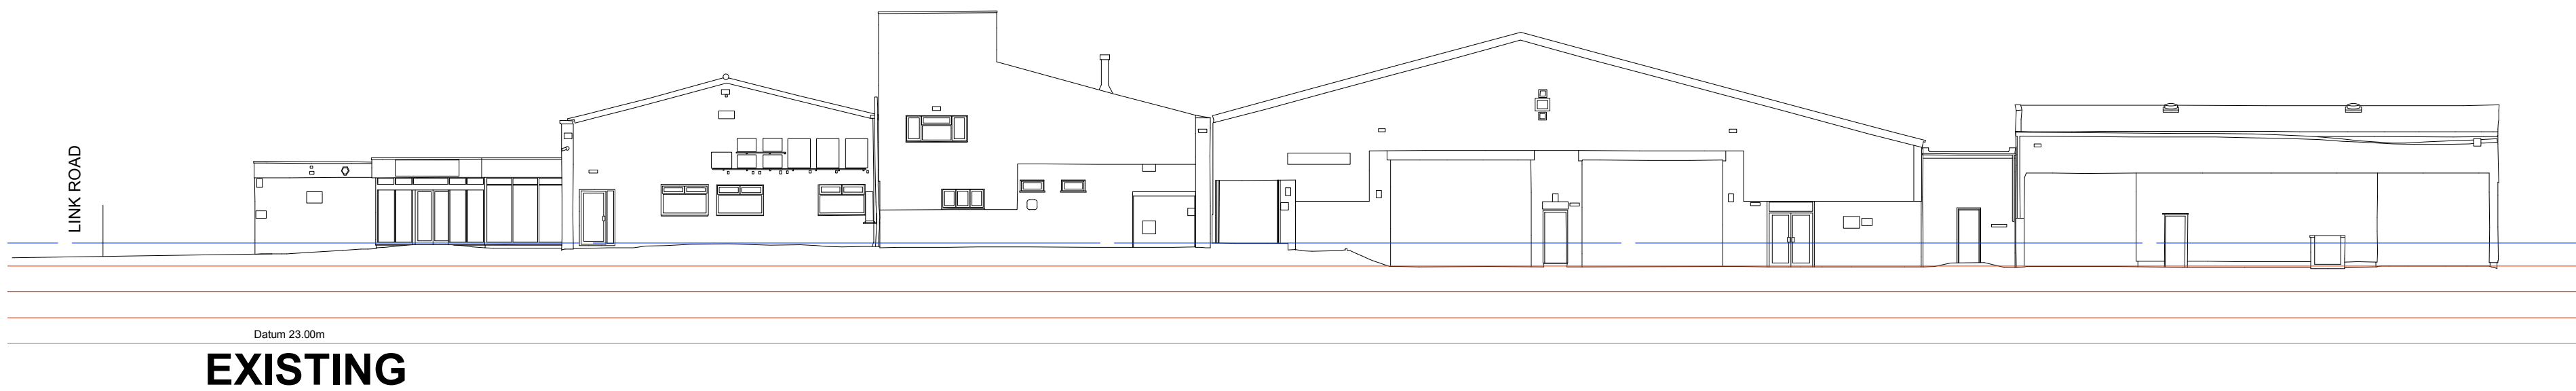


EXISTING

FRONT ROAD ELEVATION (WEST)

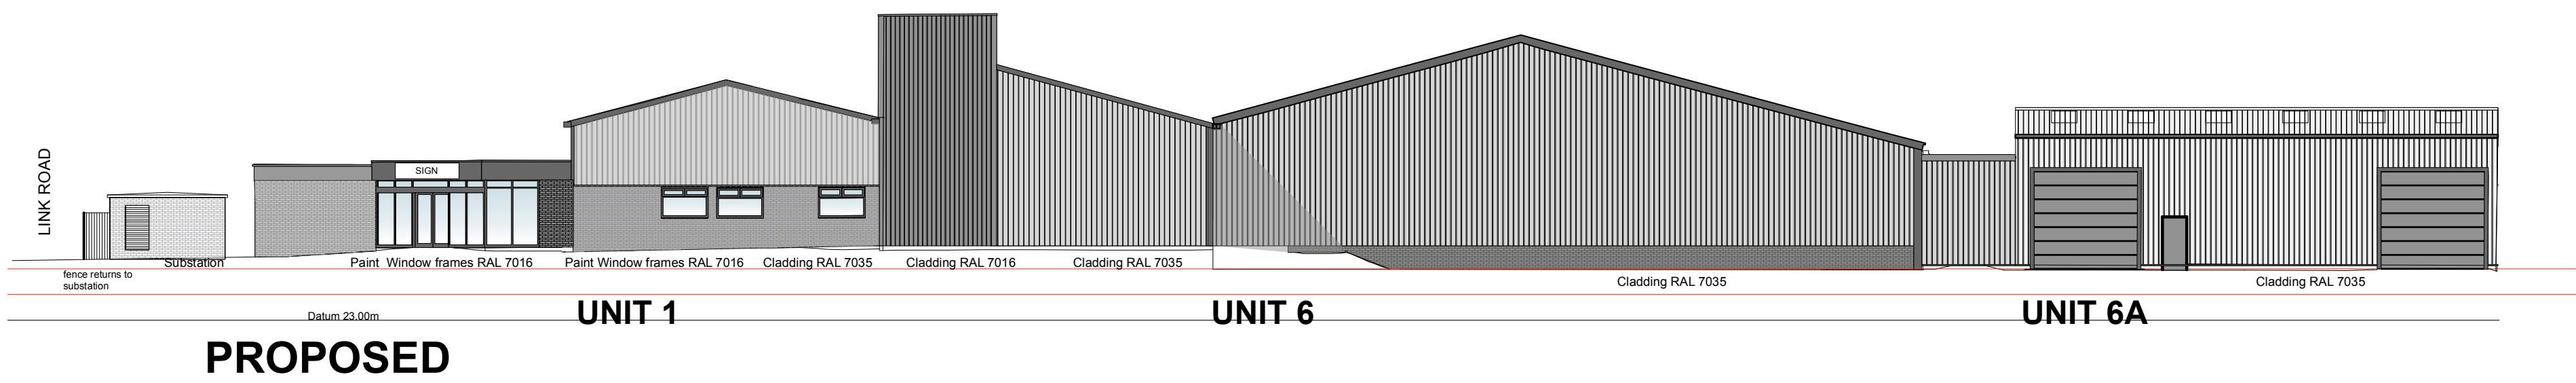

RH SIDE ELEVATION (SOUTH)

MATERIALS:

Roof Cladding: Profiled metal RAL 7035

Wall Cladding: Profiled metal RAL 7035 with accent areas RAL 7016

Fascais, doors and flashing trims: RAL 7016

Rev C: 9 2 23 Personnel door amended unit 4
Rev B: 8 2 23 Doors amended to front of Unit 2, 4 and 5
Rev A: 8 9 22 Substation set back 1m

Project	Link Road Site Huyton		Drawing Title	FRONT & RH SIDE ELEVATIONS		
			Drawing No	20035 P106	rev	C
Client	LINK DEVELOPMENTS (NW) LTD					
Status	PLANNING APPLICATION					
Scale	1: 200	Drwg size	A1			
Drawn	TH	Date	27 05 2022			

Damson Consultancy Limited
Park West Farm Studio
Kilby Lonsdale
Cumbria
015395 41743
hony@damsondesign.com

architect and landscape designers



