



STATUS PLANNING	© Copyright of PM DESIGNS®. All rights reserved. ALL dimensions are in millimetres unless stated otherwise. ALL dimensions must be checked on site prior to construction and any discrepancies reported to the architect. Work is subject to change following detailed design.			
	RevNo	Revision note	Date	Signature
				Checked

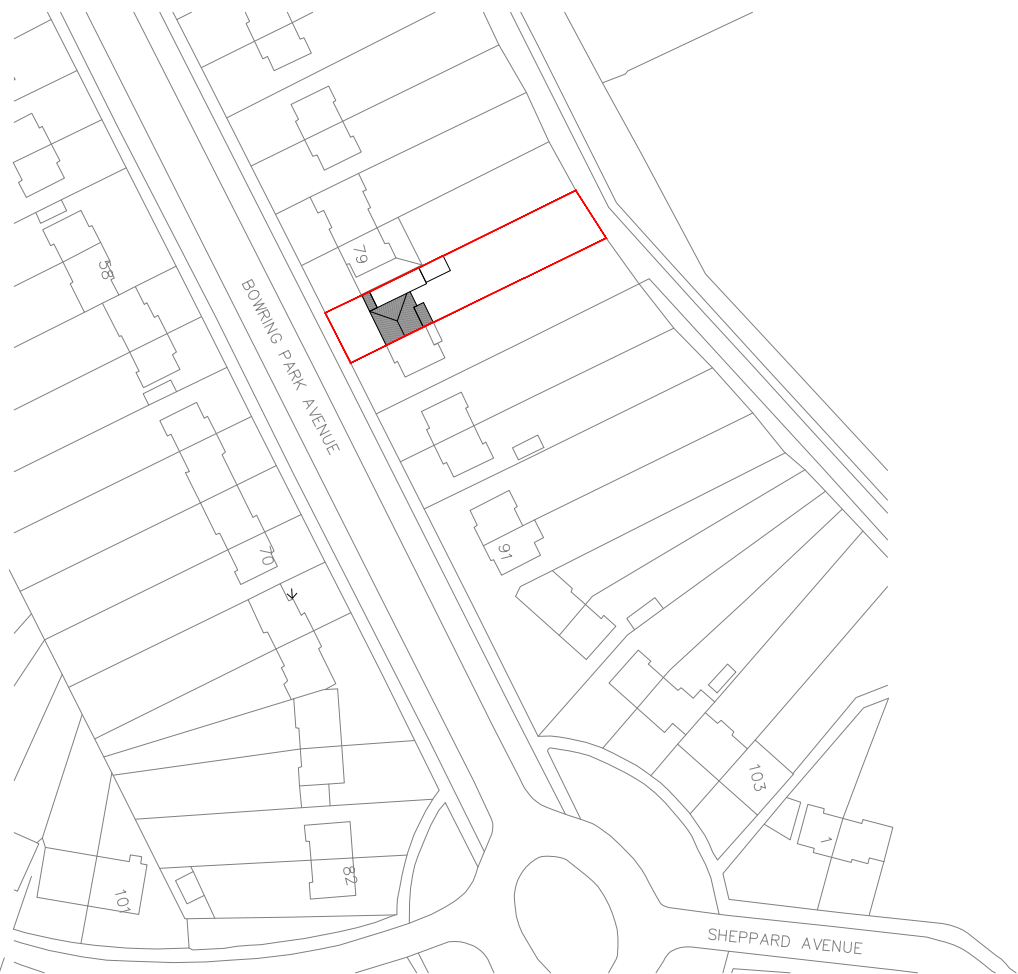

SITE LOCATION PLAN | SCALE 1:1250

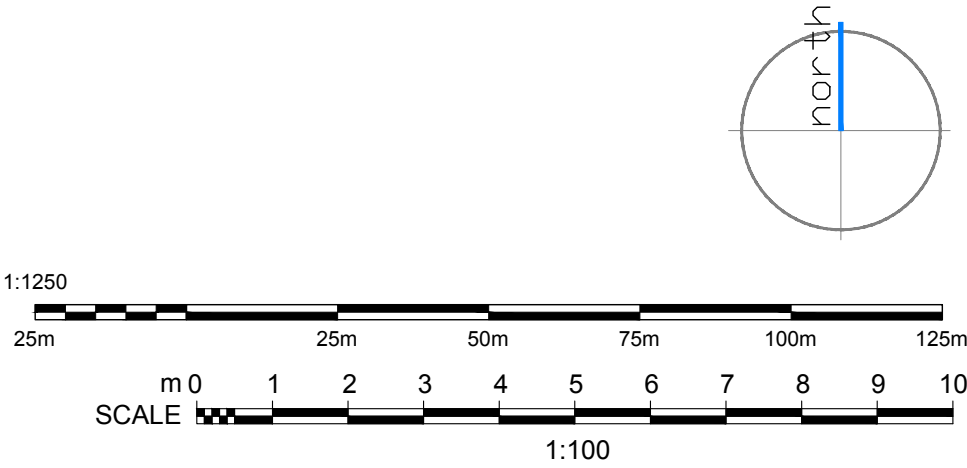

PMI

PARLE MAGUIRE DESIGNS

PROJECT: 81 BOWRING PARK AVENUE
CHILDWALL
L16 2NH

CLIENT: MR CORBITT

Drawing Title
EXISTING AND PROPOSED SITE AND LOCATION
PLANS

Drawing No.
A100

Date:
MARCH 2026

Scale:
VARIES @ A1

Revision:
A

Issue:
PLANNING STATUS