


PLANS FOR: 11, ST ALDANS GROVE, HUXTON, LB6 8JE SCALE 1:50 SCALE BAR 0 0.5 1m 1.5 2m 2.5 3m
 PLAN N° 11/STA/06/23/03 DATE 17/06/23 PAGE SIZE A3 EXISTING GABLE ELEVATION

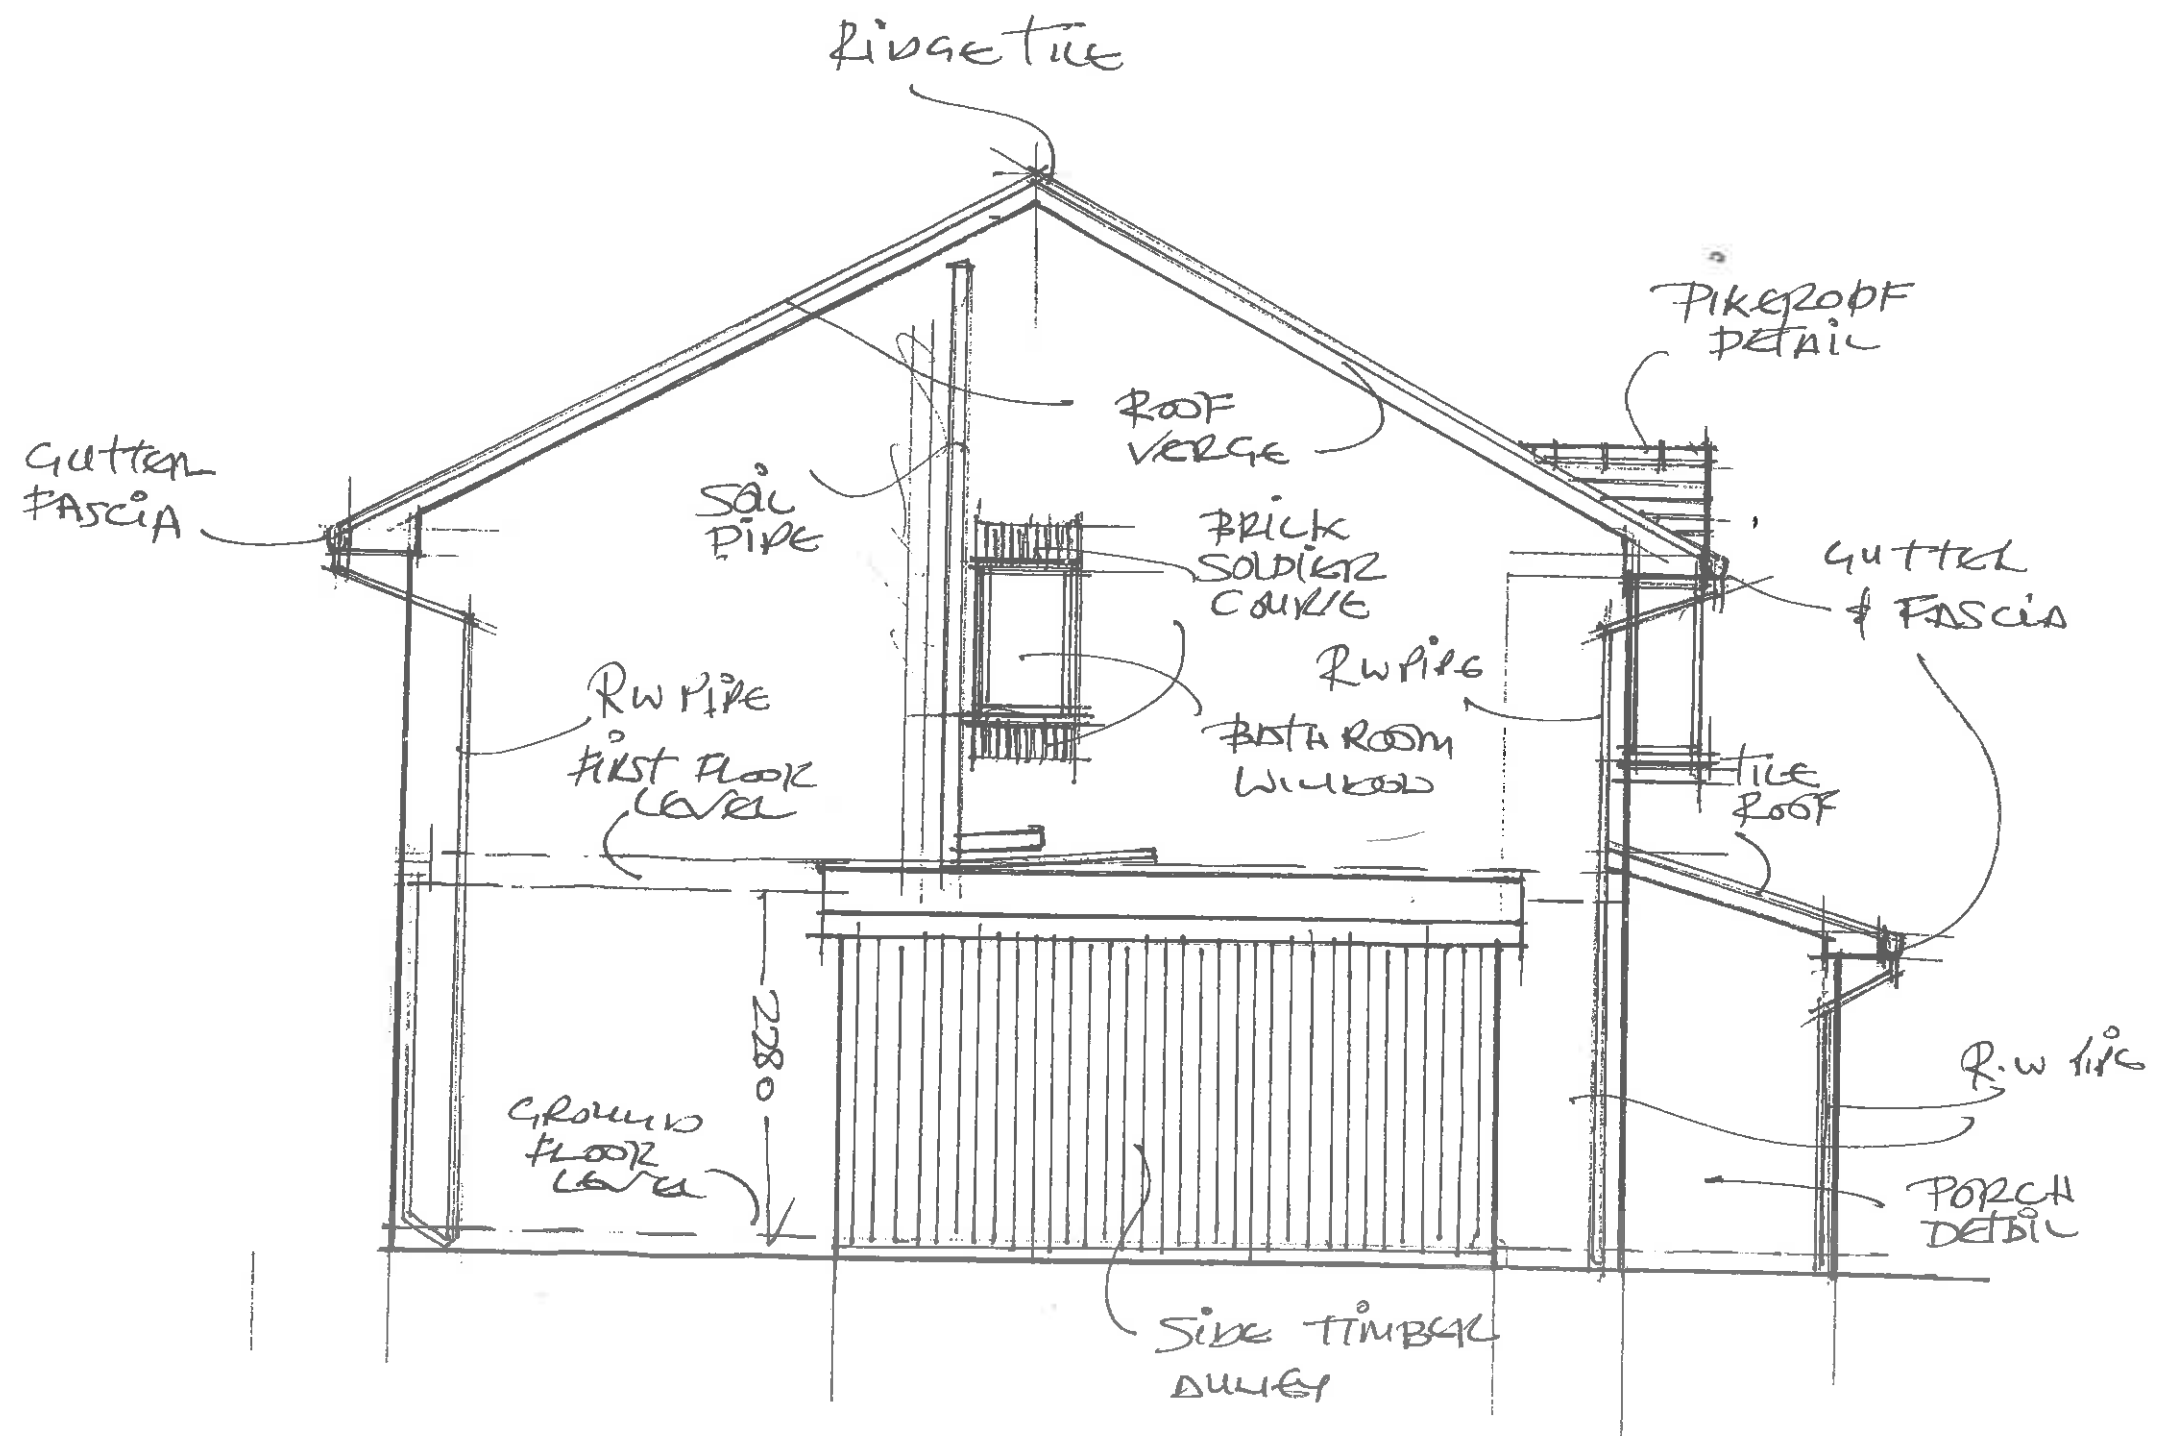

21/5/2000