





13 COURT HEY AVENUE EXISTING LAYOUT
SCALE 1:50

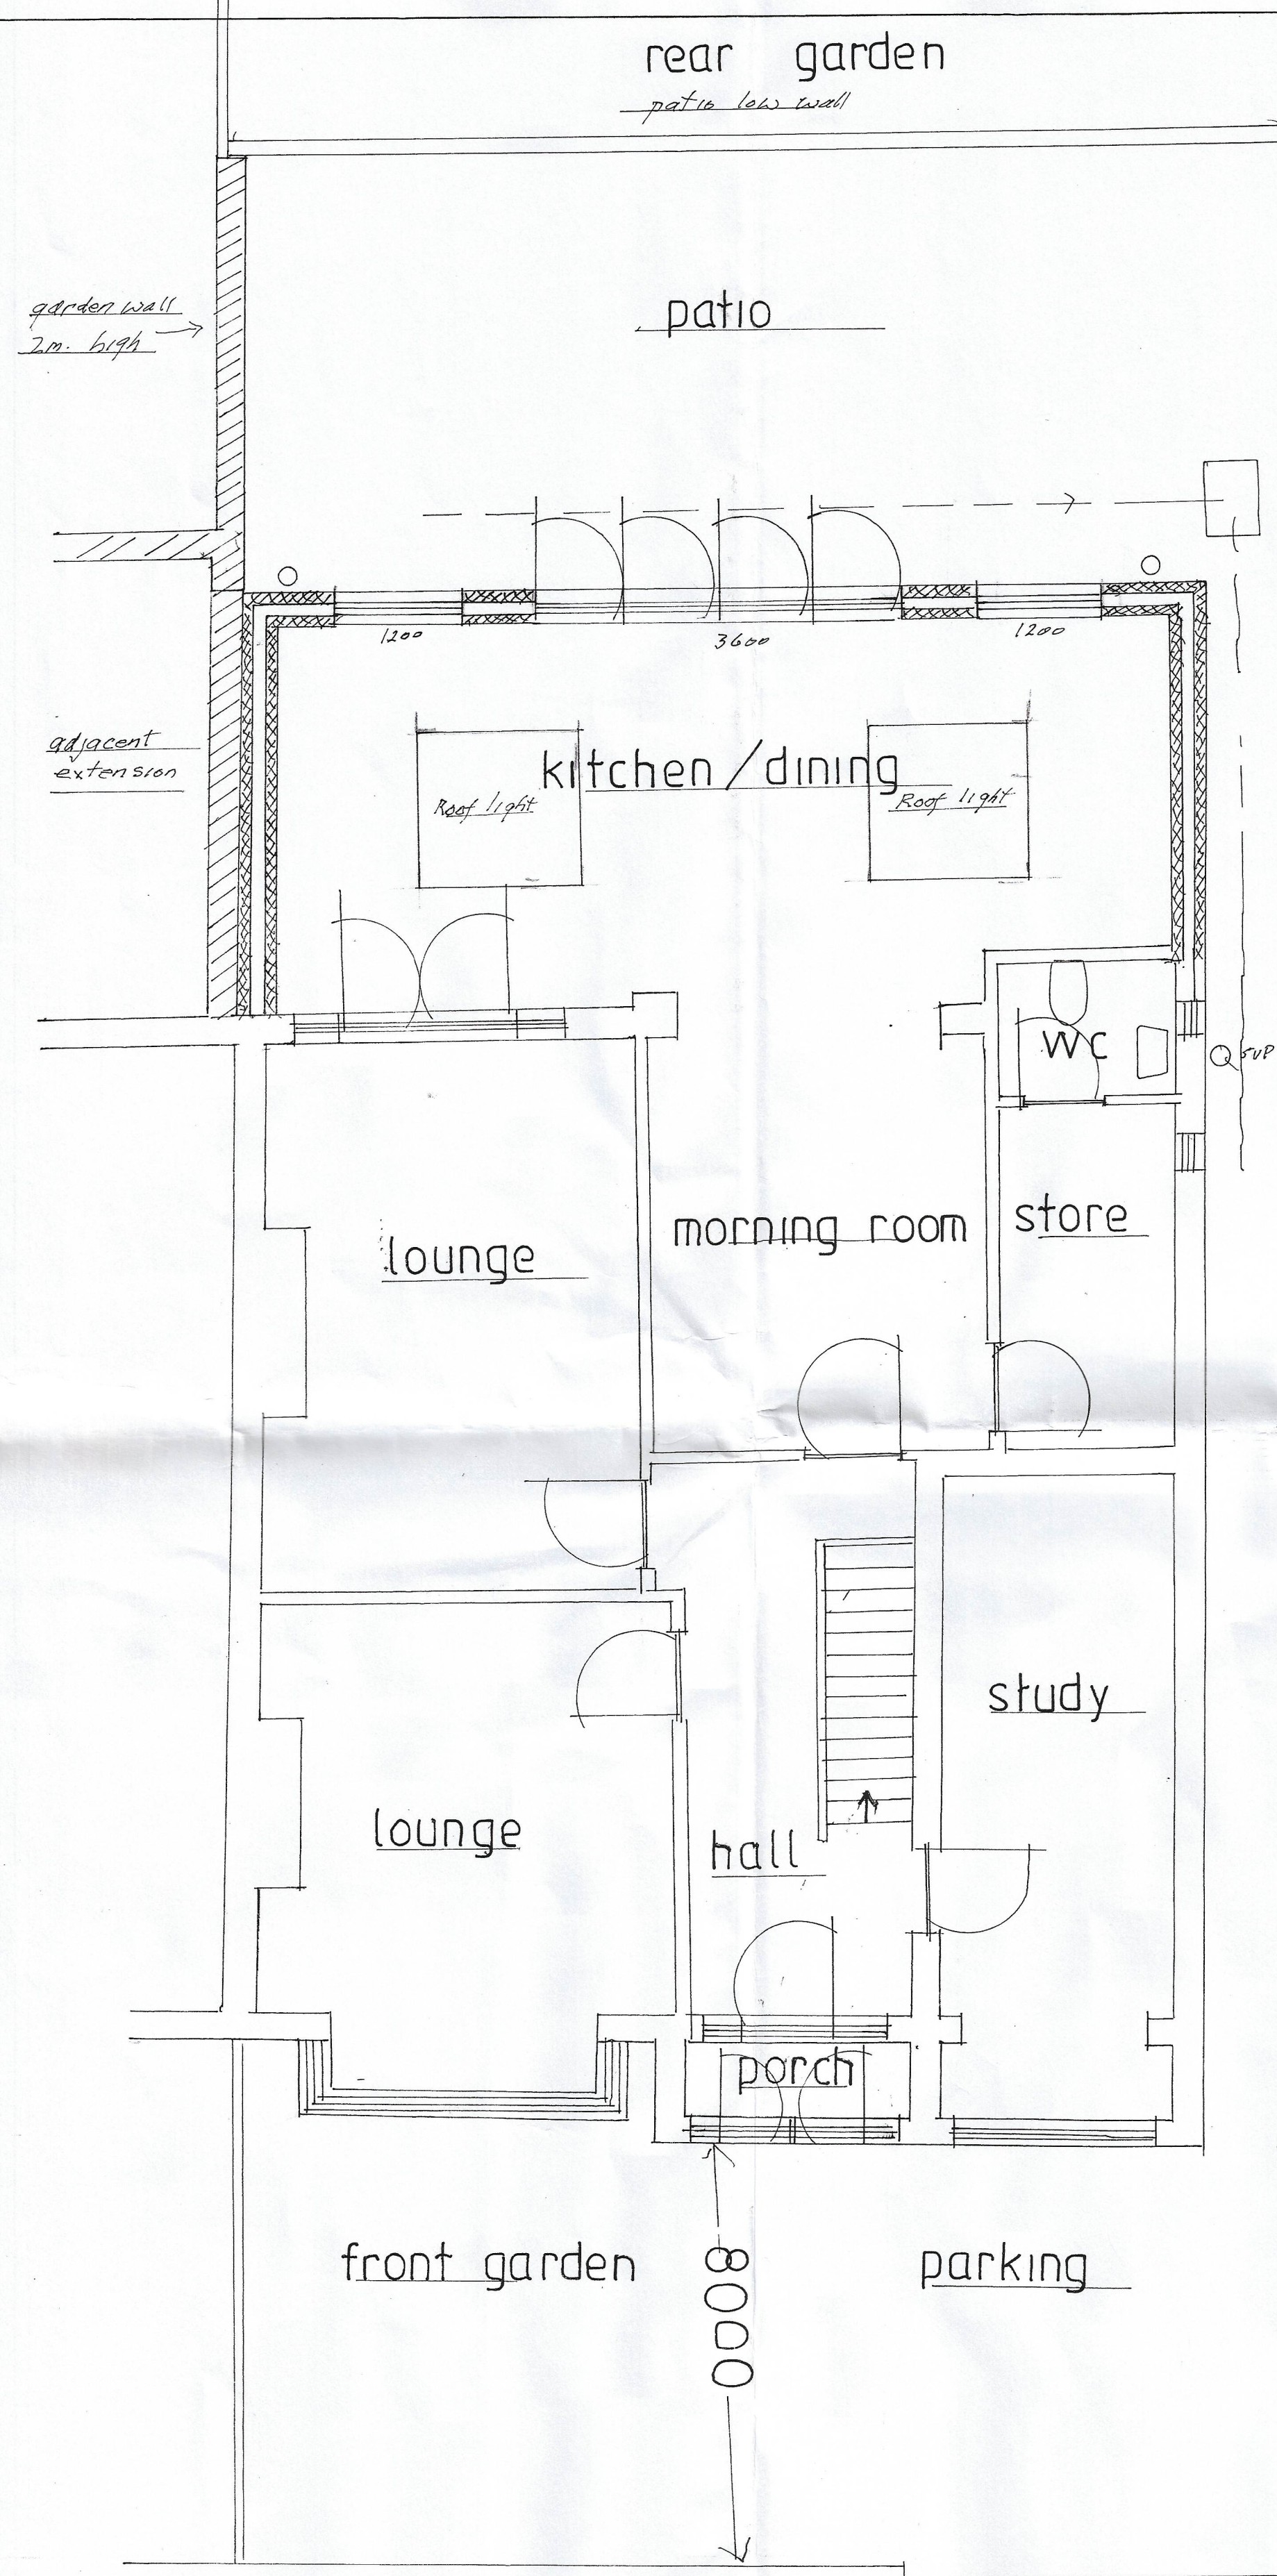


PROPOSED LAYOUT

EXISTING REAR VIEW

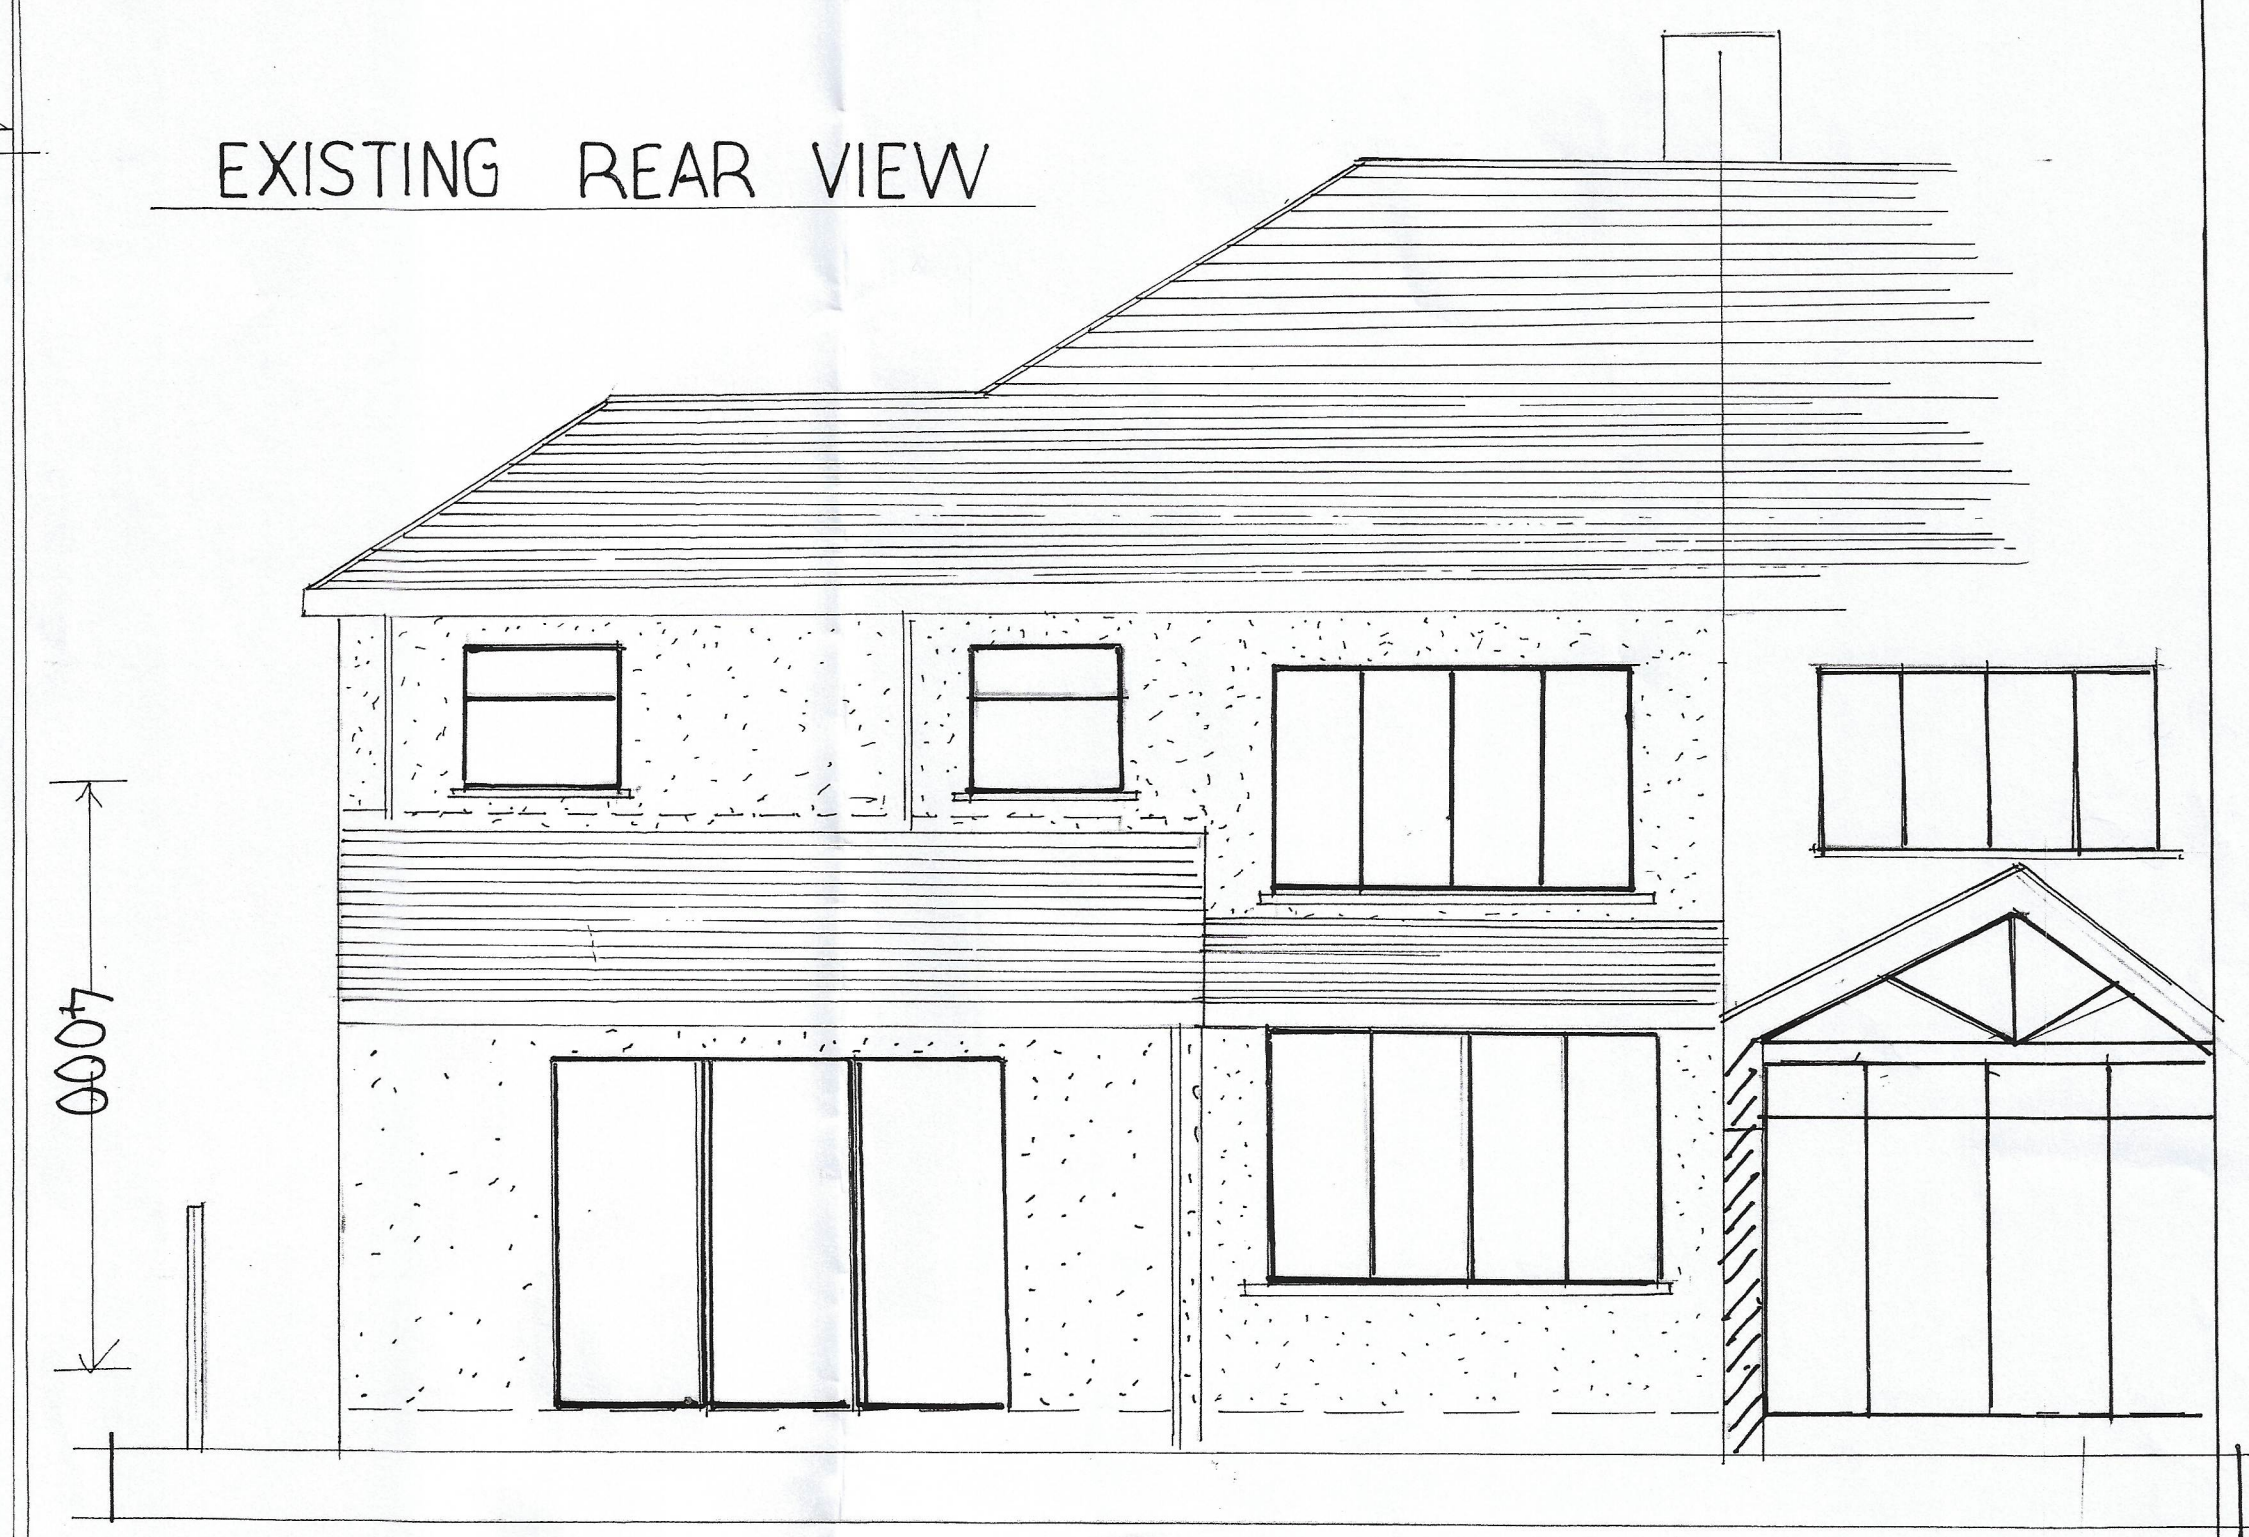

PROPOSED REAR VIEW

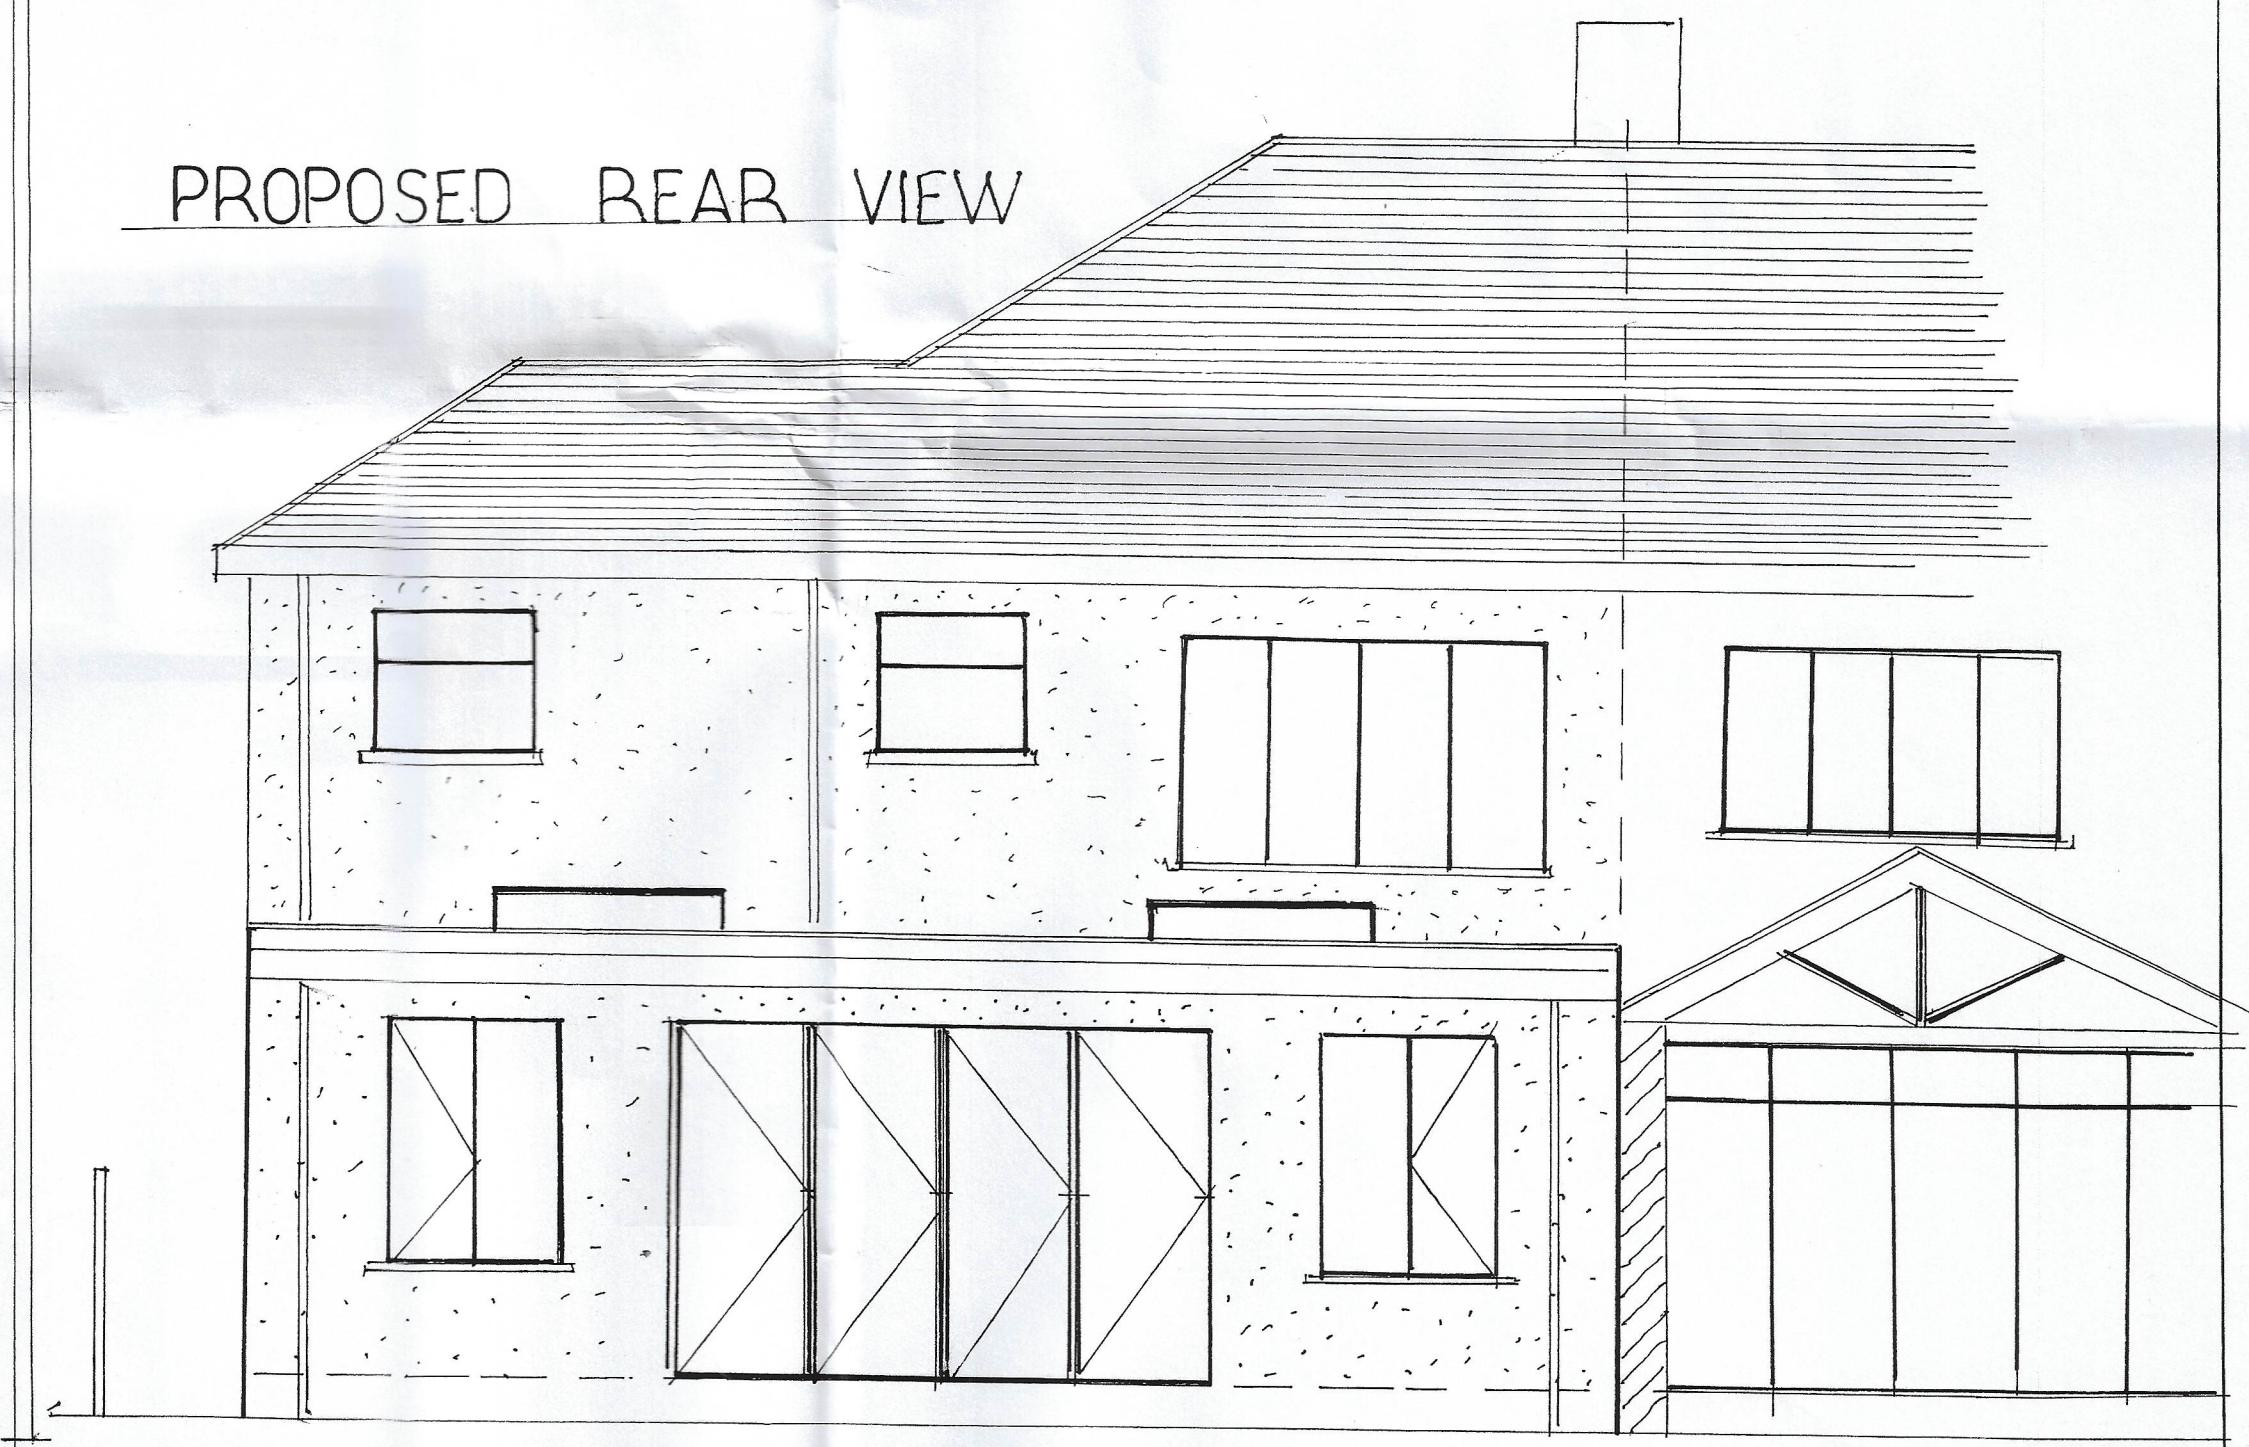

SCALE BAR SCALE 1:50

