


SCALE 1:50




EXISTING SIDE VIEW

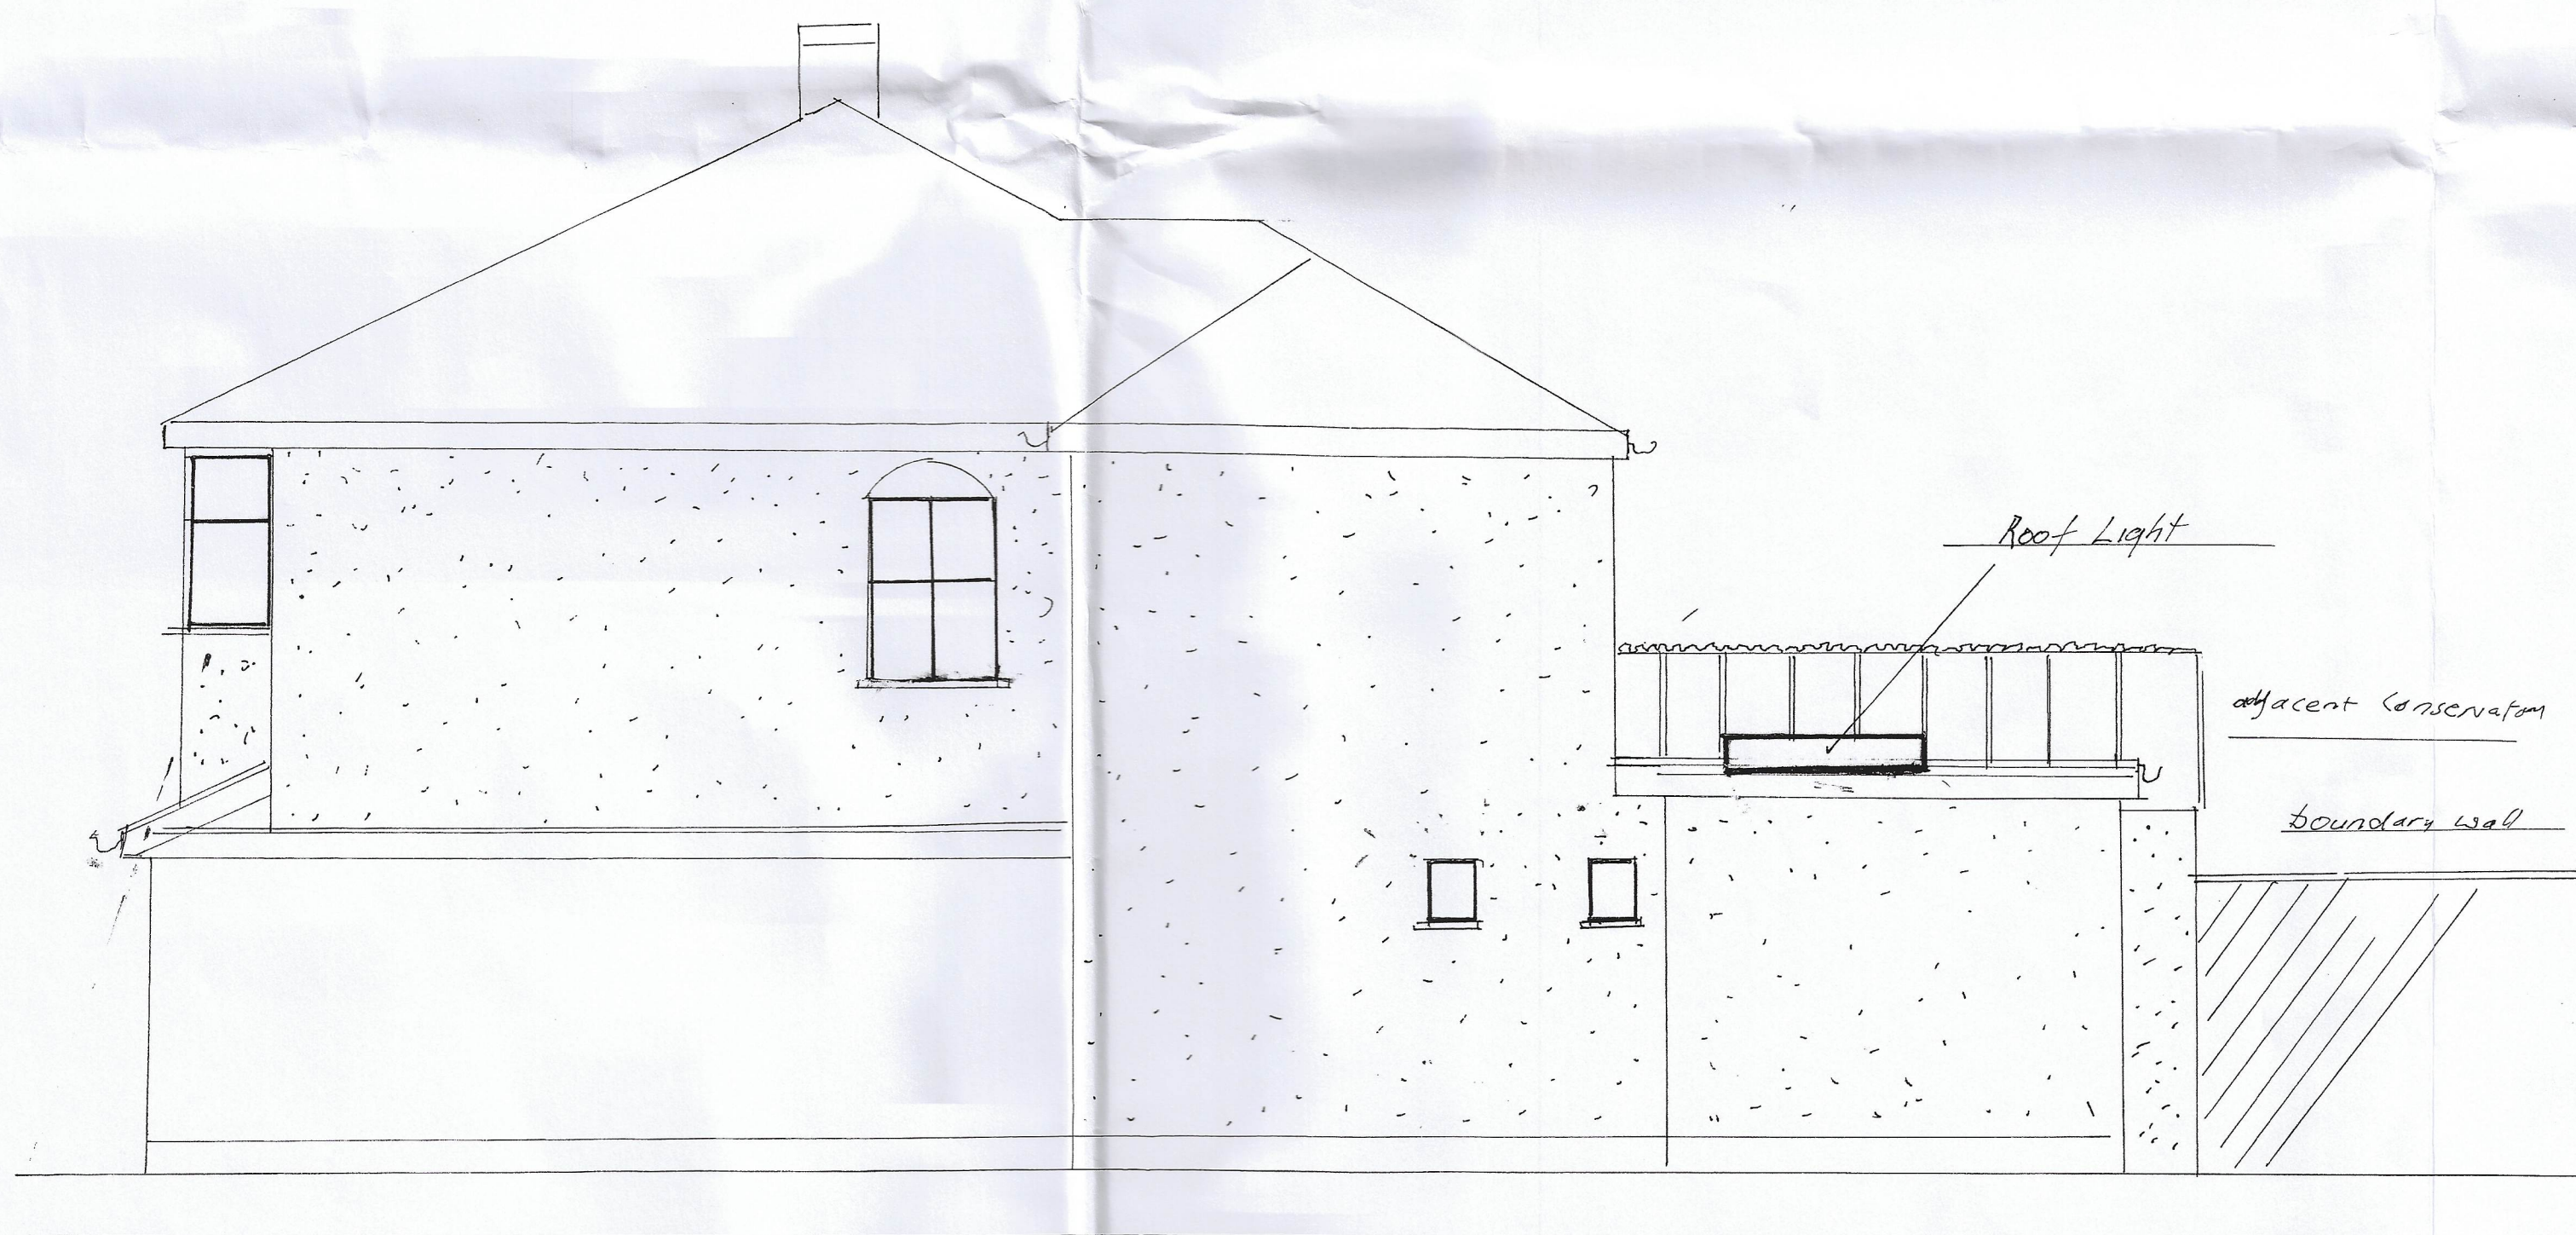

PROPOSED SIDE VIEW

STANFORDS
FOR BUSINESS

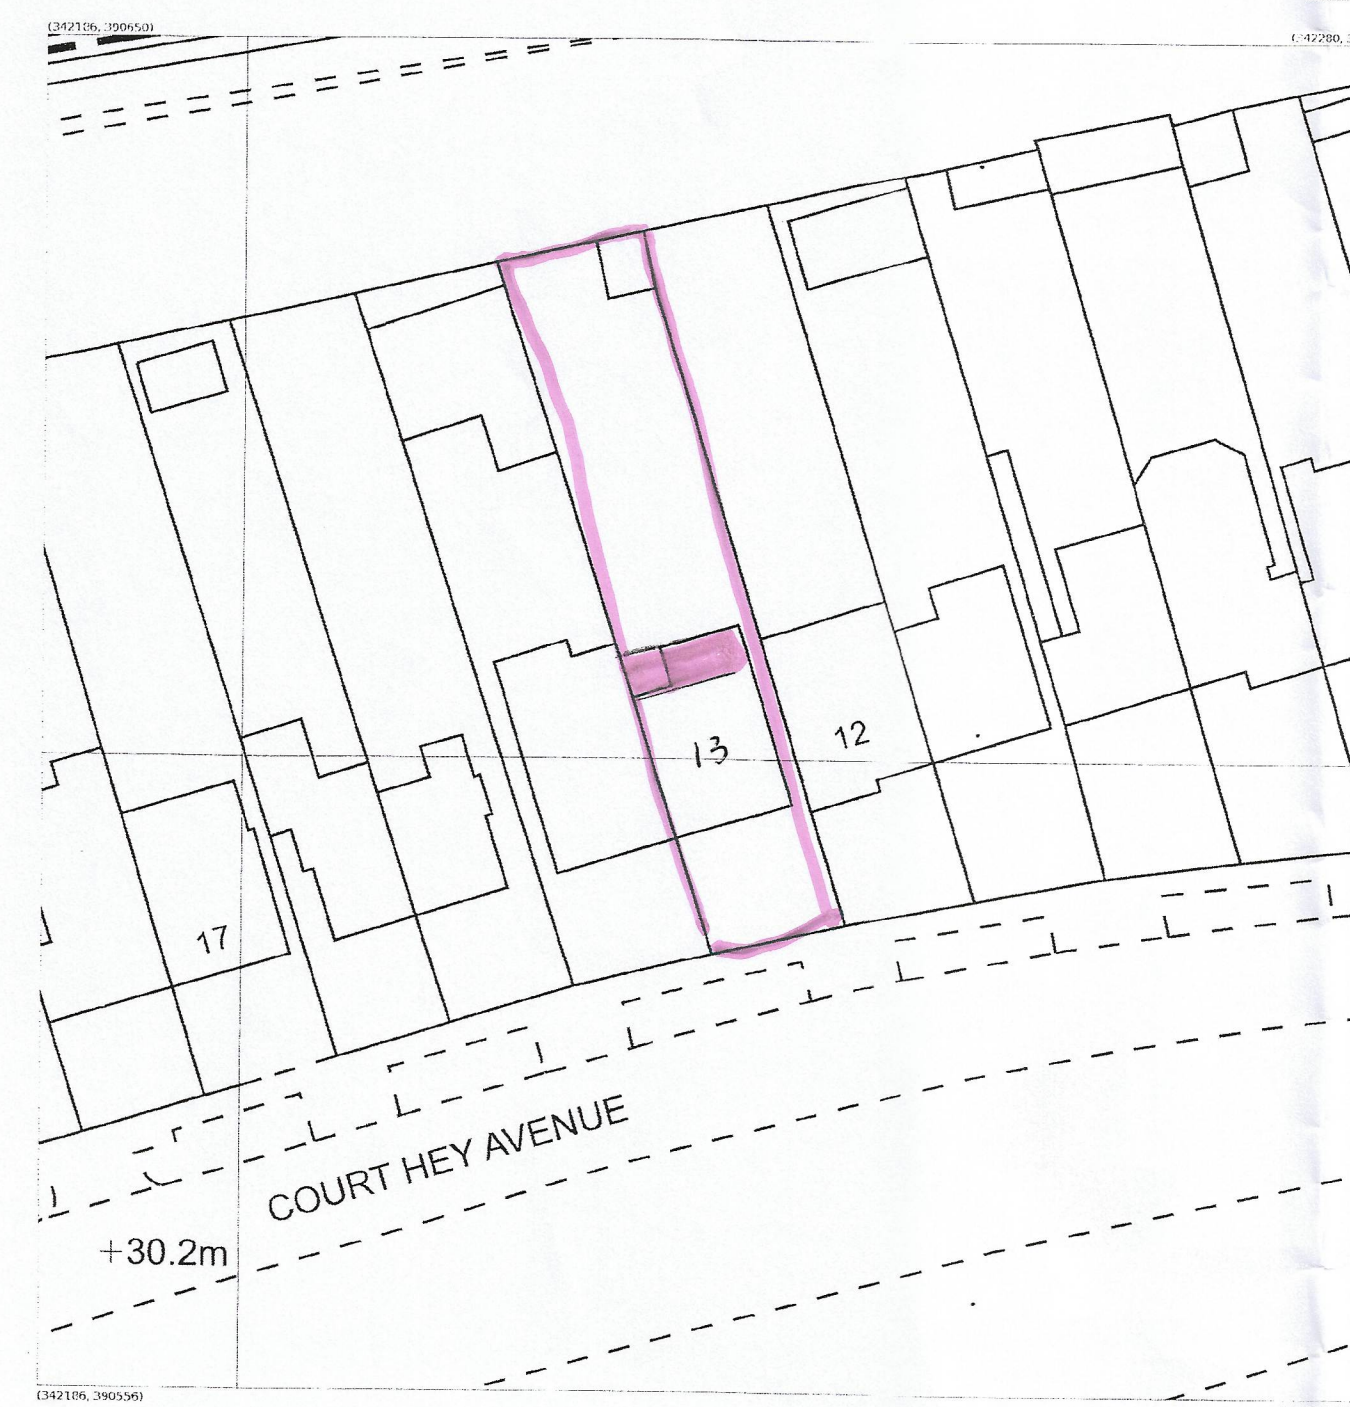

Produced 19 Jul 2022 from the Ordnance Survey MasterMap (Topography) Database and incorporating surveyed revision available at this date.
The representation of a road, track or path is no evidence of a right of way. The representation of features as lines is no evidence of a property boundary.

Metres
0 4 8 12 16 20
1:500

N 13, Cl Hey Ave, Roby
L36 4JB

Supplied by: Stanfords 19 Jul 2022
Licence: © Crown Copyright and
database rights 2022 OS100035409
Order Licence Reference: O1551759
Centre coordinates: 342233 360553



Produced 19 Jul 2022 from the Ordnance Survey MasterMap (Topography) Database and incorporating surveyed revision available at this date.
The representation of a road, track or path is no evidence of a right of way. The representation of features as lines is no evidence of a property boundary.

Metres
0 10 20 30 40 50
1:1250

N 13, Cl Hey Ave, Roby
L36 4JB

Supplied by: Stanfords 19 Jul 2022
Licence: © Crown Copyright and
database rights 2022 OS100035409
Order Licence Reference: O1551759
Centre coordinates: 342233 360553

SCALE BAR
SCALE 1:50

