



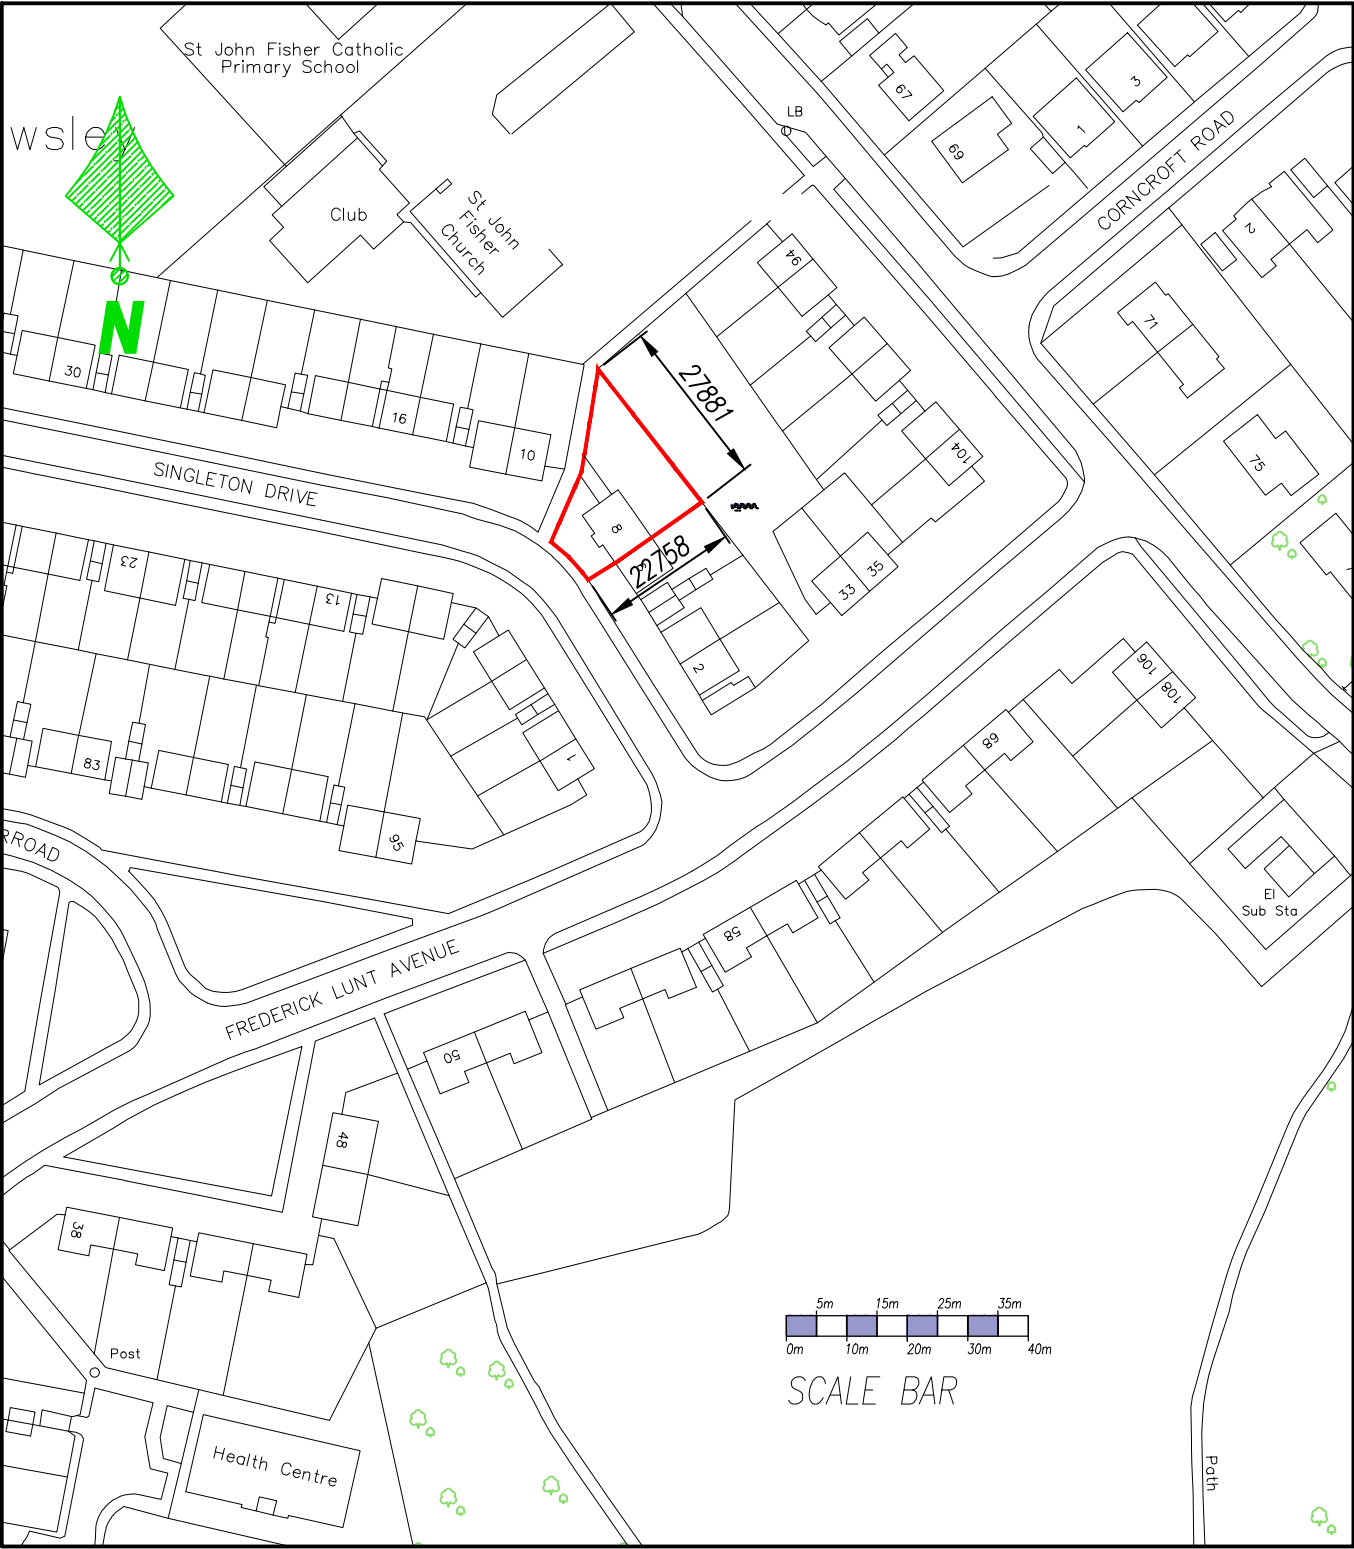

EXISTING SITE LOCATION PLAN (1:1250)

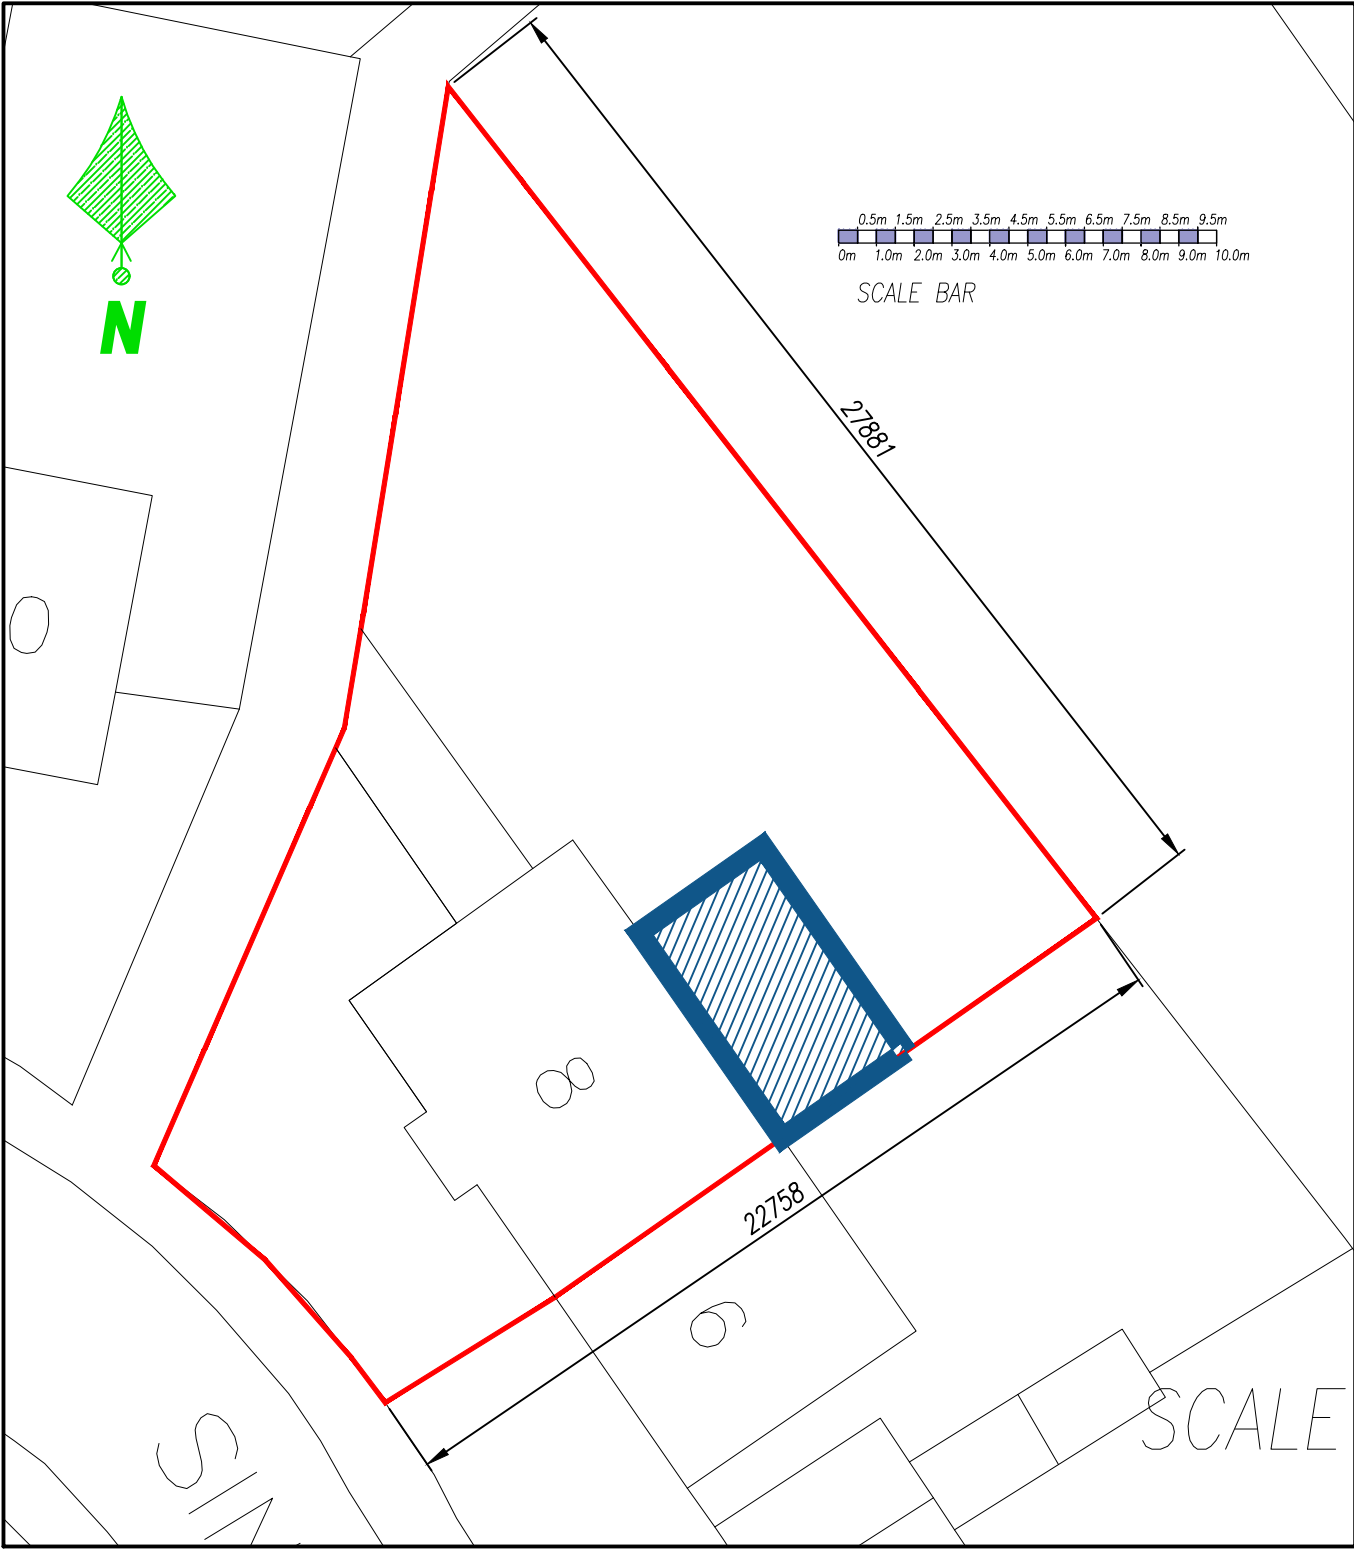

EXISTING SITE LOCATION PLAN (1:200)
(INDICATING FOOTPRINT OF PROPOSED DEVELOPMENT – SHADED BLUE)

LOCATION ADDRESS:	DRAWINGS FOR LOCAL AUTHORITY APPROVALS	DRG PRINTED AT A3
8 SINGLETON DRV, LIVERPOOL L34 0HE	DRAWING TITLE: EXISTING SITE LAYOUT PLAN	DATE – JULY 2023
	PROJECT DESCRIPTION: TO CONSTRUCT A NEW SINGLE STOREY REAR EXTENSION	DRAWING No (01 OF 10)
		DRAWING NUMBER: T/0723/01