


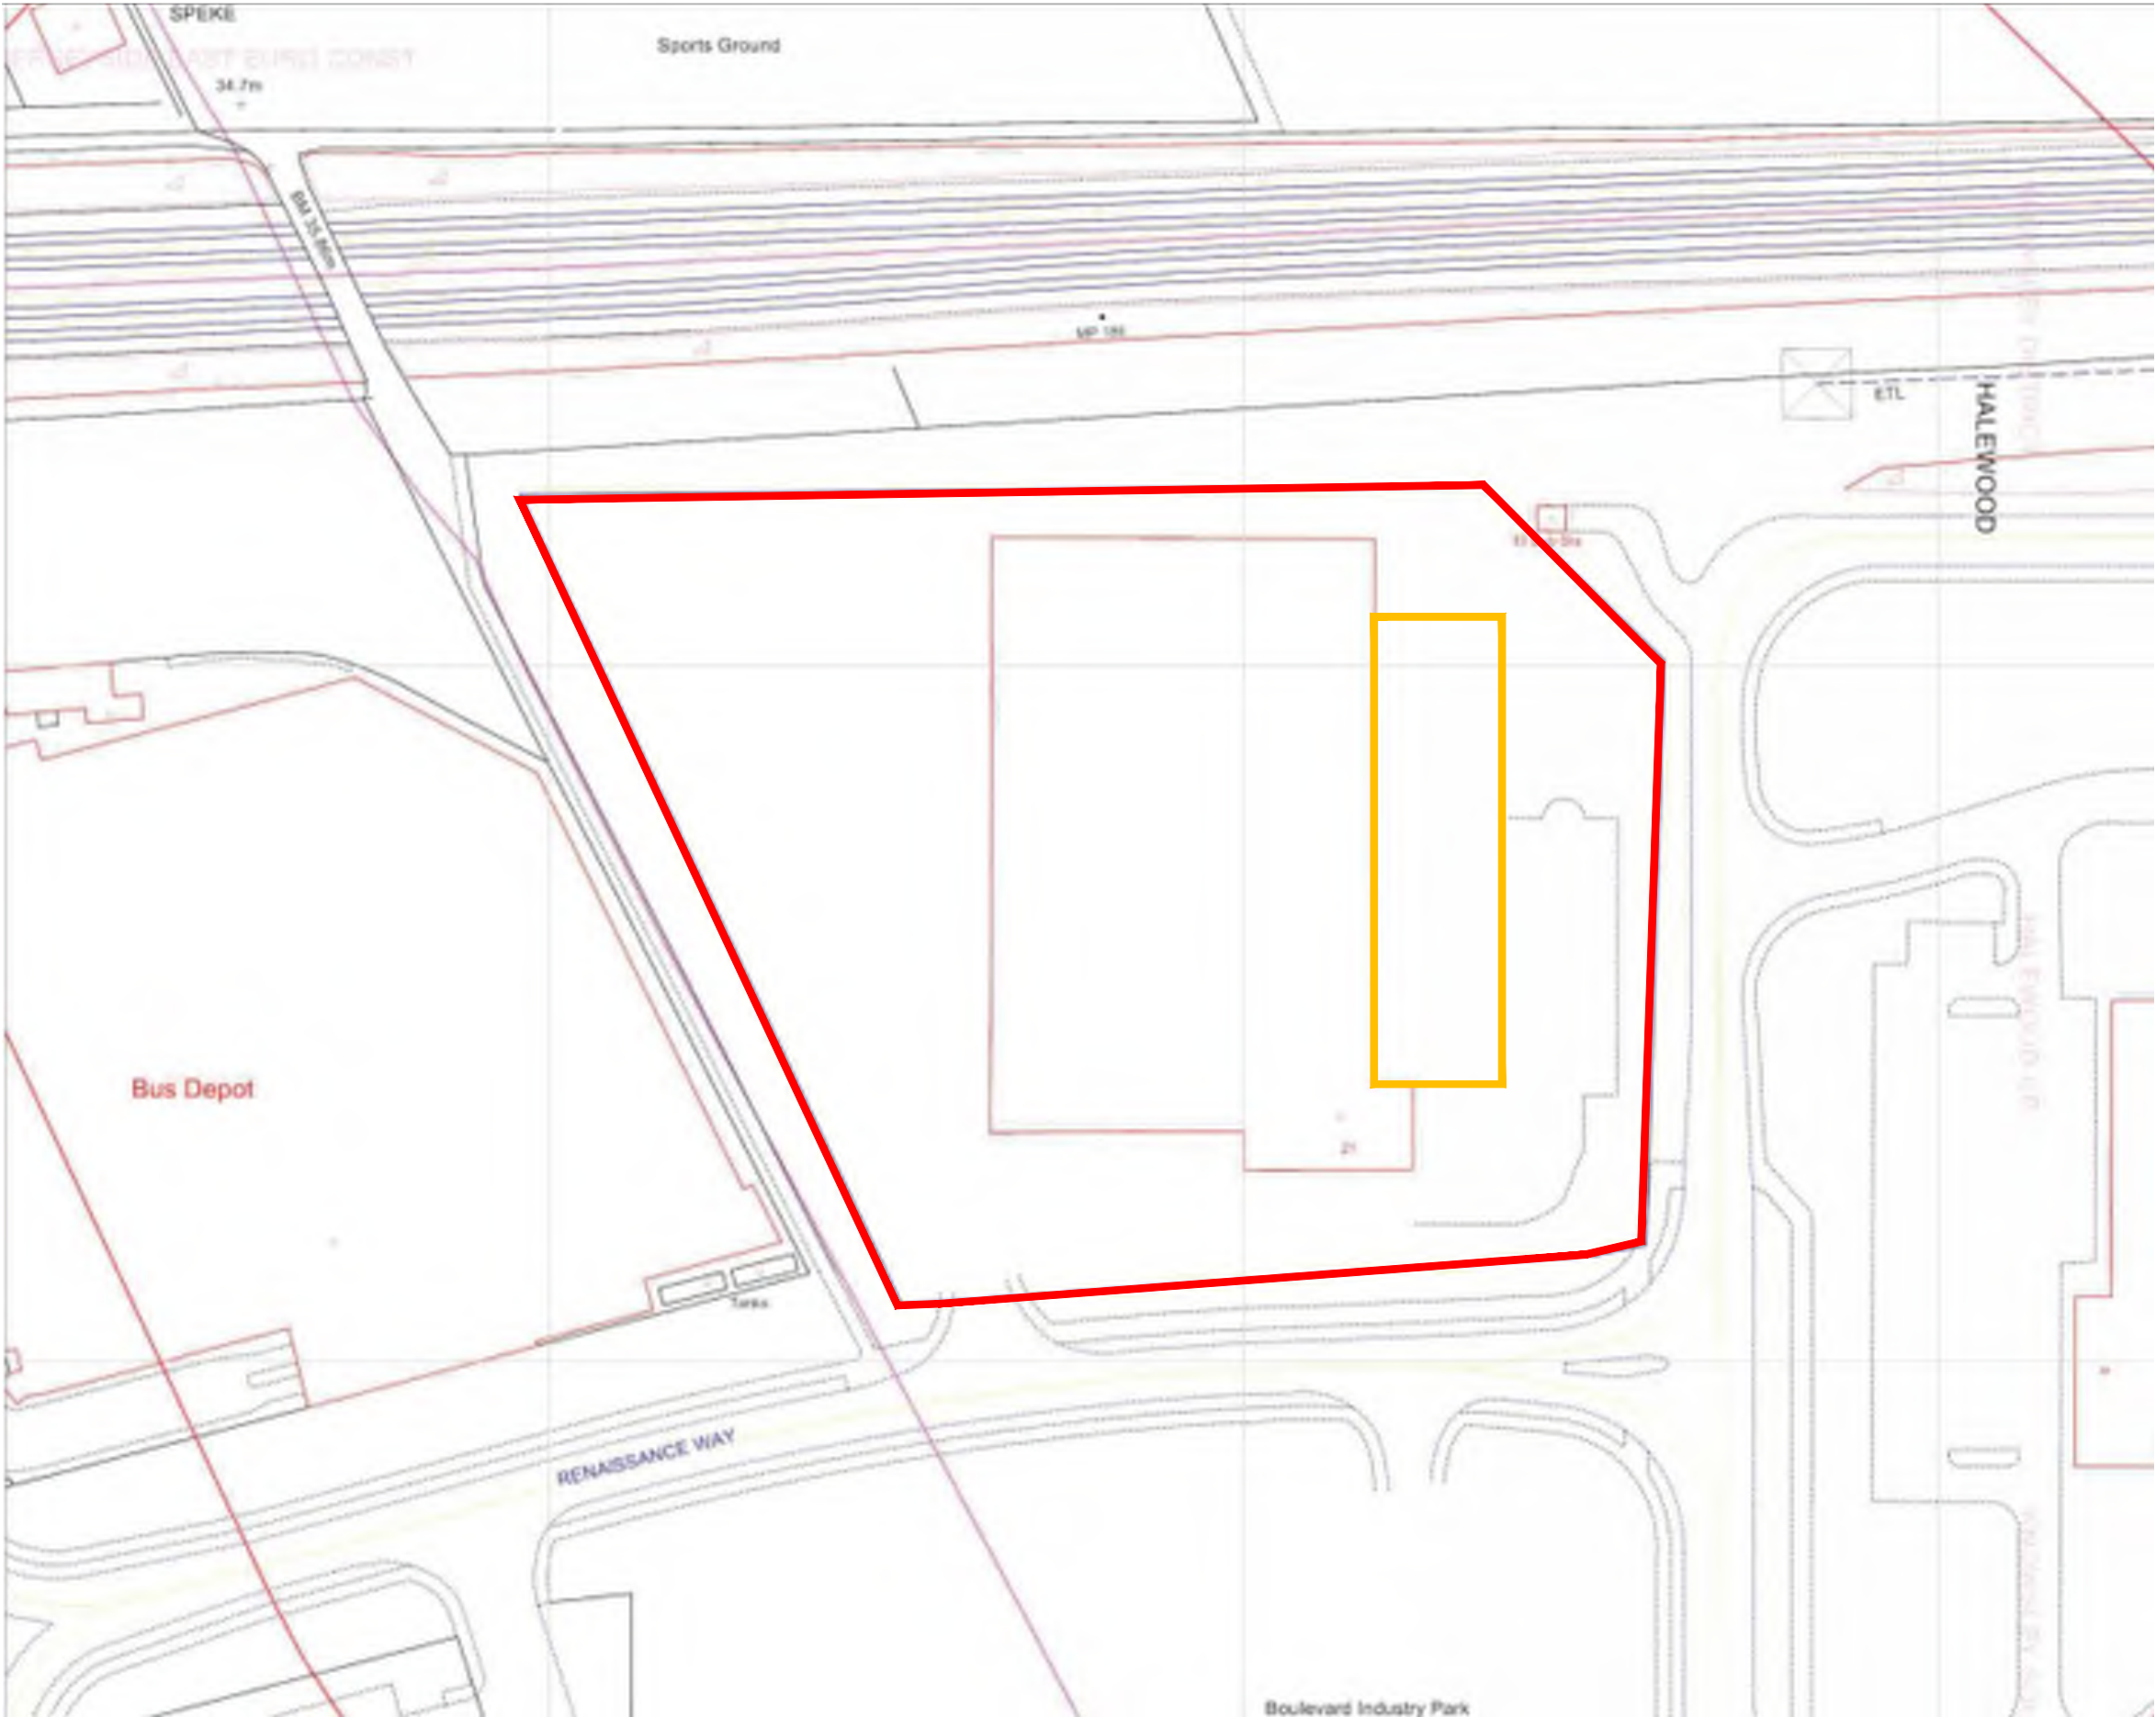

KEY

SITE BOUNDARY

PROPOSED EXTENSION

FOR INFORMATION ONLY

01	FIRST ISSUE	15.12.21	CM	NB	SB
Rev	Description	Date	On / Off / App		

Issuing Office

Tetra Tech Manchester
Quay West at Media City UK,
Trafford Wharf Road, Trafford Park,
Manchester, M17 1HH
Tel: +44 (0)161 872 3223
www.tetrateteurope.com




Client
WILLIAMS TARR CONSTRUCTION LTD

Project Name
SEQIRUS SITE 6

Sheet Title
PROPOSED DEVELOPMENT PLAN

TTE Project Number	Drawn By	Date	Checked By	Date	Approved By	Date	Scale @ A3	Suitability
B033528	CM	15.12.21	NB	15.12.21	SB	15.12.21	1:1,000	S2
Client Project Number	Originator	Volume/System	Level/Location	Type/Code	Role	Number	Revision	
B033528	- TTE	- 00	- XX	- DR	- U	- 0002	01	

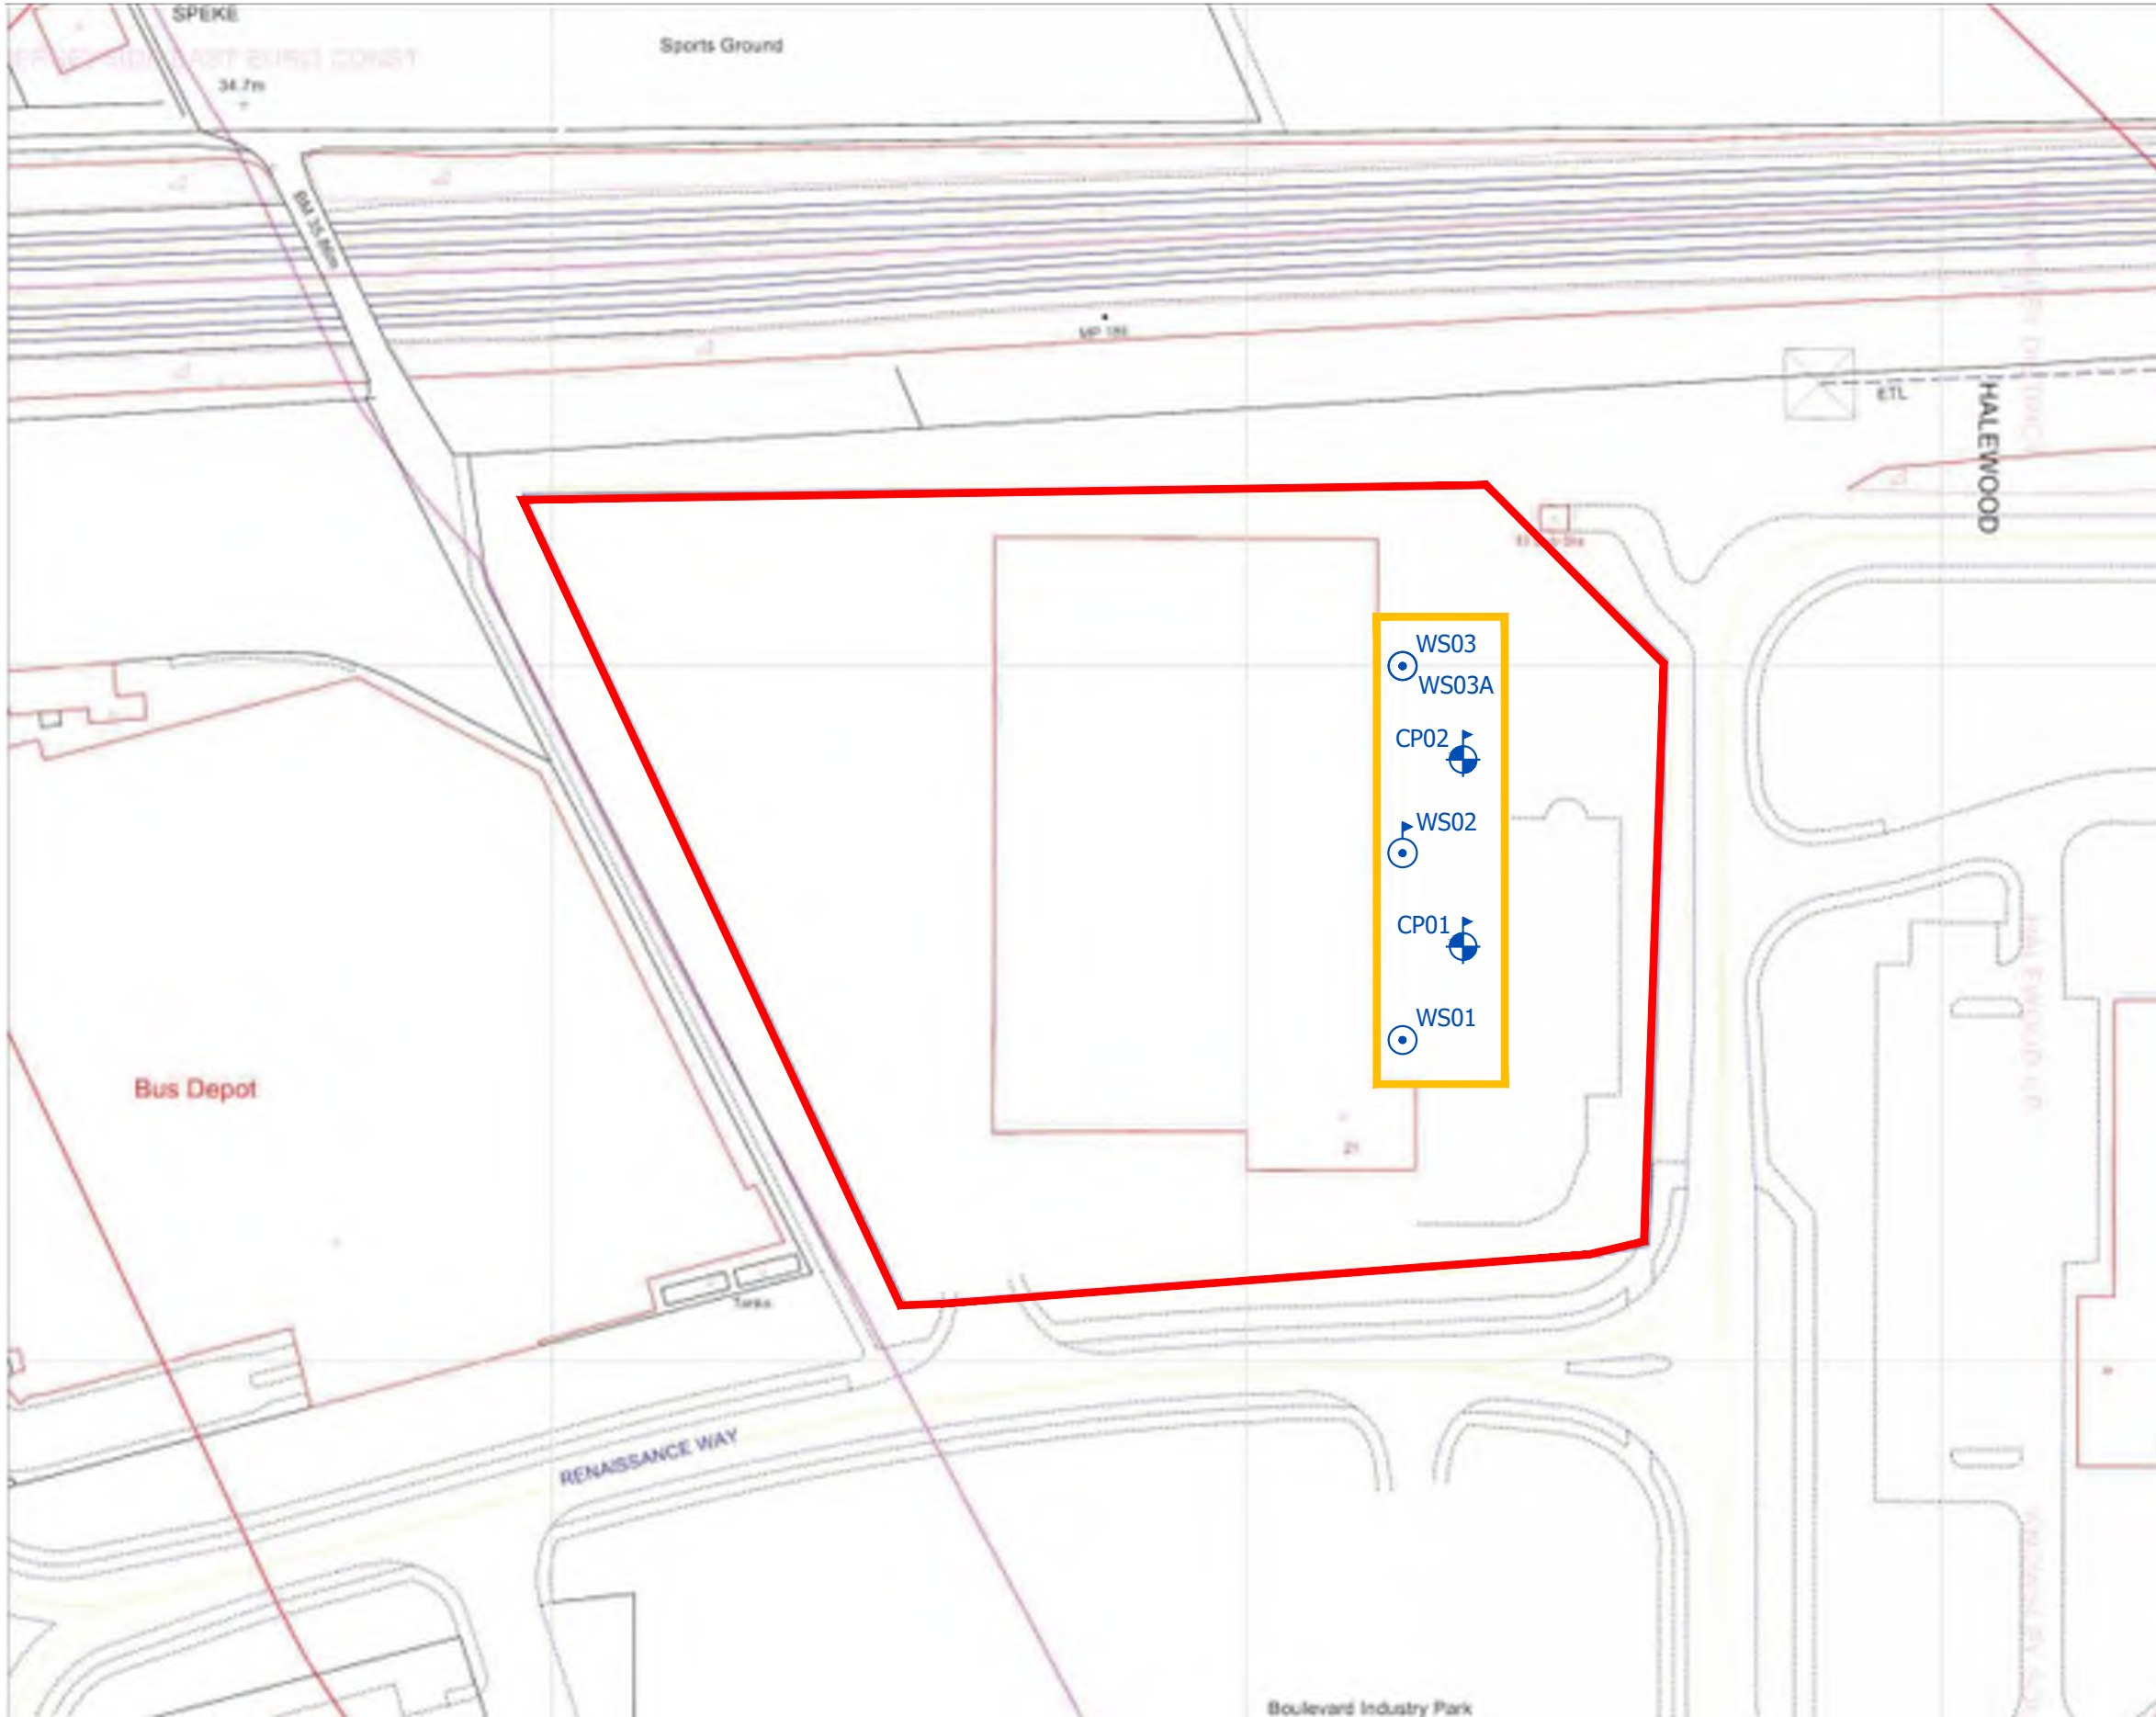

KEY



SITE BOUNDARY



PROPOSED
EXTENSION



CABLE PERCUSSION
BOREHOLE



WINDOW SAMPLE



INSTALLATION

FOR INFORMATION ONLY

03	WS03A ADDED	17.02.22	CM	NB	SB
02	EXPLORATORY HOLE LOCATIONS UPDATED AND NUMBERS ADDED	04.01.22	CM	TB	SB
01	FIRST ISSUE	15.12.21	CM	NB	SB

Rev Description Date CM / NB / SB

Issuing Office Document Control

Tetra Tech Manchester
Quay West at Media City UK,
Trafford Wharf Road, Trafford Park,
Manchester, M17 1HH
Tel: +44 (0)161 872 3223
www.tetratetecheurope.com



Client

WILLIAMS TARR CONSTRUCTION LTD

Project Name

SEQIRUS SITE 6

Sheet Title

EXPLORATORY HOLE LOCATION PLAN

TTE Project Number	Drawn By	Date	Checked By	Date	Approved By	Date	Scale @ A3	Suitability
B033528	CM	15.12.21	NB	15.12.21	SB	15.12.21	1:1,000	S2

Client Project Number	Originator	Volume/System	Level/Location	Type/Code	Role	Number	Revision
B033528	- TTE	- 00	- XX	- DR	- U	- 0003	03

© Copyright Tetra Tech TTE_MT_v1