
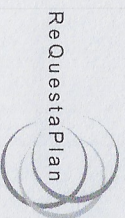
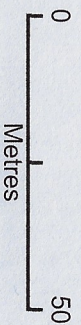


hale 371090421 - 1250

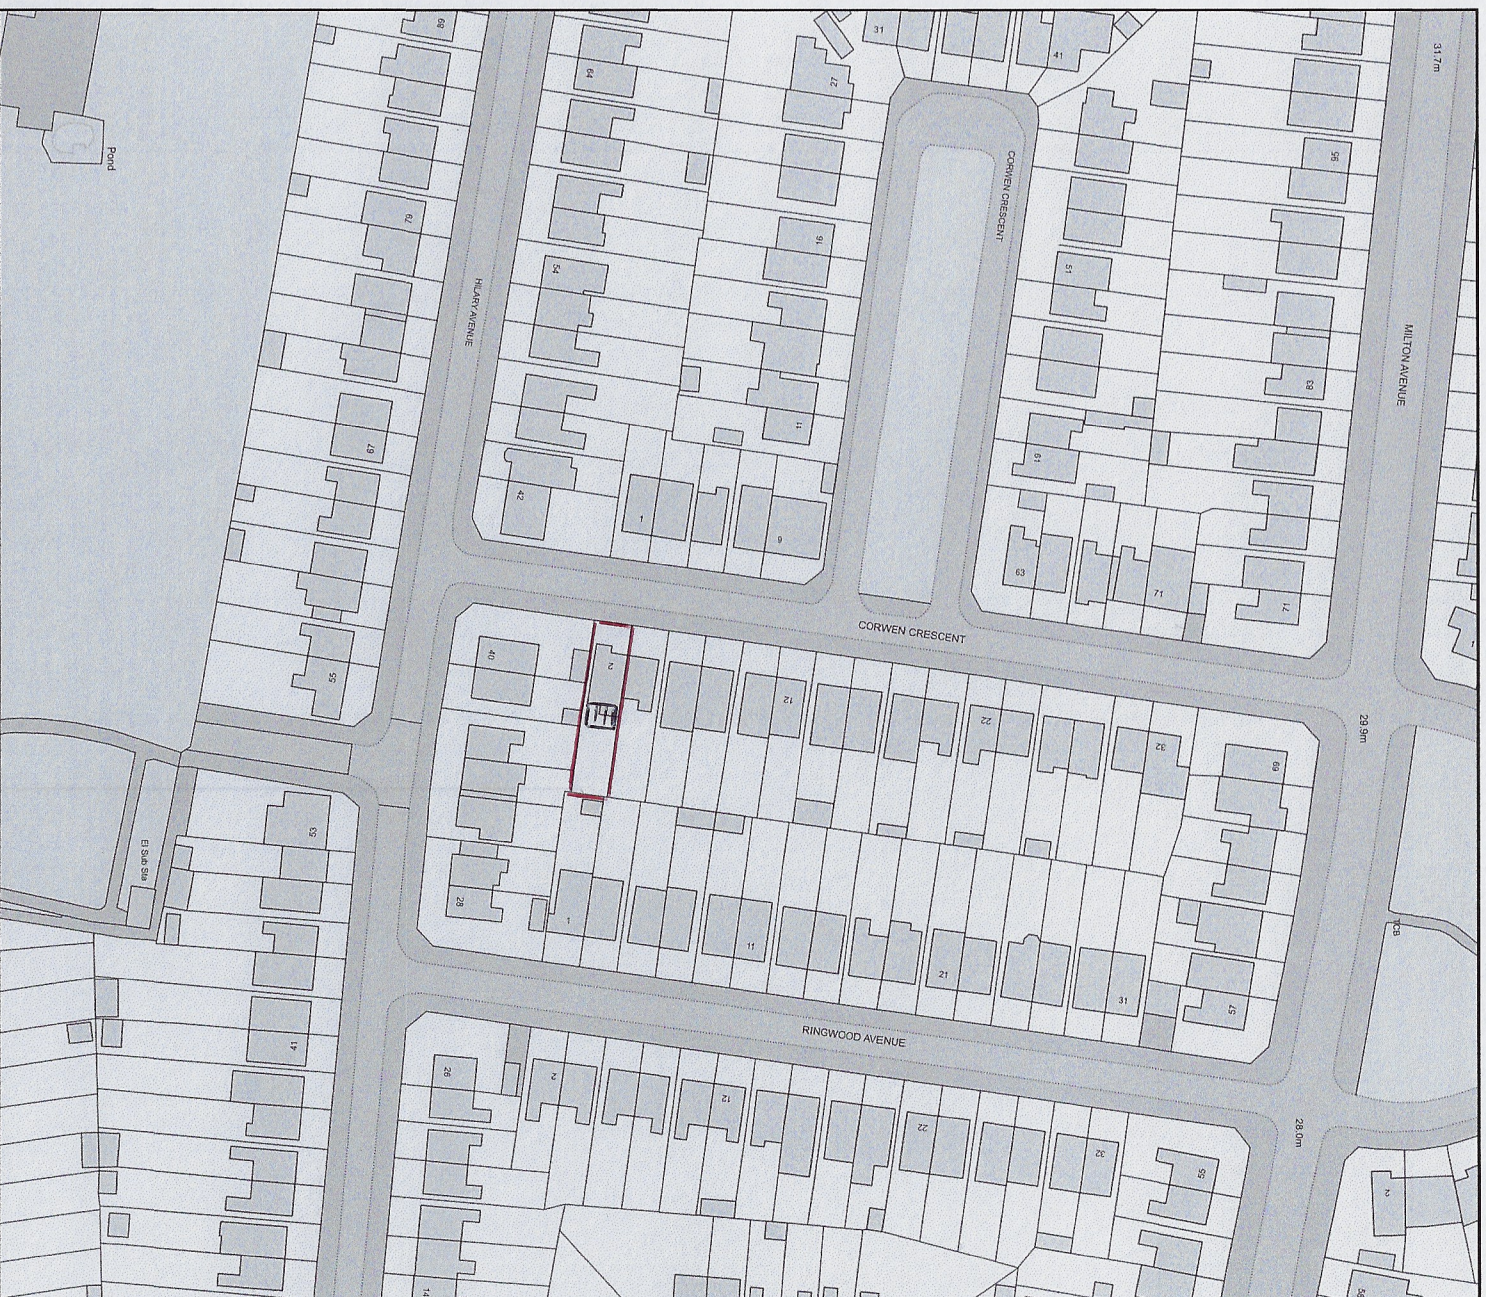

Plan Produced for: clearview home improvements

Date Produced: 22 Apr 2021

Plan Reference Number: TORQM21112094620702

Scale: 1:1250 @ A4