



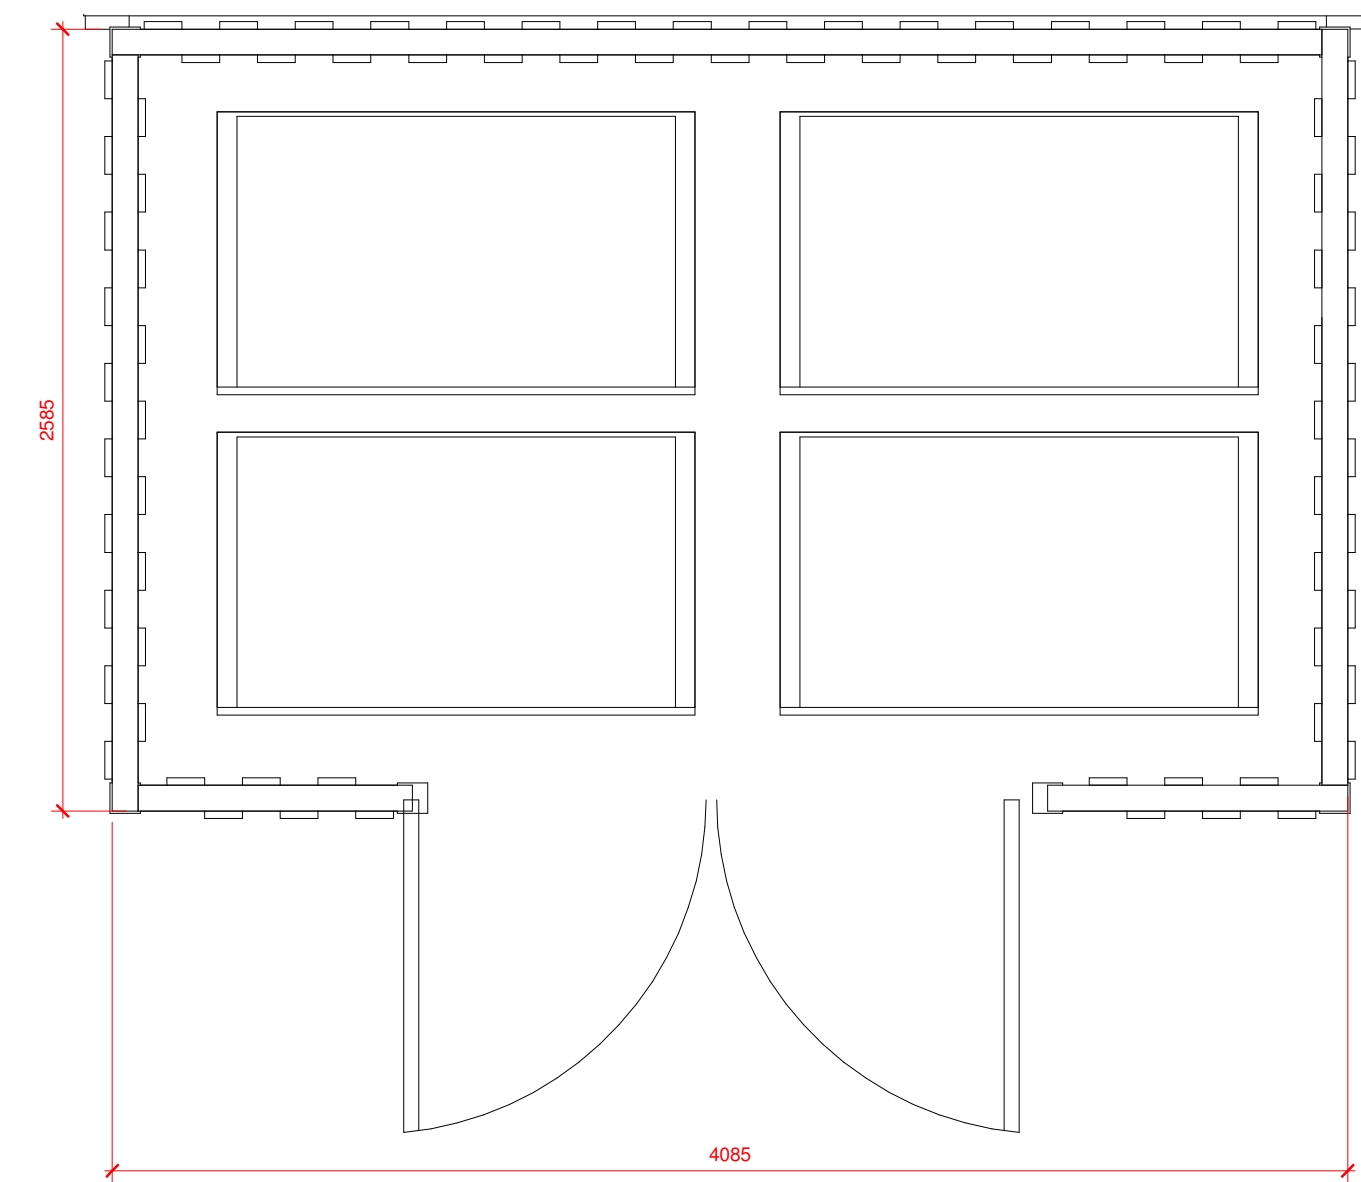

1 Bin Store Plan View
1 : 25

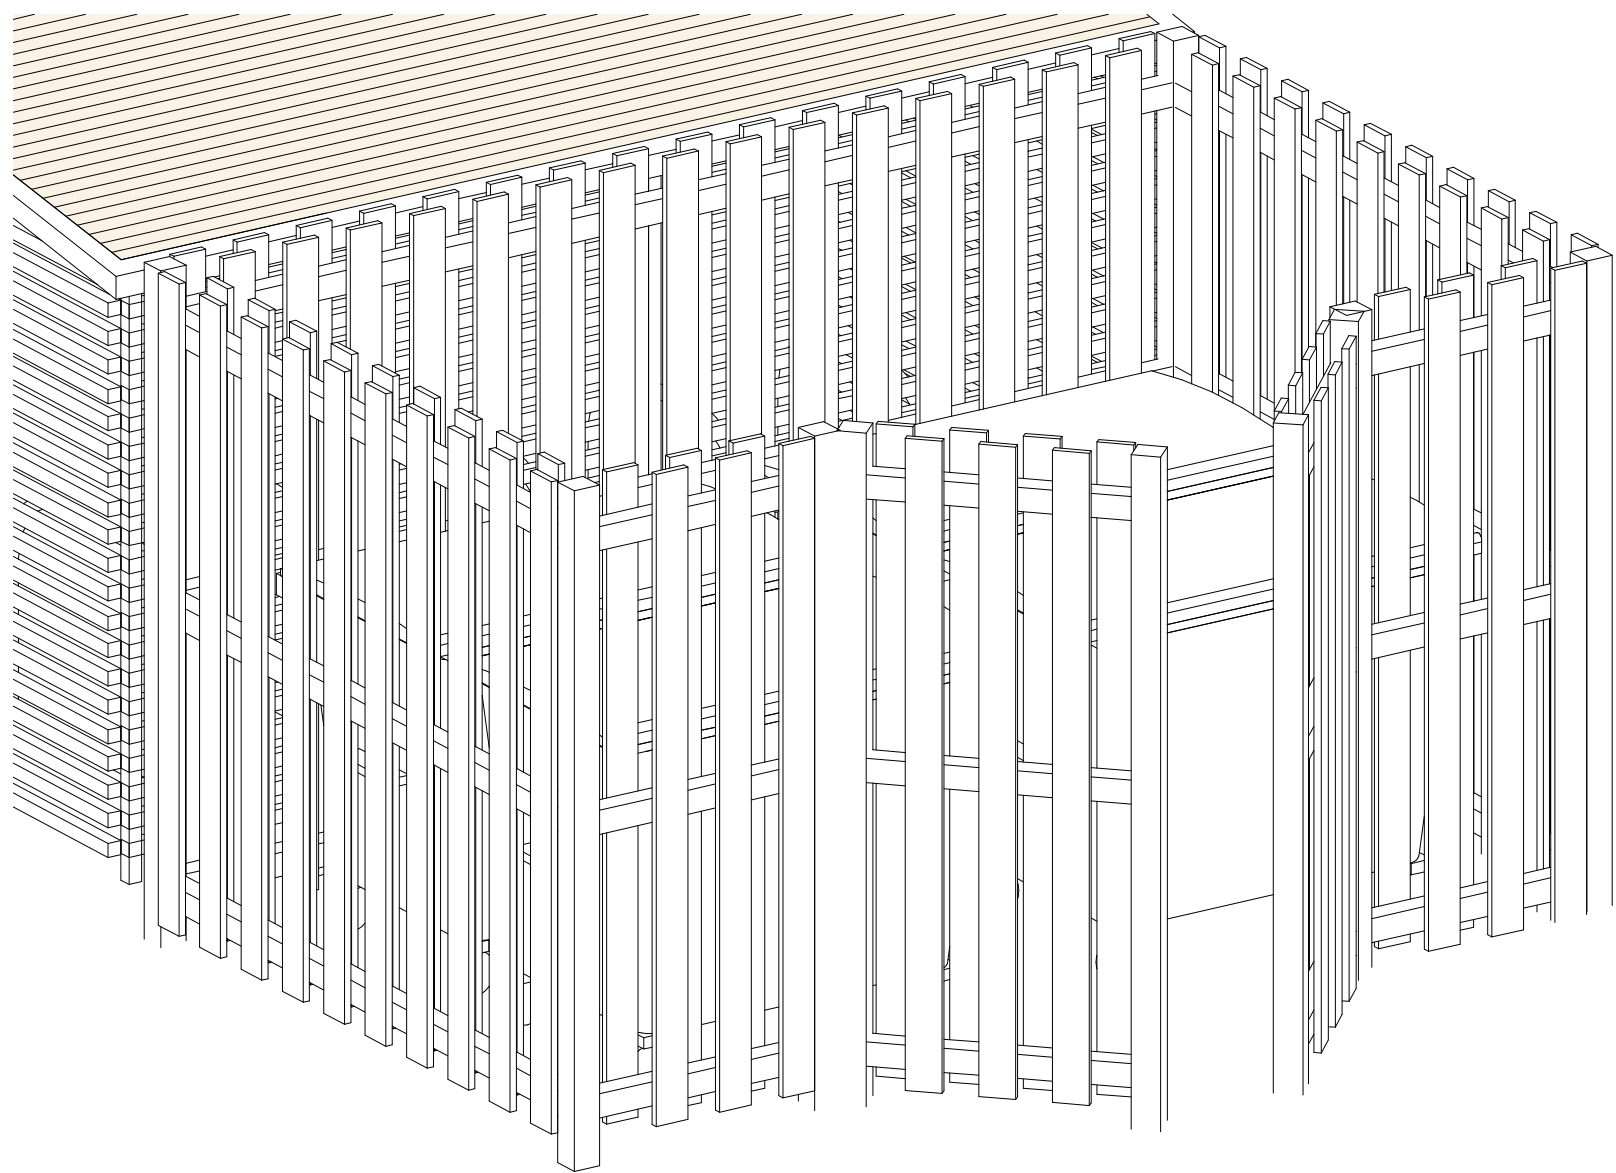


2 3D View Bin Store

Material:

Robust construction
Welded end frames
Weather resistant cladding
Timber cladding colour and specifications to match building external elevations cladding


Bin store
Close board timber fenced bin stores 1800mm high with double gate and supplied with a self closing "slam to lock" gate sat on tarmac for level access.

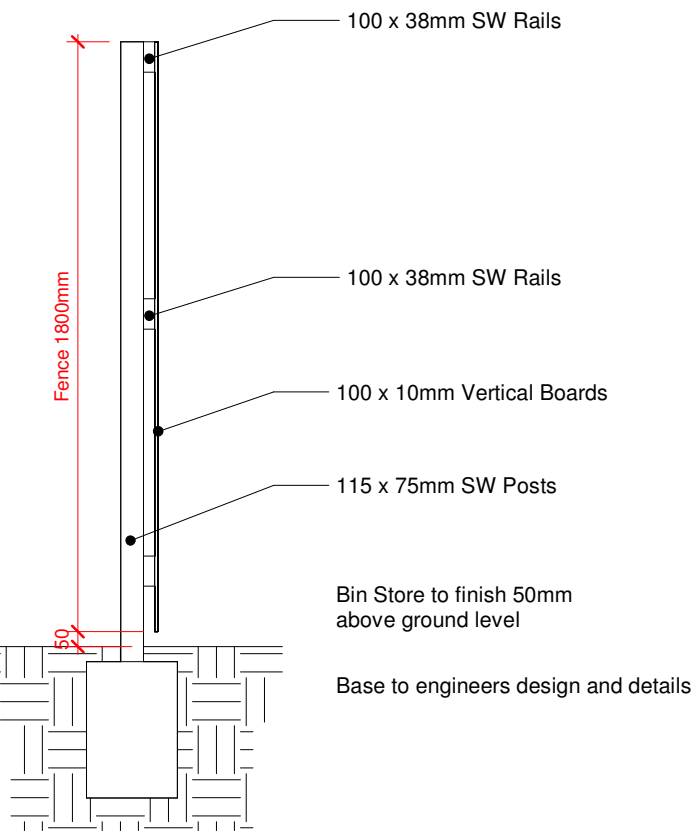

Bin Store Fencing Section


Legend:

- 2.4m High Anticlimb Fence PPC Green
- 2.4m High Sport Mesh Fence
- Timber Knee Rail

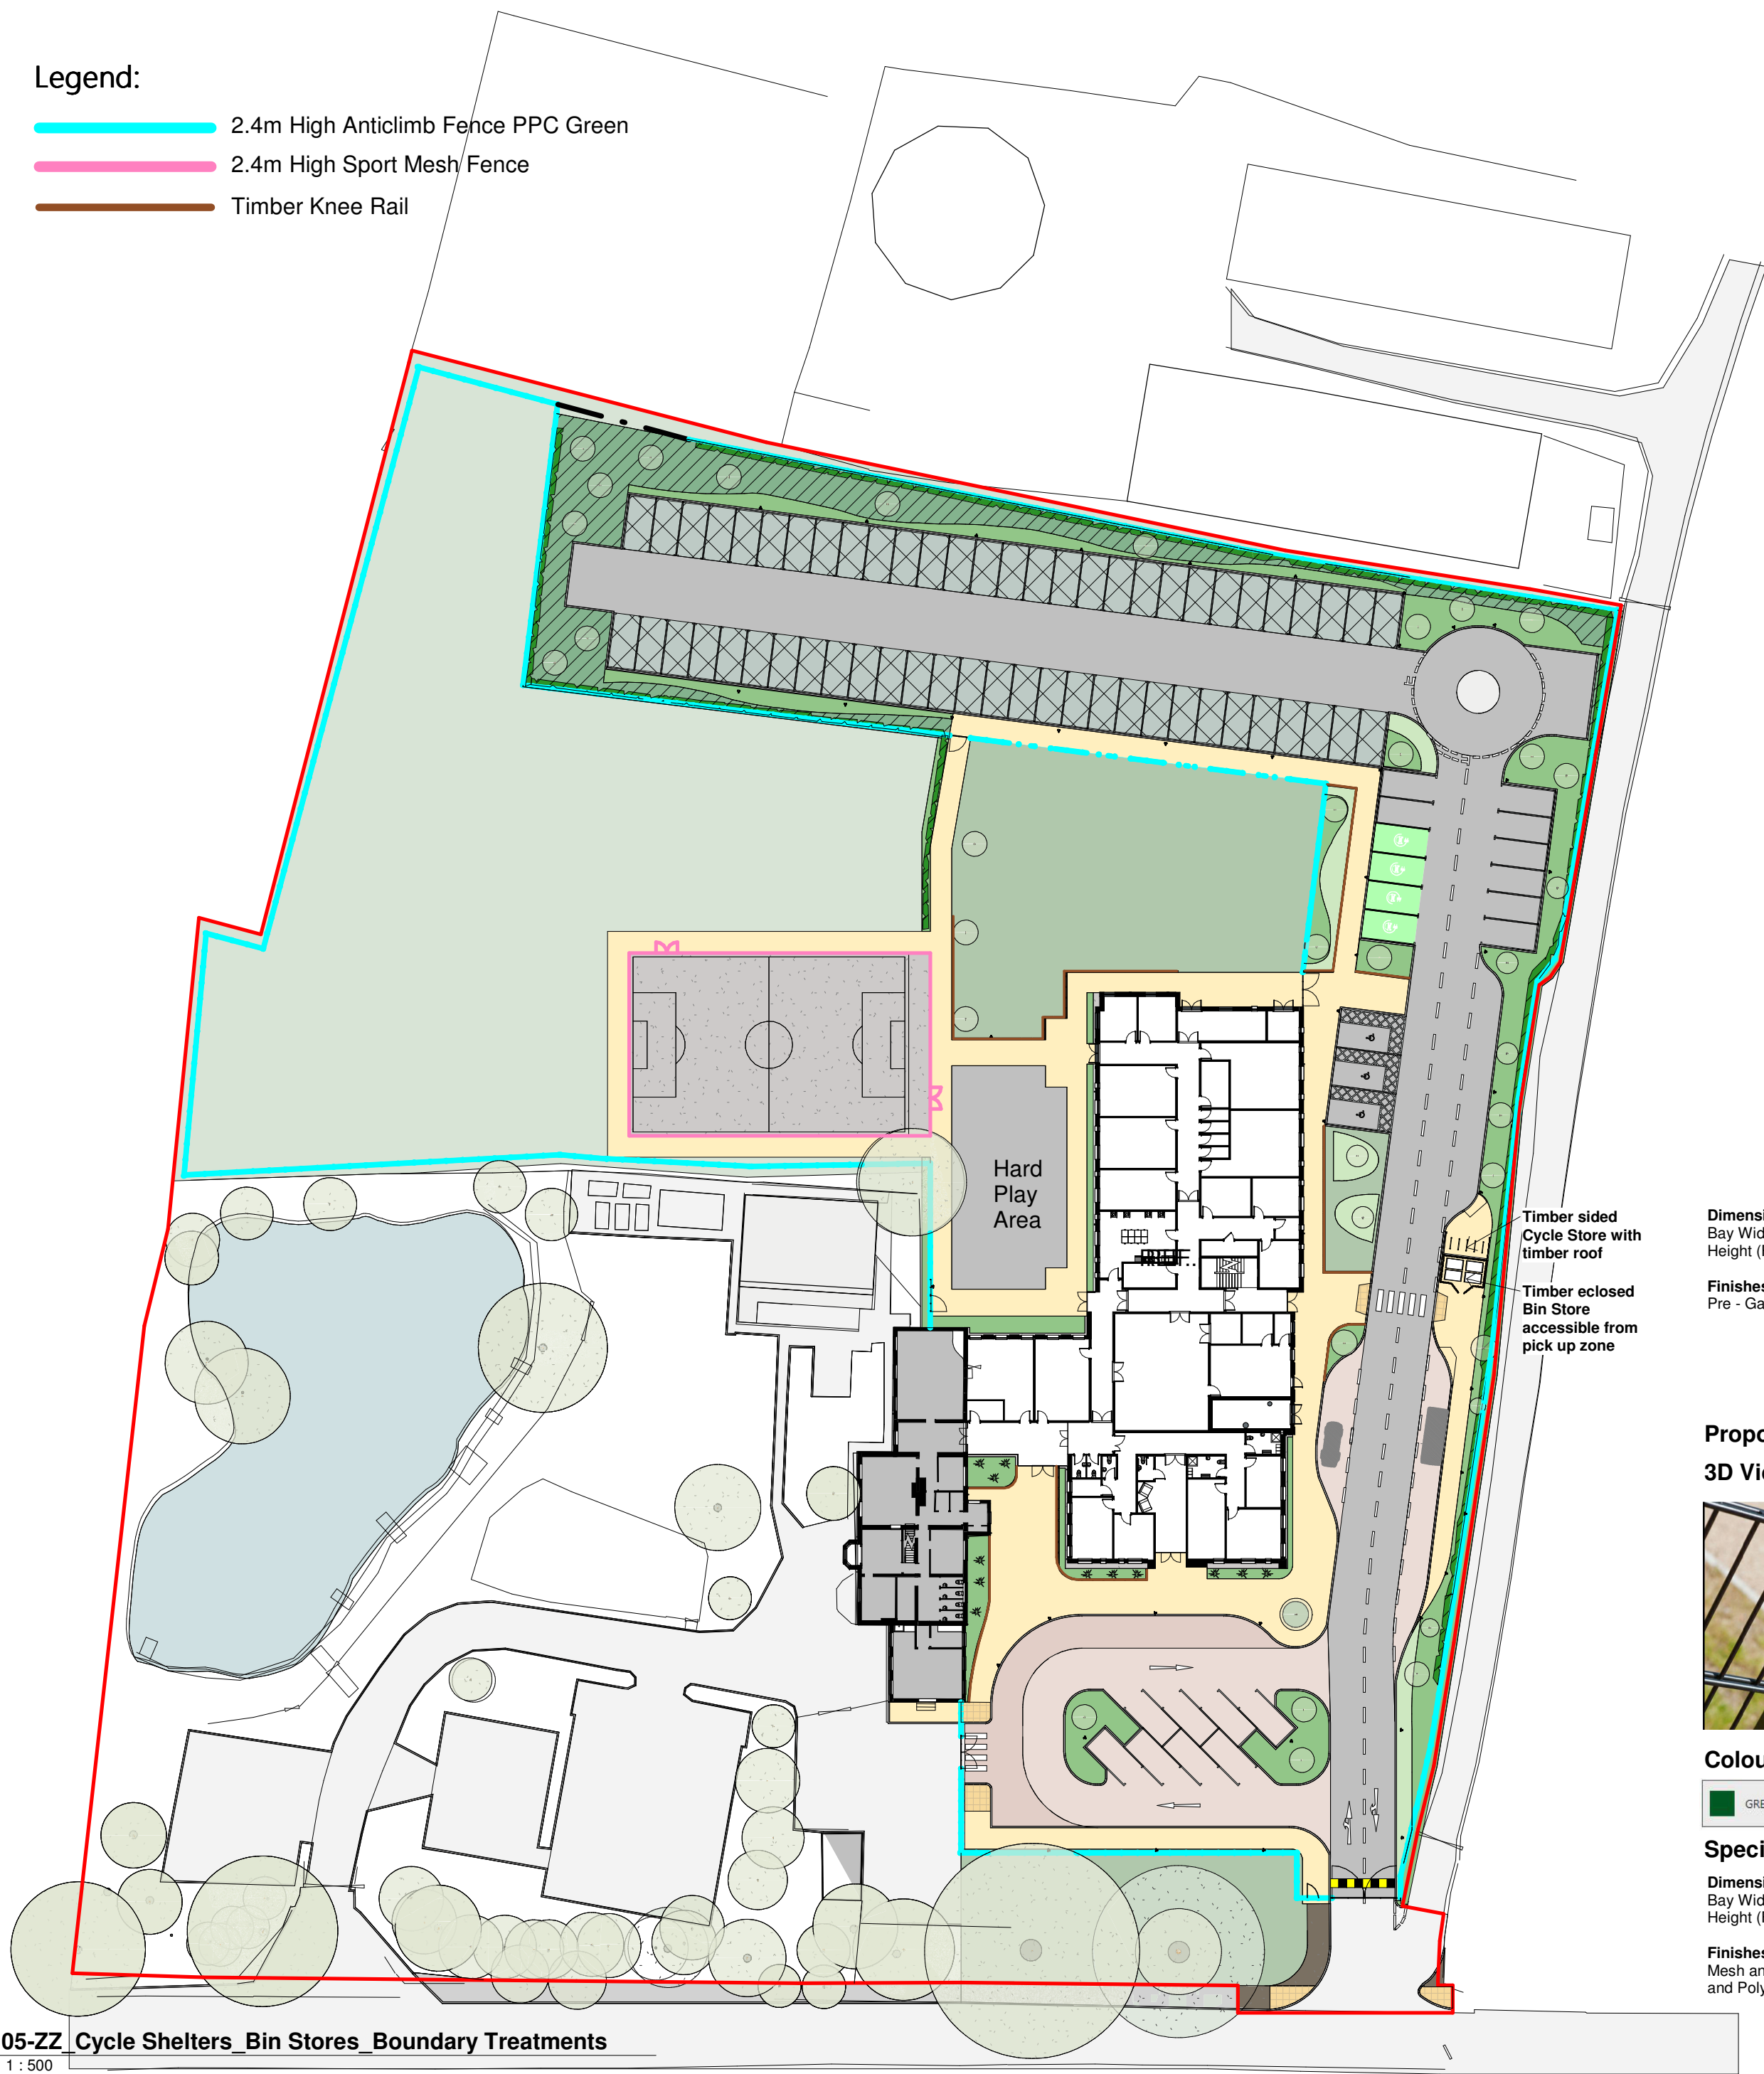


4 05-ZZ_Cycle Shelters_Bin Stores_Boundary Treatments
1 : 500

Proposed Cycle Shelter
3D View Coventry Cycle Shelter BXMW/COV/CAN

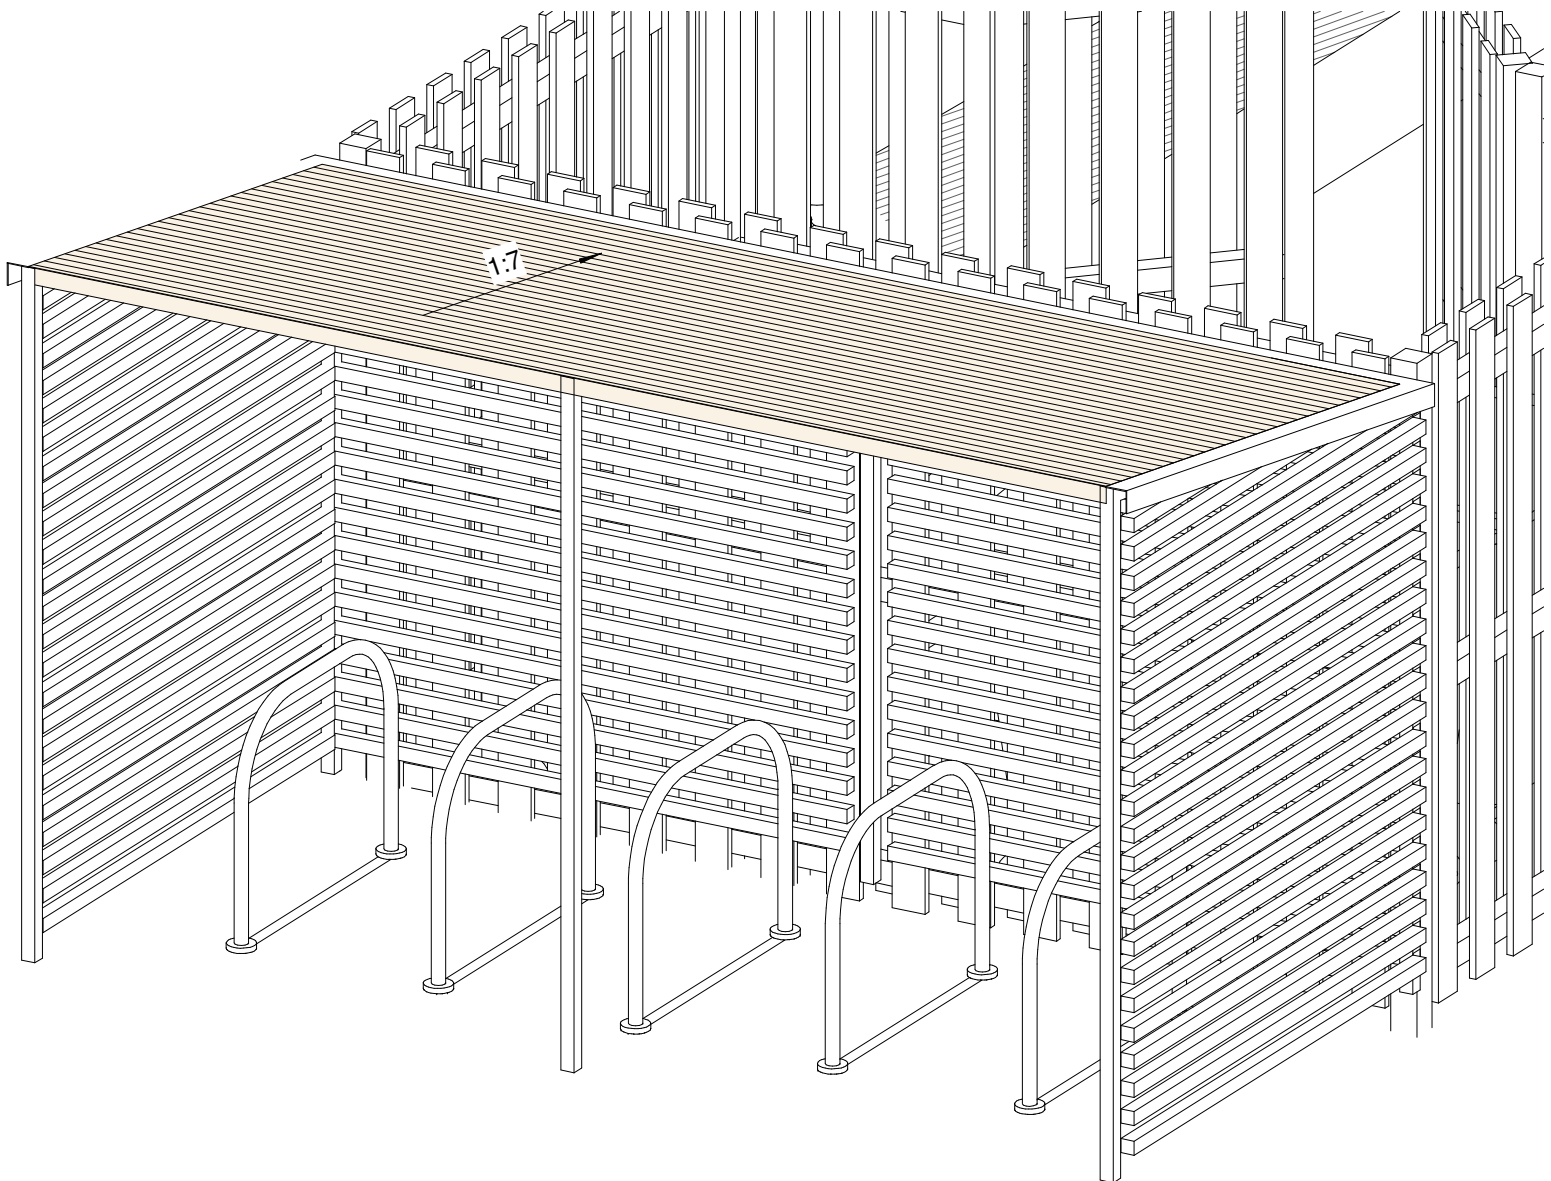

3 3D View Bike Shelter

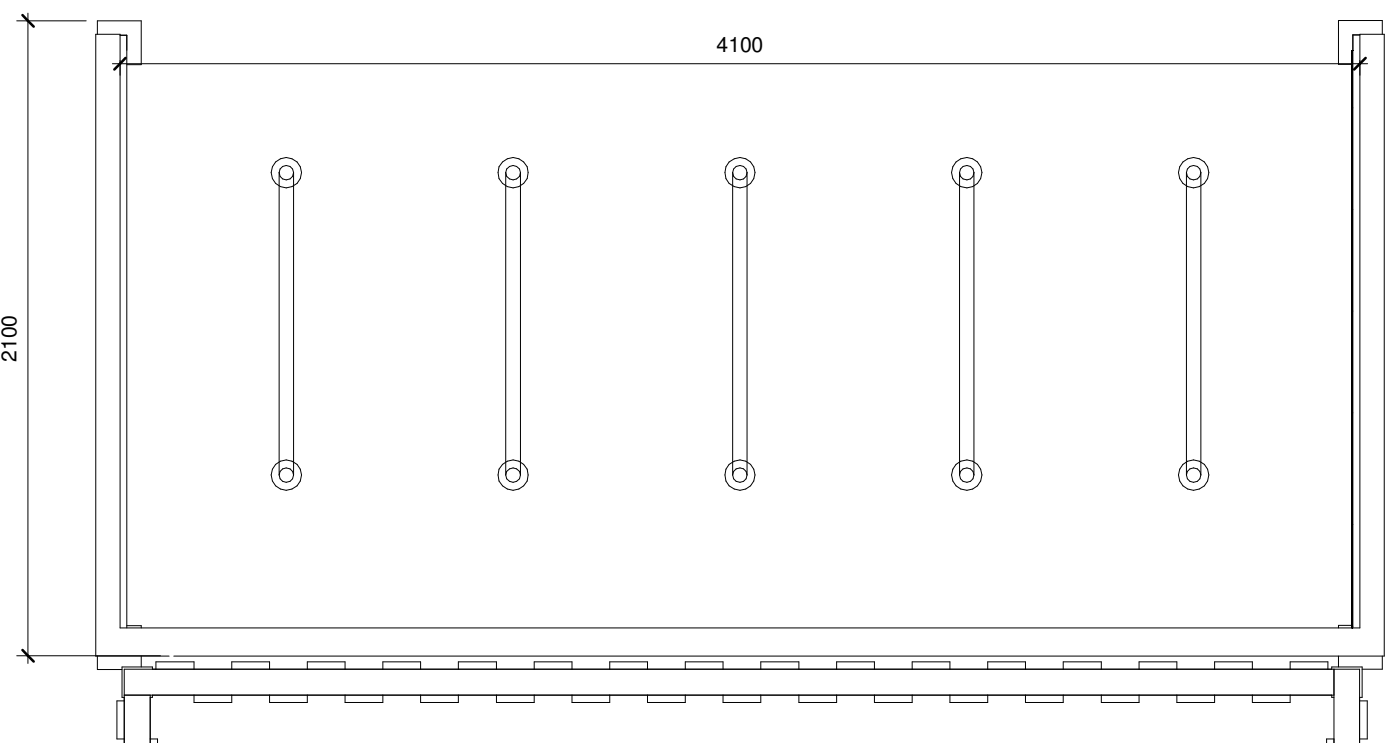

5 Bike Shelter Plan
1 : 25

Proposed Cycle Shelter for 10 cycles

Dimensions:


Width: 4100mm
Depth: 2100mm
Height: 1800mm
Sloped roof - 1:7

Material:

Robust construction
Welded end frames
Weather resistant cladding
Timber cladding colour and specifications to match building external elevations cladding

Base to engineers design and details

Proposed Paladin Perimeter Fence
3D View 2.4m High 358 Sport Mesh Security Fencing

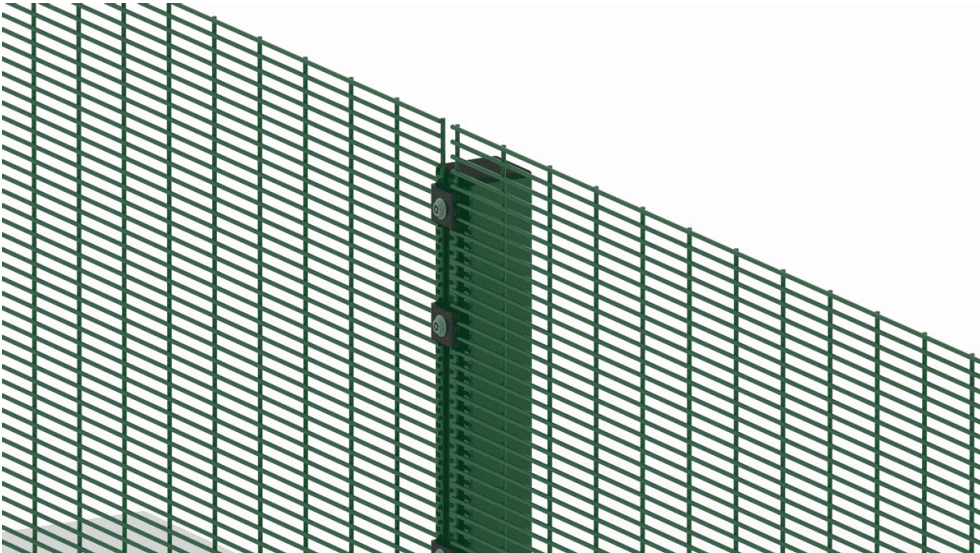

Colours/Finishes



Specification:

Proposed Timber Knee Rails - Jackson Fencing
Diamond Rail / Knee Rail Fencing
3D View



Colours/Finishes


Planned finish
Galvanised strap for longer life

Specification:

Posts: 0.6mm high
Rail: 1800 mm long
Accessories: Galvanized strap
With birds mouth top, 100 x 100 mm section, planned finish.
Galvanized strap secured to post with 50 mm nails.
Rails for diamond / knee rail fencing are 75 X 75mm (posts are set at 1.35m centres)

Dimensions
Bay Width: 2515mm
Height (Front): 2400mm
Finishes
Pre - Galvanised Steel

Proposed 2.4m High Sport Mesh Fence
3D View_Procter Fence

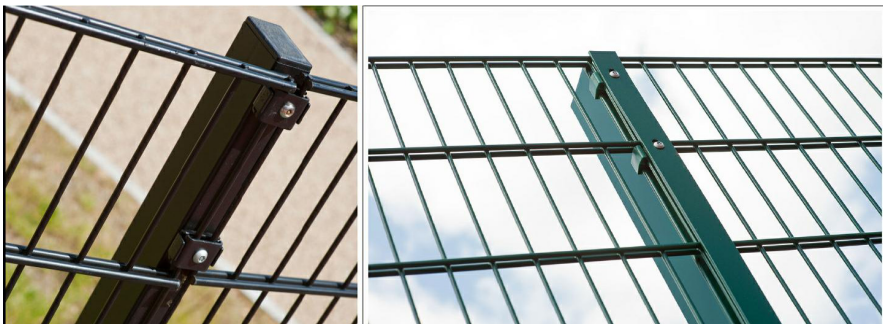

Colours/Finishes



Specification:

Dimensions
Bay Width: 2500mm
Height (Front): 2400mm

Finishes
Mesh and Posts - Galvanised and Polyester Coated Steel

Gates colour to match fence and posts.

Post section vary from 60x40 to 100 by 50mm depending on height.
Mesh Size The apertures of the mesh will be 200 by 50mm with an option of either a standard 6mm wire or the heavy duty 8mm wire.

Drawing Status

PLANNING

This drawing is © C4 Projects and is not to be copied, reproduced or re-distributed either in whole or in part without the prior written permission of the originator.

The originator shall have no responsibility for any liability, loss, cost, damage or expense arising from or relating to any use of this document other than for its intended purposes on this project.

This drawing shall be read in conjunction with all other relevant drawings, specifications and associated documentation. Any discrepancies, errors or omissions are to be reported to the originator before proceeding with work.

All dimensions are to be checked on site by the contractor prior to proceeding with any work. This drawing shall not be scaled to ascertain any dimensions, work to figured dimensions only.

DISCLAIMER
When this drawing is issued in CAD, it is an uncontrolled version issued for information only, to enable the recipient to prepare their own documents/ drawings for which they are solely responsible.

SOFTWARE INTEROPERABILITY
C4 Projects prepared this drawing using Autodesk REVIT Architecture.
C4 Projects does not accept liability for any loss or degradation of any information held in the drawing resulting from the translation from the original file format to any other file format or from the recipients reading of it in any other programme.

Hazard Identification

ref	hazard	date
-----	--------	------

P6	Bike Shelter Structure Amended	AW	07.09.21	JP
P5	Red Line Boundary Amended	AW	07.06.21	JP
P4	Cycle Store Specification Updated	AW	26.04.21	JP
P3	Ownership Line Removed	AW	19.04.21	JP
P2	Bike Store Relocated, Fencing and Bike Store Specification Amended, Red Line Boundary Amended, Traffic Hump Added, Paving near the Main Entrance Extended, Tarmac Area near the Main Entrance to the Site Extended	AW	14.04.21	JP
P1	First Issue of Drawing	AW	31.03.21	JP
Rev	Revision Details	Drawn	Date	Checked

C4 Projects
Quayside, Widenspool Business Park, Stockton Heath, W44 6HL
t: 01925 751 852
e: info@c4projects.co.uk
www.c4projects.co.uk
Project Management • Architecture • Building Surveying • Cost Consultancy

Client
Witherslack Group
Project
Lakeside School
Liverpool

Drawing Title

External Furniture & Boundary Treatments

Status Purpose of Issue

S2 SUITABLE FOR INFORMATION

Drawn by AW Created 31.03.21

C4 Job no. 20-034 Scale As indicated @ A1

Drg no. 20034-C4P-AV-ZZ-DR-A-0506 Rev P6