



Alicks House


ARCHITECTURAL EMPORIUM Ltd
EMAIL: mail@architectural-emporium.co.uk
WEB: www.architectural-emporium.co.uk
ADDRESS: 13 Hope St, Liverpool, L1 9BQ
PHONE: +44 (0)151 363 0000

0 1500 3000
Scale: 1:50



- Site Boundary Edged in Red.

Kitchen / Lounge

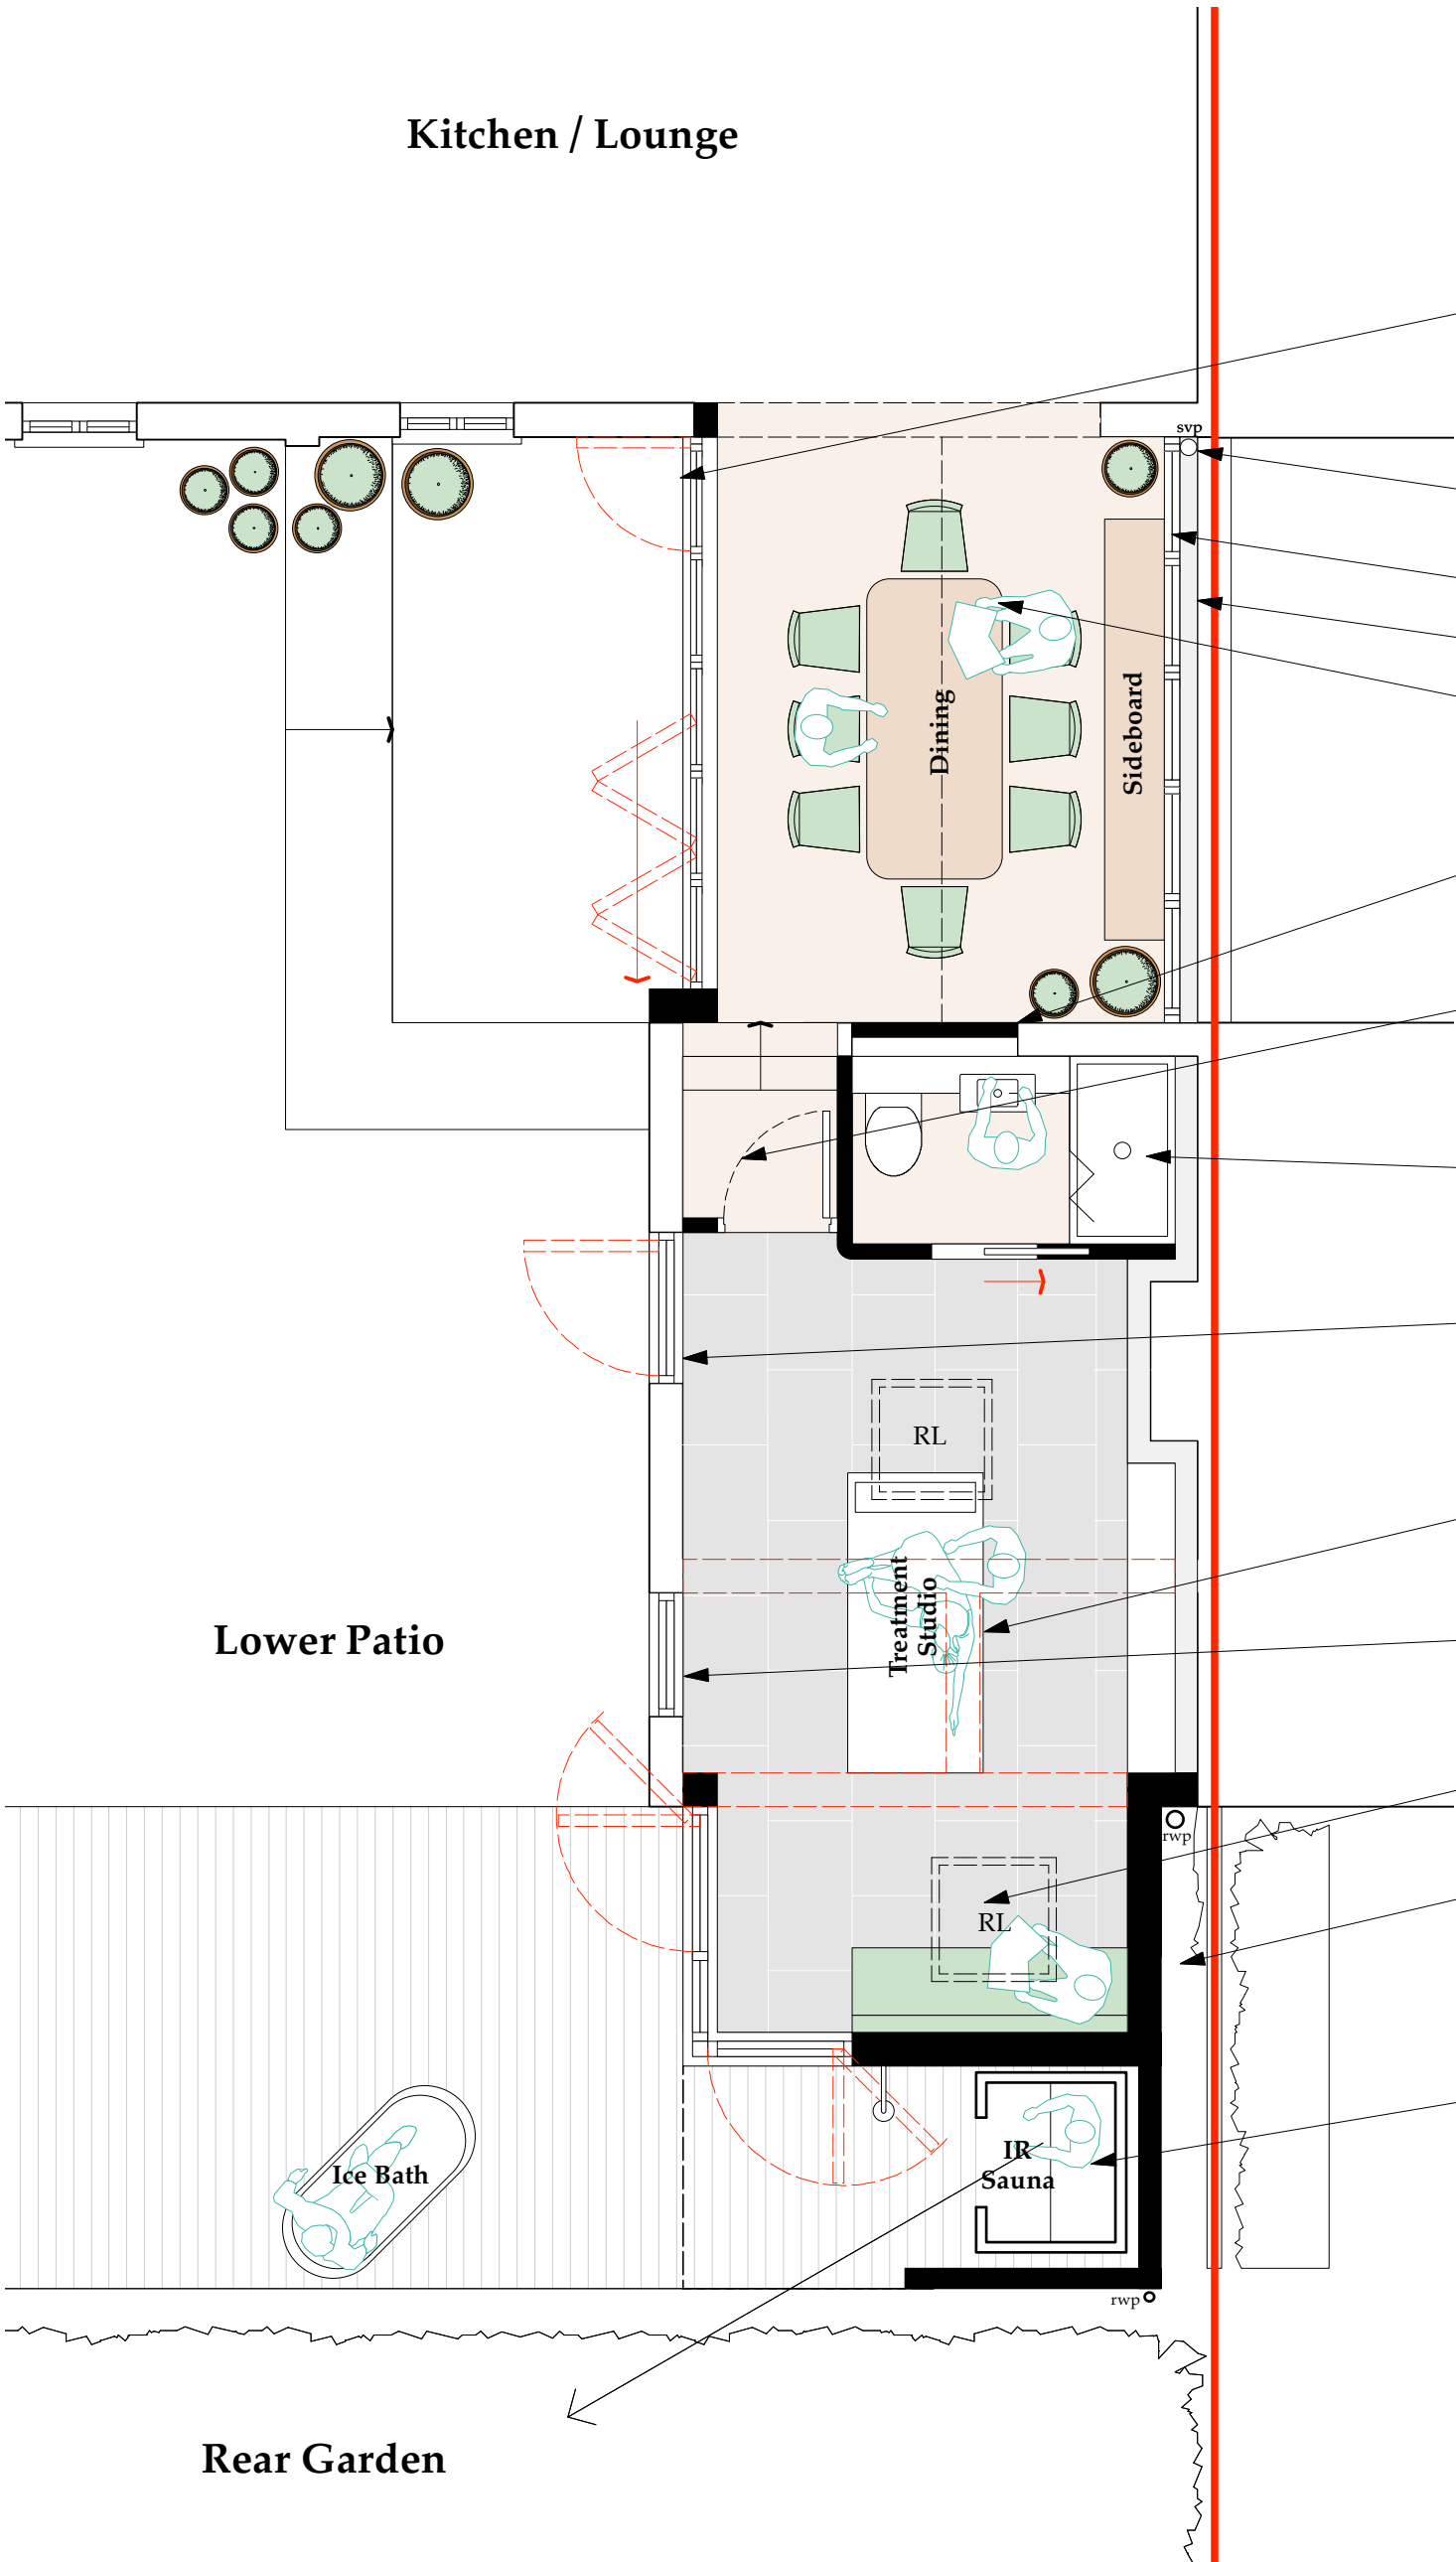

Glazed screen with bi-foldng doors to dining area.

Existing SVP to be located in new insulated cavity wall

Glazing link to sit on new brick wall

Insulated cavity wall created

Free standing table in centre of room.

Existing window linfilled as indicated.

New opening created to side of space with steps down into out-building.

WC / Shower Room created between two spaces..

Existing door replcaed with fully glazed door.

Existing WC and store removed.

Existing door replaced with fully glazed window

Skylight

Rear extension to provide indoor seating and corner glazing overlooking garden

2 person Infa-Red Sauna with views out to rear garden.

Rev A:17/03/23

Scale Bars checked / ammended.

FOR: APPROVAL

CHECKED BY: AJ | DRAWN BY: XA

SCALE: 1:50

PAPER SIZE: A3

JOB: ALICKS HOUSE

3.105_Rev A

FIRST ISSUE: 06.02.23

PROPOSED DETAIL PLAN