

Alicks House


ARCHITECTURALEMPORIUM Ltd
EMAIL: mail@architectural-emporium.co.uk
WEB: www.architectural-emporium.co.uk
ADDRESS: 13 Hope St, Liverpool, L1 9BQ
PHONE: +44 (0)151 363 0000

0 6000 12000
Scale: 1:200


0 3000 6000
Scale: 1:100

 - Site Boundary Edged in Red.

Elevation Key:

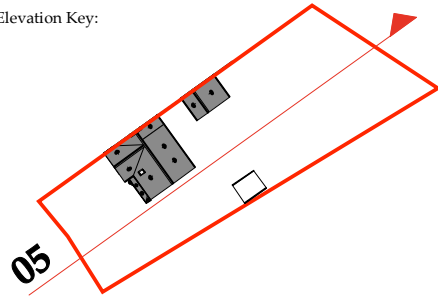

05 Elevation - Side of Main House & Outbuilding 1:200

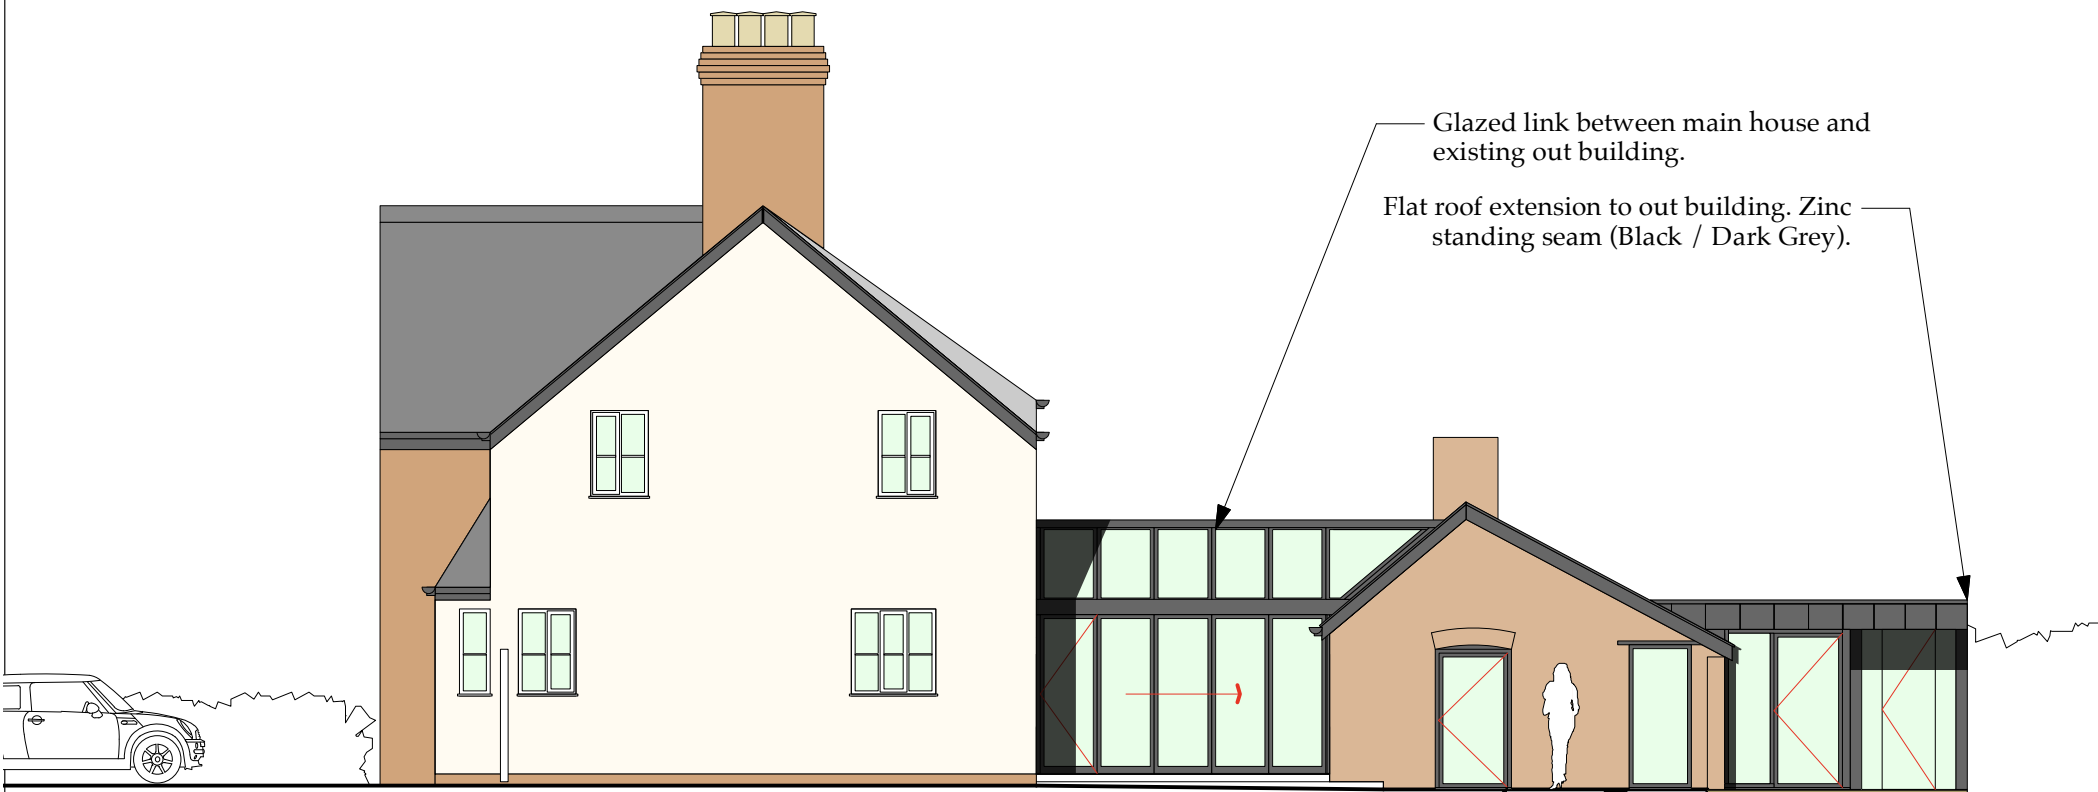

Glazed link between main house and existing out building.
Flat roof extension to out building. Zinc standing seam (Black / Dark Grey).

Glazed infills to existing openings.
Glazed full height corner window.
Glazed screen to Infra-Red Sauna allowing views to garden area.

Rev A:17/03/23
Scale Bars checked / ammended.

06 Elevation - Side of Main House & Outbuilding 1:100

FOR: APPROVAL	
CHECKED BY: AJ	DRAWN BY: LM
SCALE: 1:100 / 200	
PAPER SIZE: A3	
JOB: ALICKS HOUSE	
3.152_Rev A	
FIRST ISSUE: 06.02.23	
PROPOSED ELEVATIONS	