


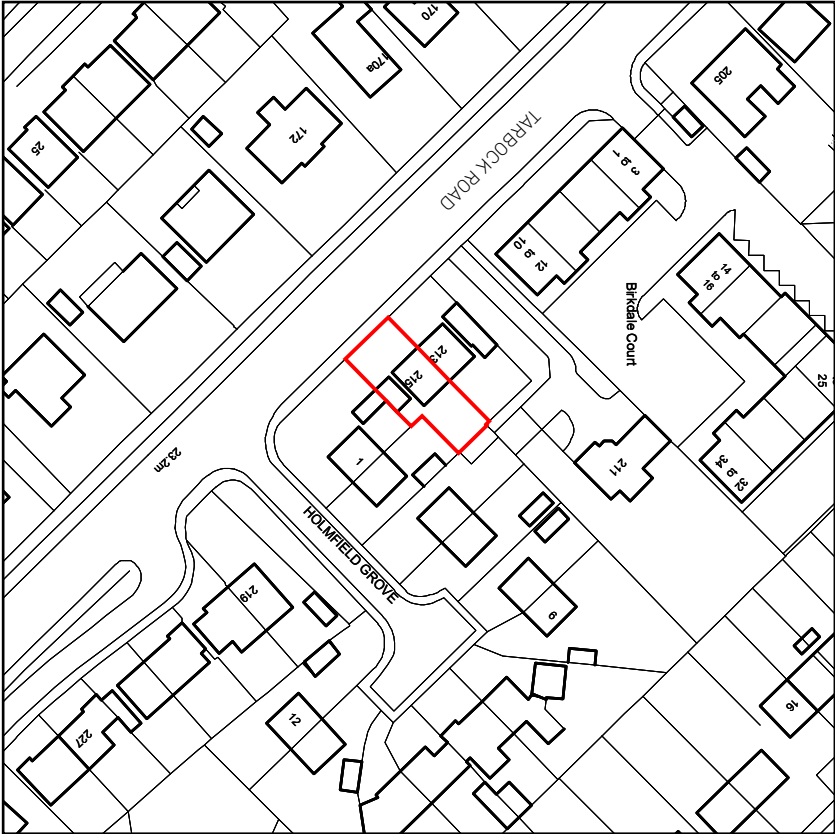

INFORMATION

THIS DRAWING AND DESIGN IS COPYRIGHT OF THE AUTHOR AND MAY NOT BE RESSUED,
LOANED OR COPIED WITHOUT WRITTEN CONSENT.

ALL DIMENSIONS AND SETTING OUT TO BE CONFIRMED ON SITE PRIOR TO CONSTRUCTION AND
FABRICATION.

THIS DRAWING IS TO BE READ IN CONJUNCTION WITH ALL OTHER INFORMATION RELEVANT TO
THE PROJECT.

APPARENT DISCREPANCIES TO BE BROUGHT TO THE ATTENTION OF THE ARCHITECT.

PRINTED OR ELECTRONIC COPIES OF THIS PLAN CAN BE SCALED FOR PLANNING PURPOSES
ONLY.

PROJECT 215 TARBOCK ROAD, LIVERPOOL, L36


CLIENT MR MACLAREN

DRAWING EXISTING LOCATION PLAN

DWG NO 8272_215_000

DATE 11.01.21

SCALE 1:1250 (A4)

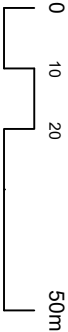

Paul Gibbs Architect

paulandrewgibbs@gmail.com +44 (0) 796 333 6087