



4 Front - Existing
1 : 100




5 Left Side - Existing
1 : 100




6 Rear - Existing
1 : 100




7 Right Side - Existing
1 : 100

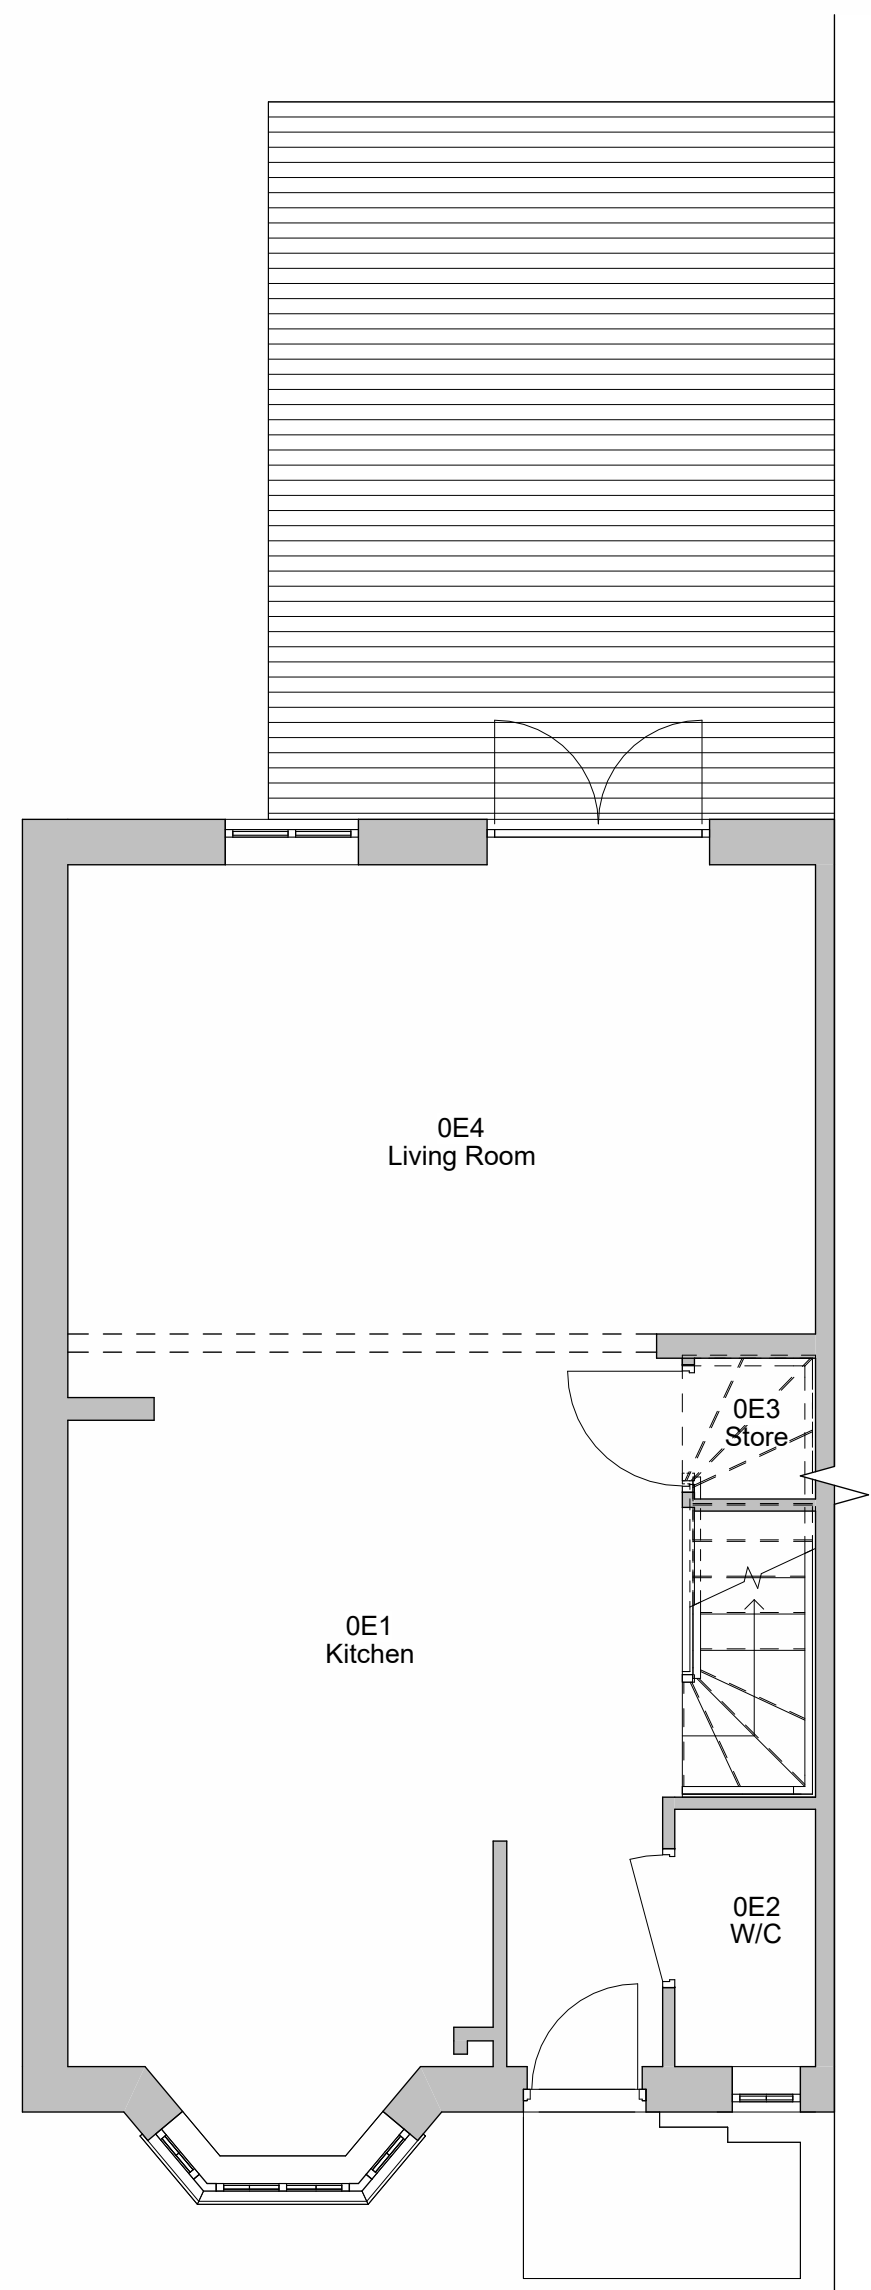


1 Level 0 - Existing
1 : 50

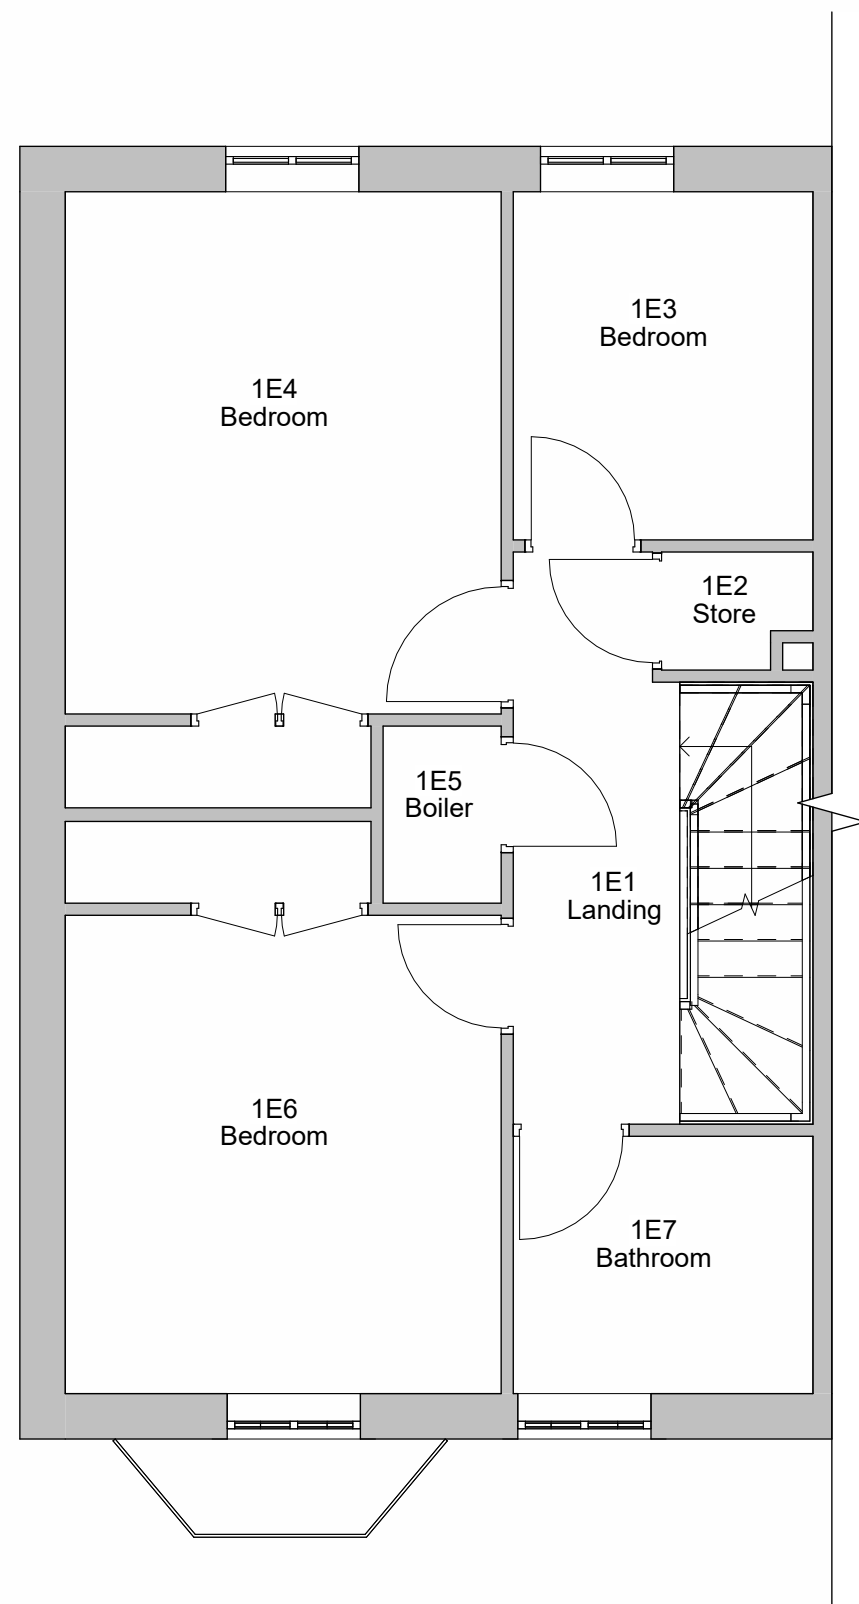

2 Level 1 - Existing
1 : 50

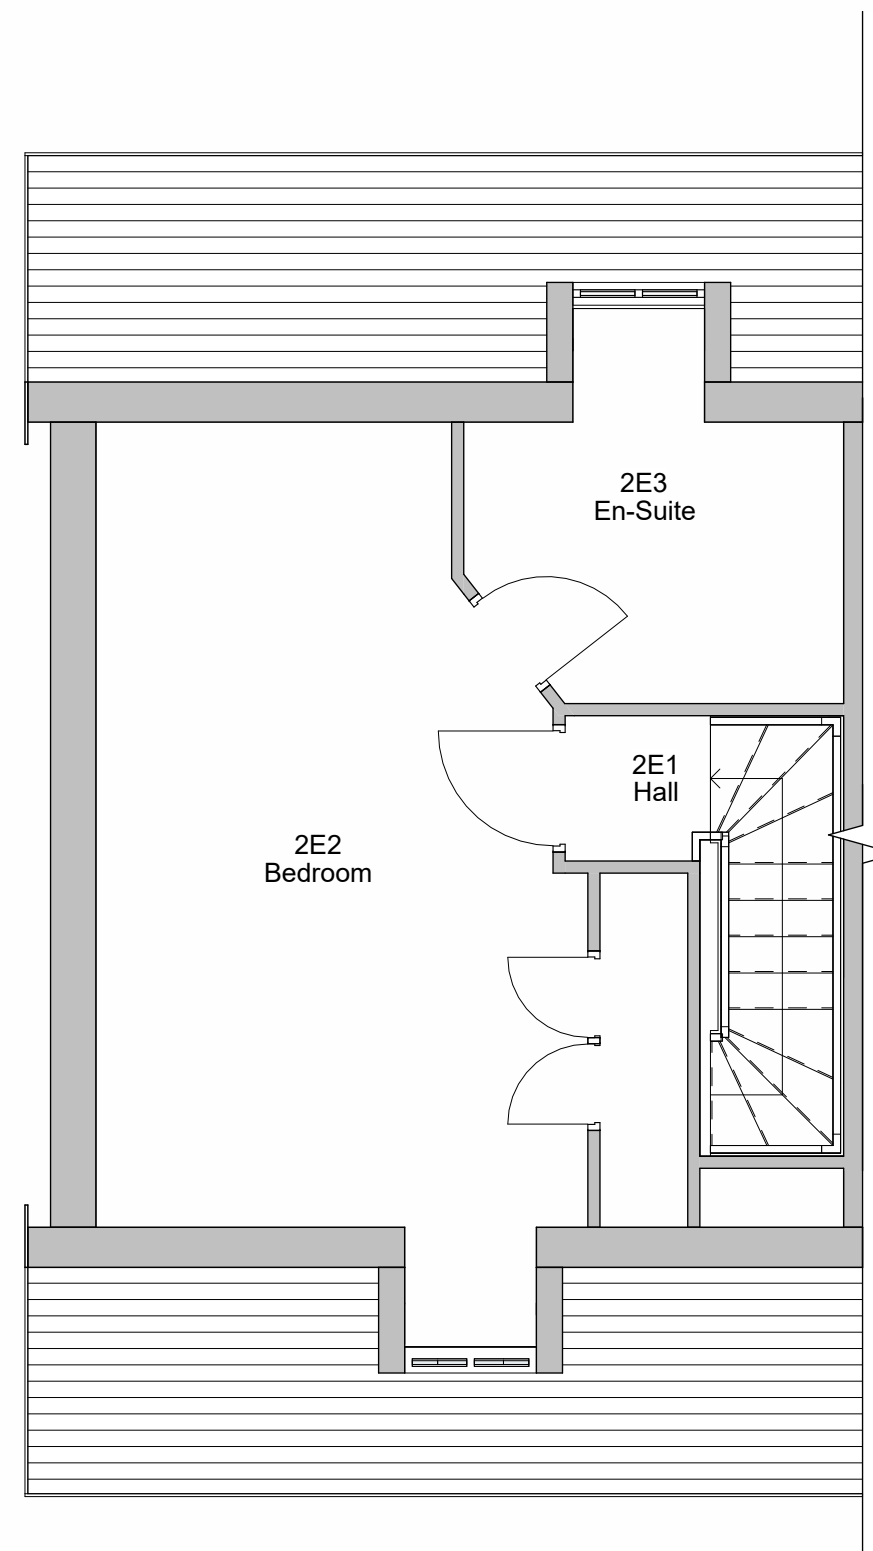

3 Level 2 - Existing
1 : 50

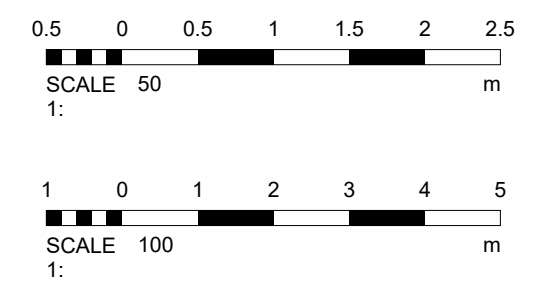

Notes:

Sample Notes

REV	DESCRIPTION	BY	DATE
STATUS: PLANNING			

14 Wickentree Holt
Norden
Rochdale
OL127PQ
07718789769
Thomasbpindlebury@gmail.com

CLIENT:
Nina Killen
ARCHITECT:

SITE:			
77 Lake Bank			
TITLE:			
Existing Plans and Elevations			
SCALE AT A1:	DATE:	DRAWN:	CHECKED:
As indicated	Issue Date	TP	TP
PROJECT NO:	DRAWING NO:	REVISION:	
TP003	002		