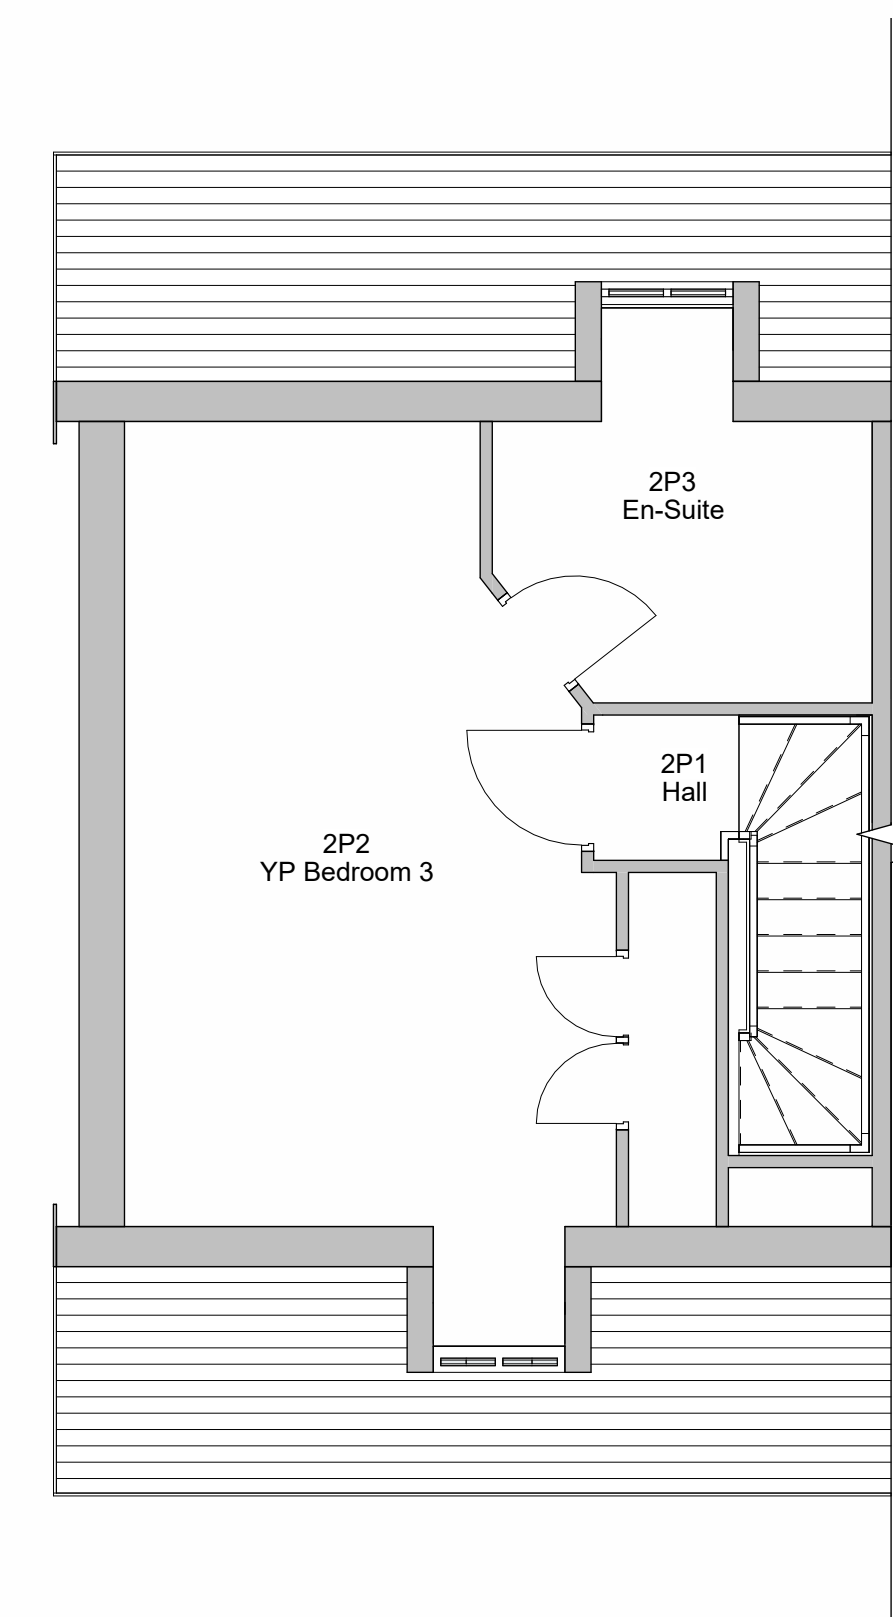
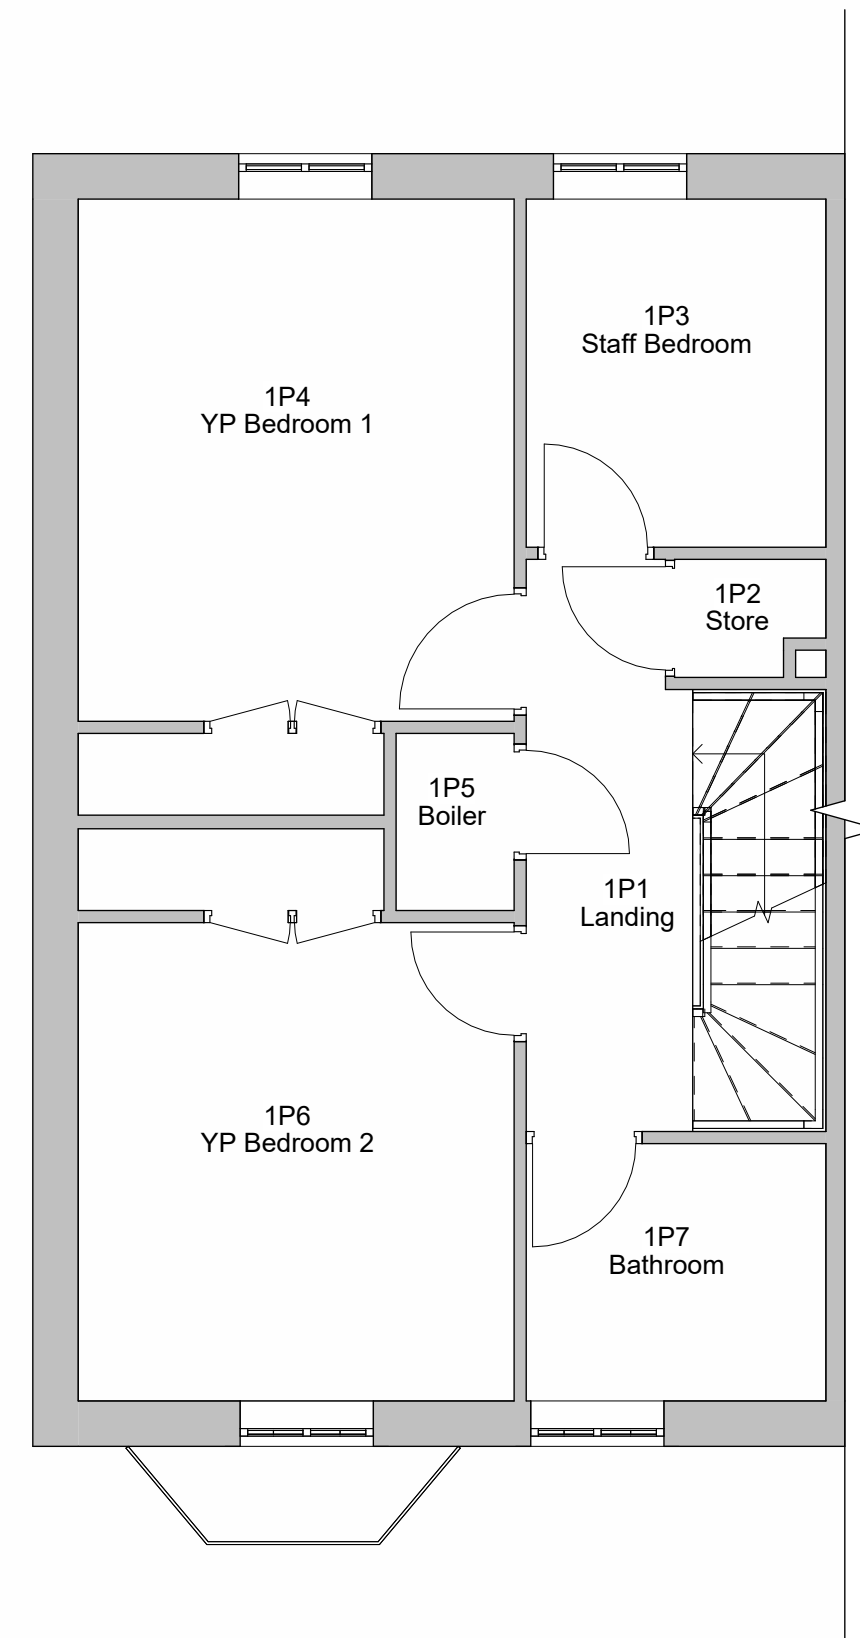
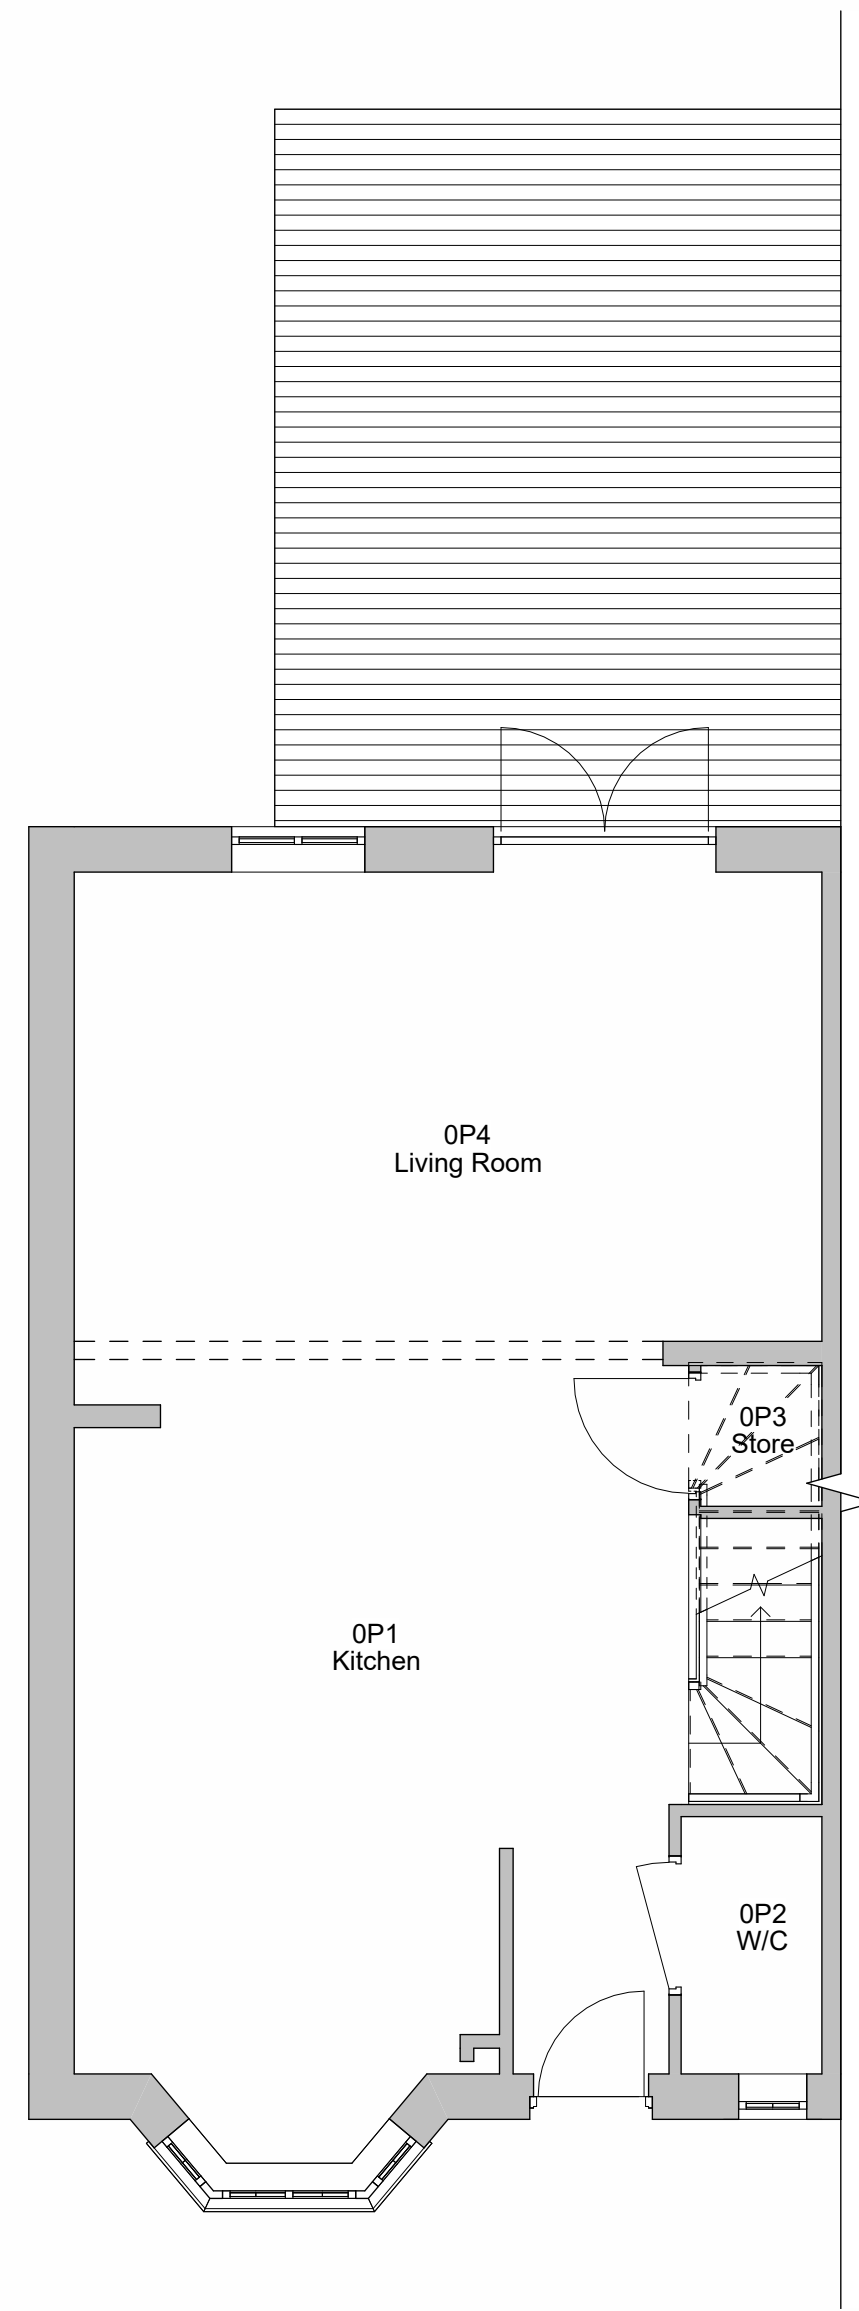
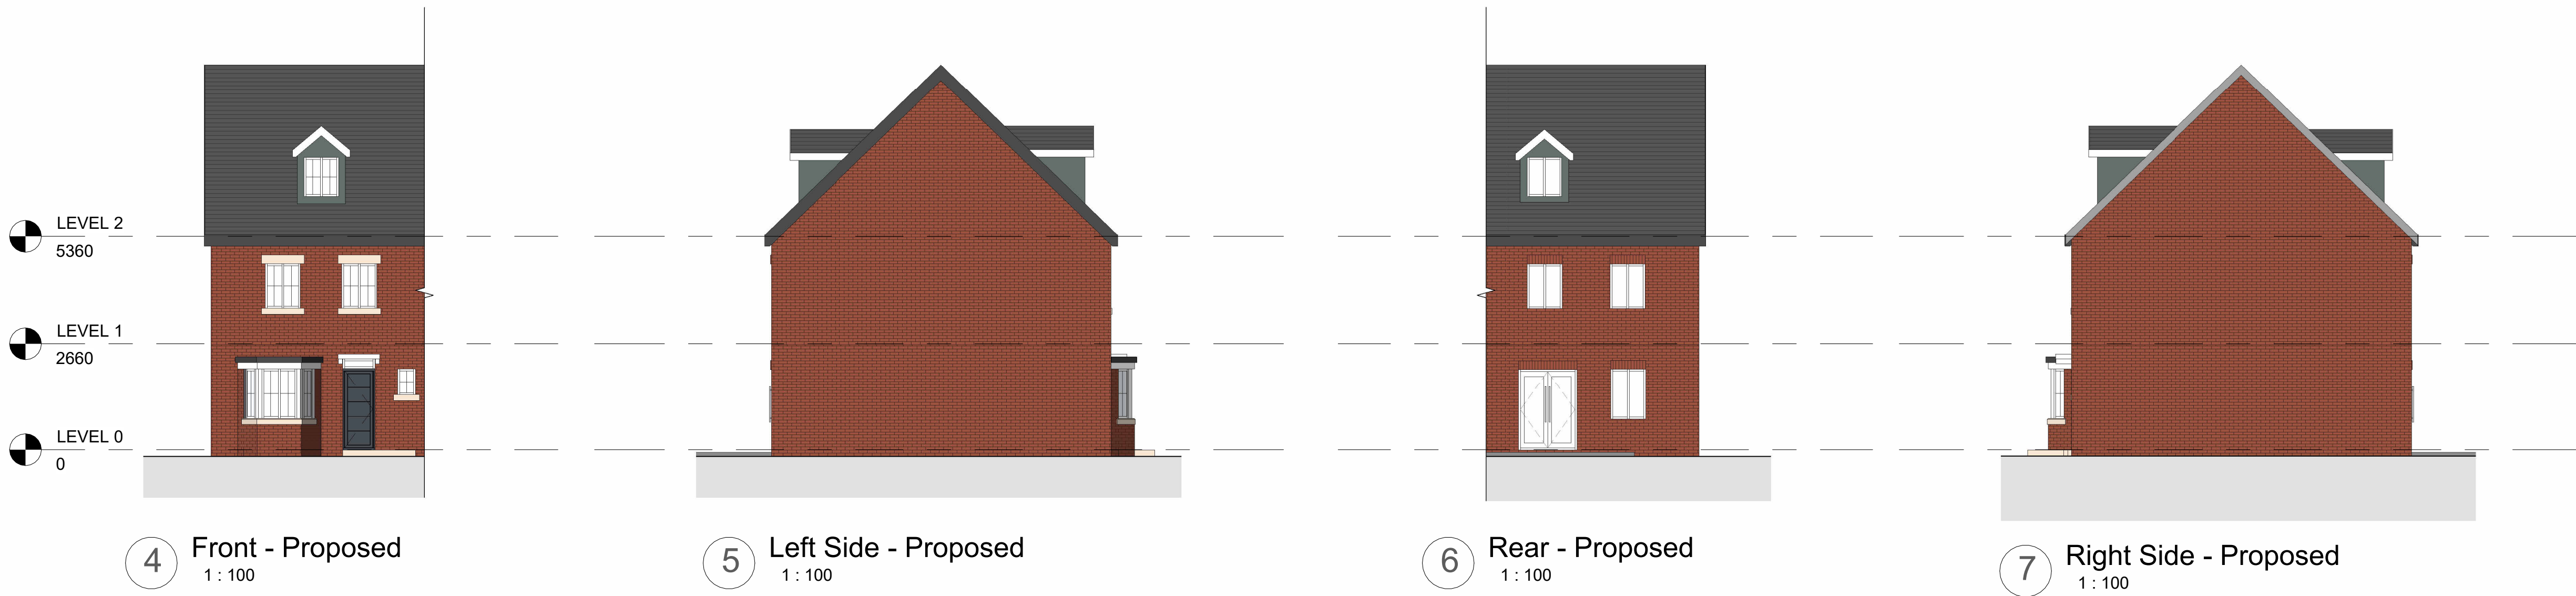


Notes:

Sample Notes

REV	DESCRIPTION	BY	DATE
STATUS: PLANNING			

14 Wickentree Holt
Norden
Rochdale
OL127PQ
07718789769
Thomasbpindlebury@gmail.com

CLIENT:
Nina Killen

ARCHITECT:

SITE:
77 Lake Bank

TITLE:
Proposed Plans and Elevations

SCALE AT A1:	DATE:	DRAWN:	CHECKED:
As indicated	Issue Date	TP	TP
PROJECT NO: TP003	DRAWING NO: 003	REVISION:	