


31 Blue Bell Close

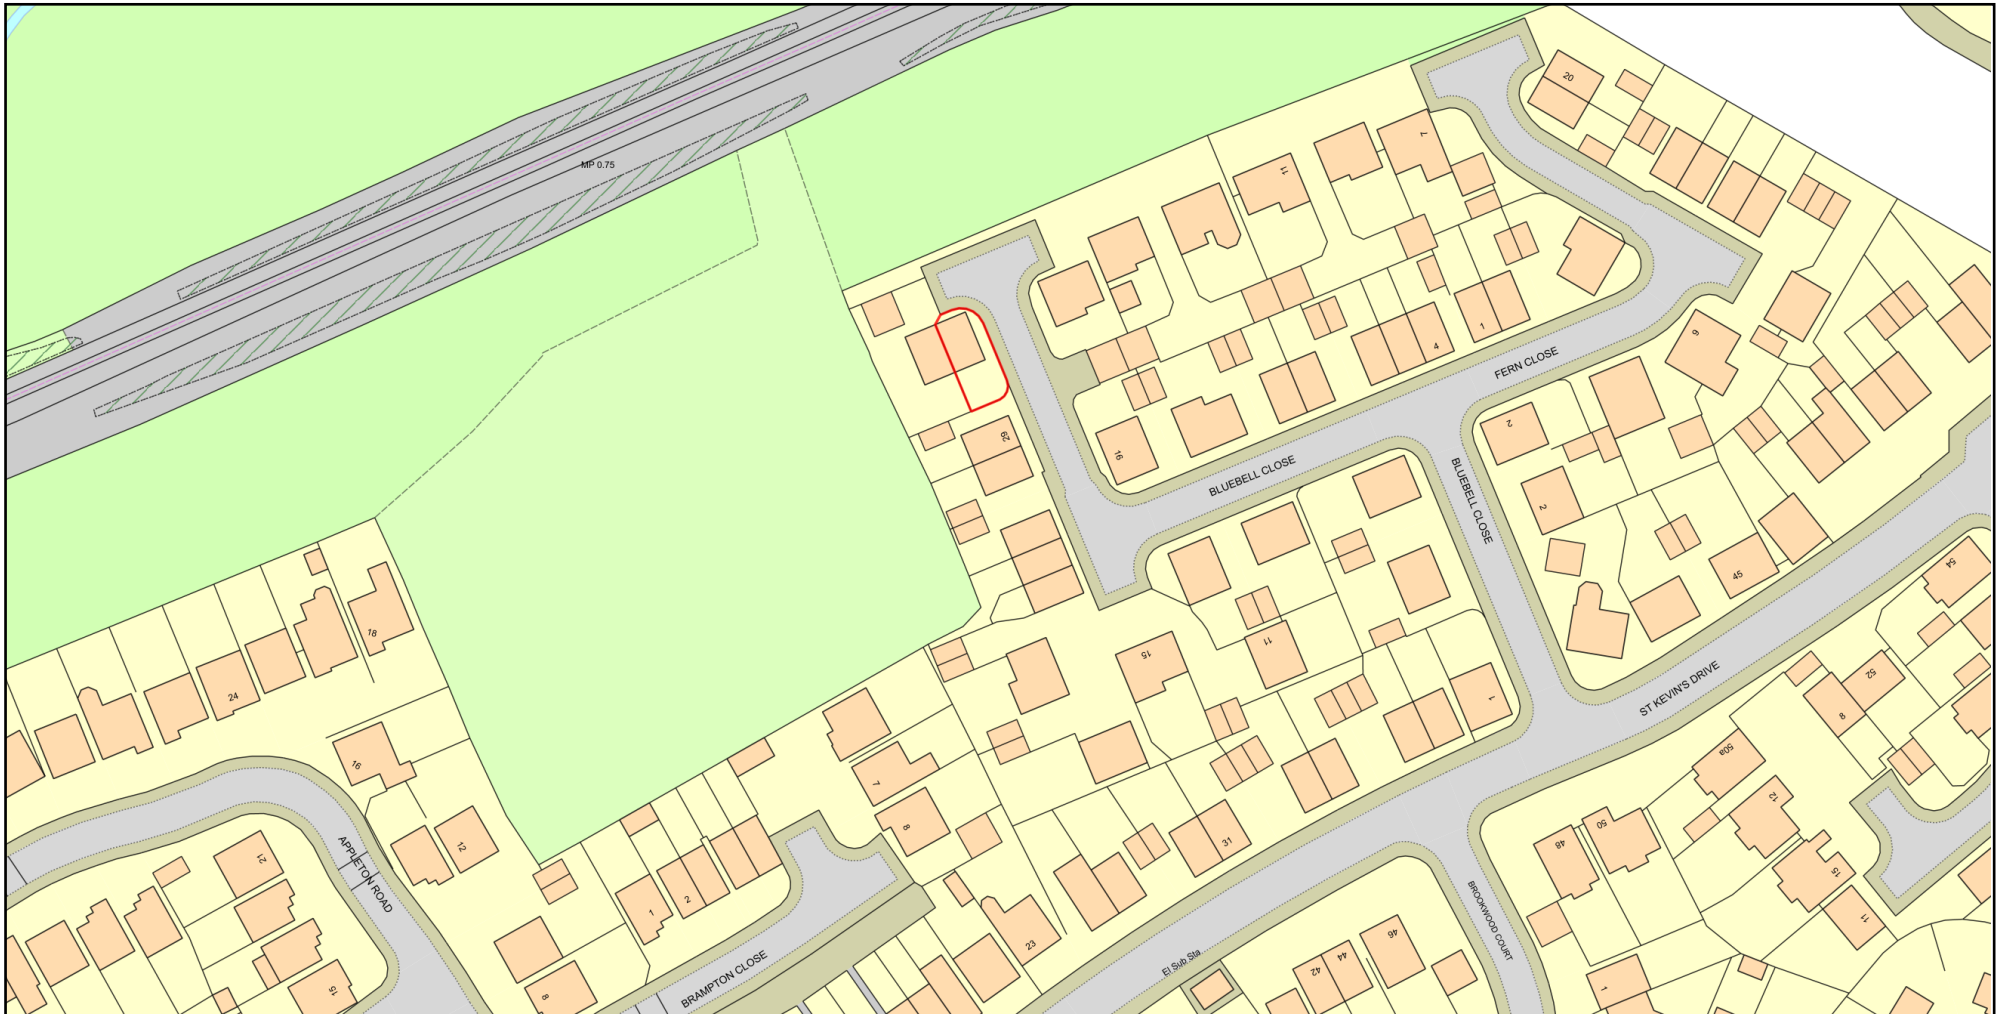

0 50
Metres



Plan Produced for: Nina Killen
Date Produced: 12 Apr 2023
Plan Reference Number: TQRQM23102210416176
Scale: 1:1250 @ A4
© Crown copyright and database rights 2023 OS 100042766