
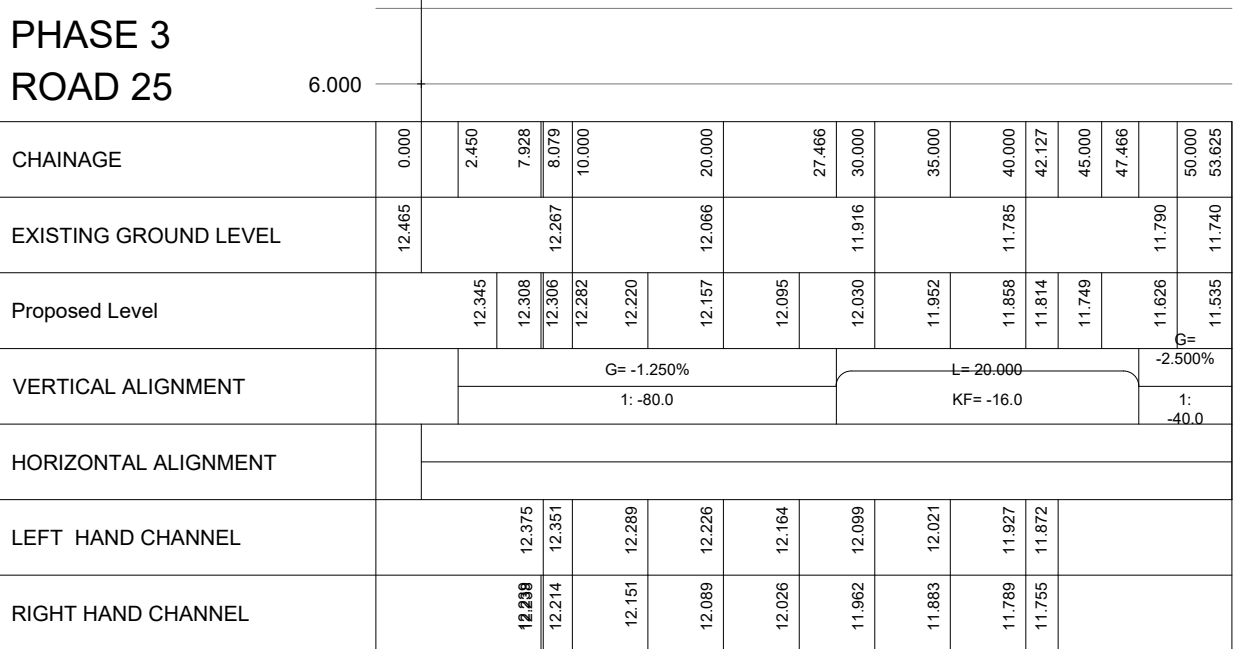
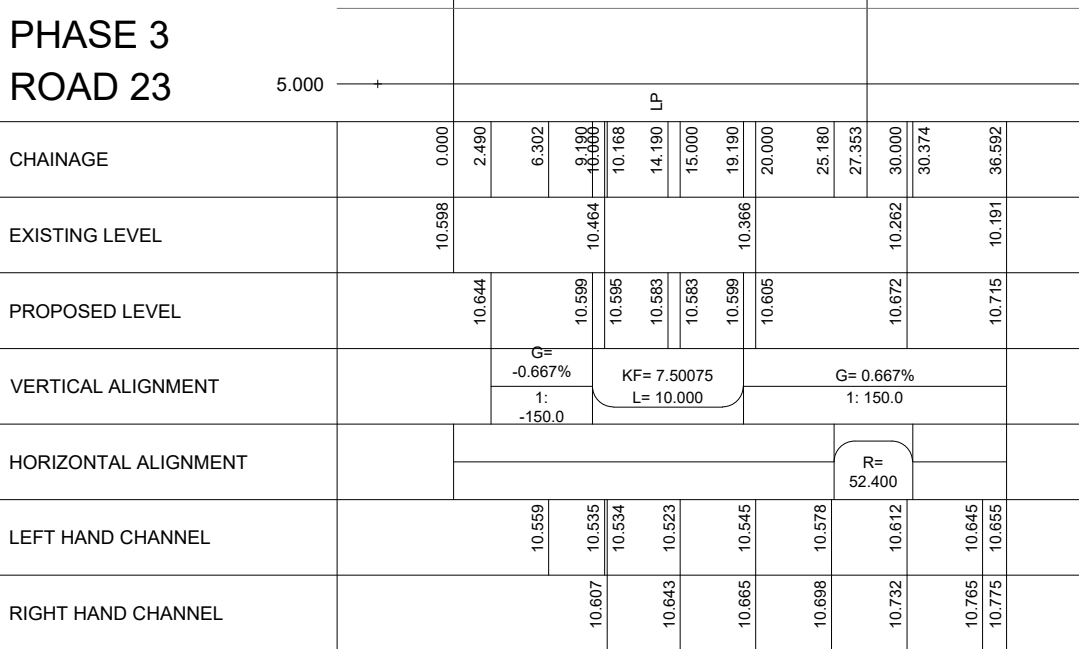
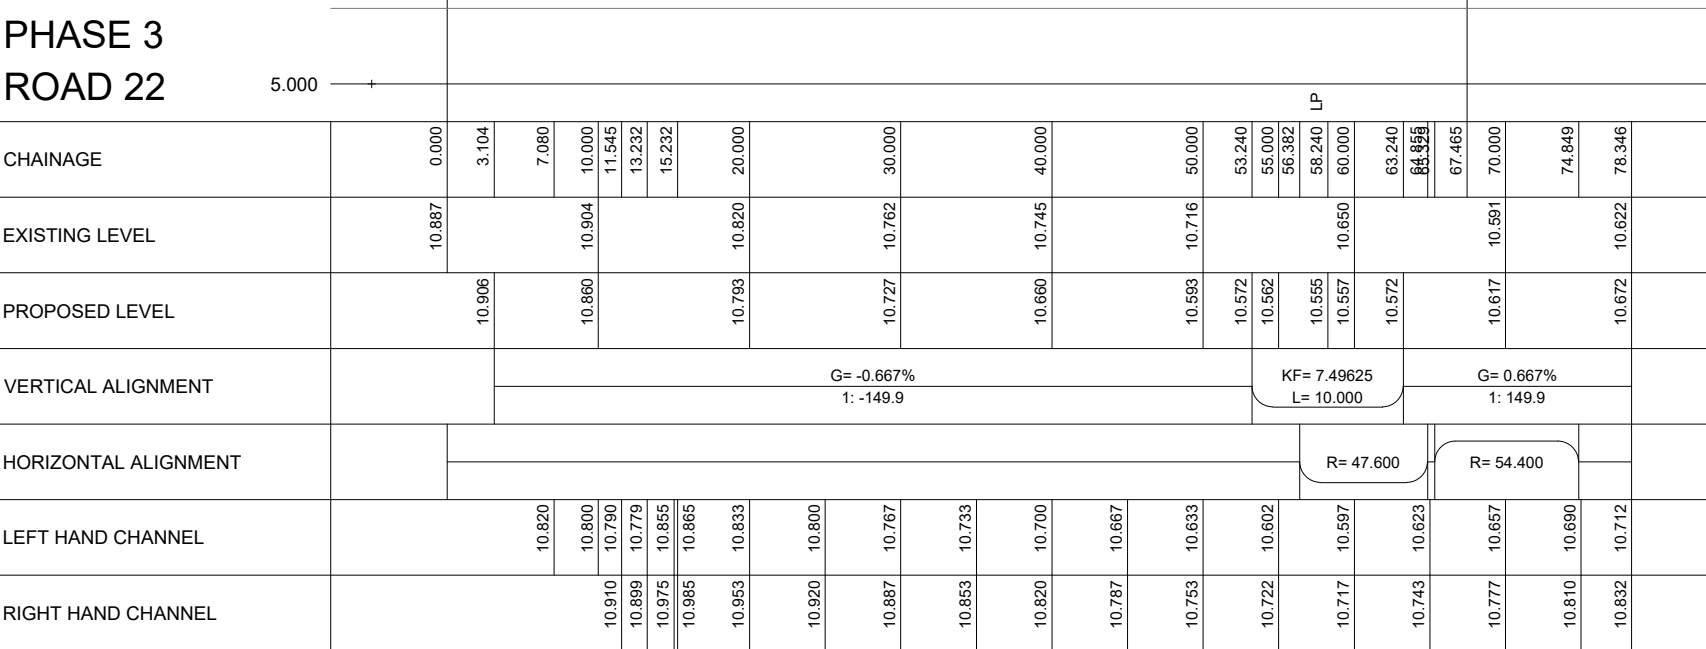
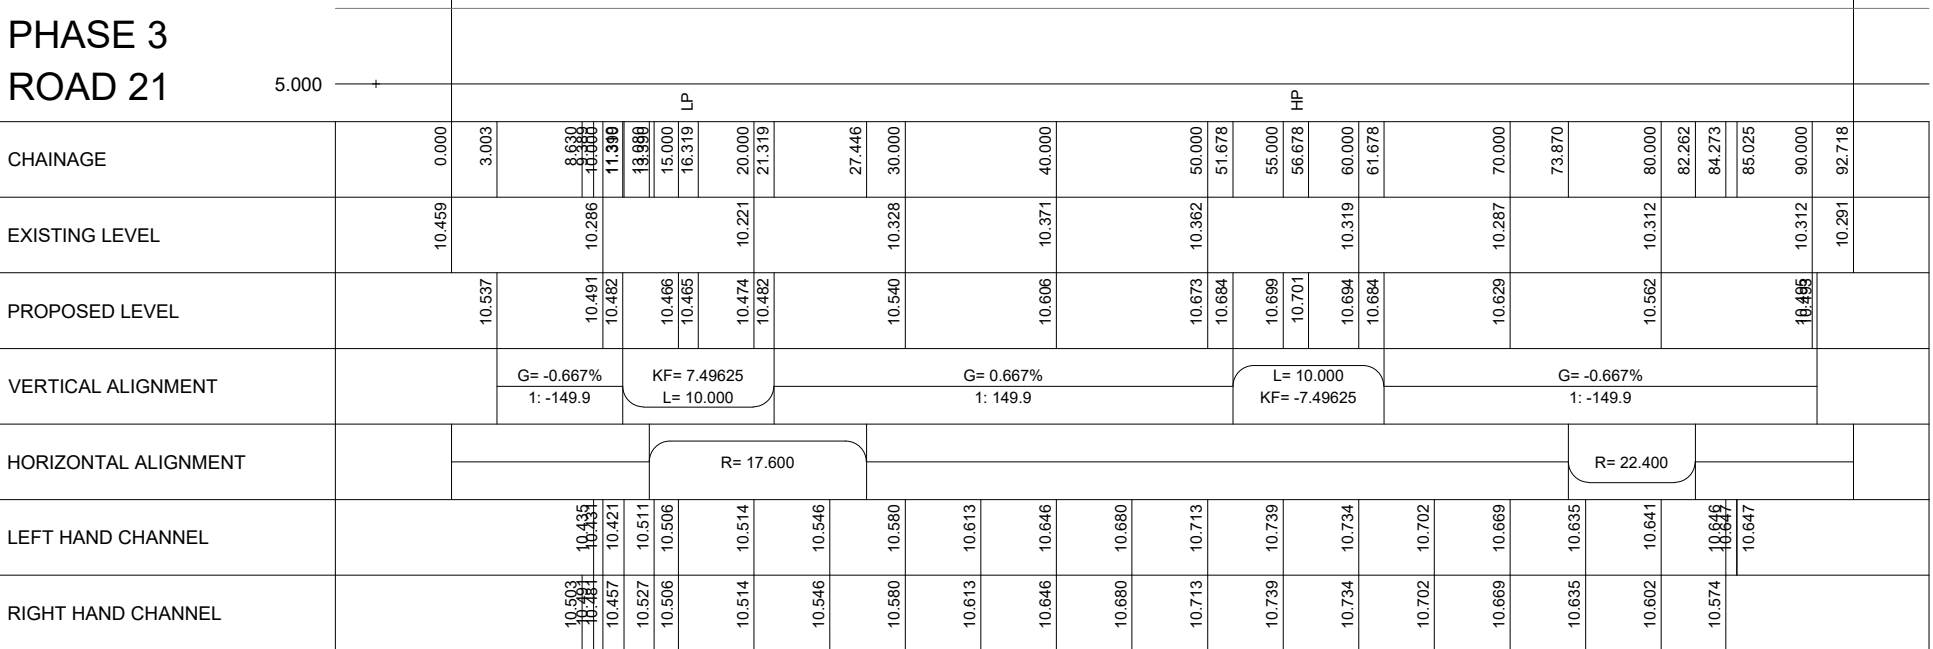
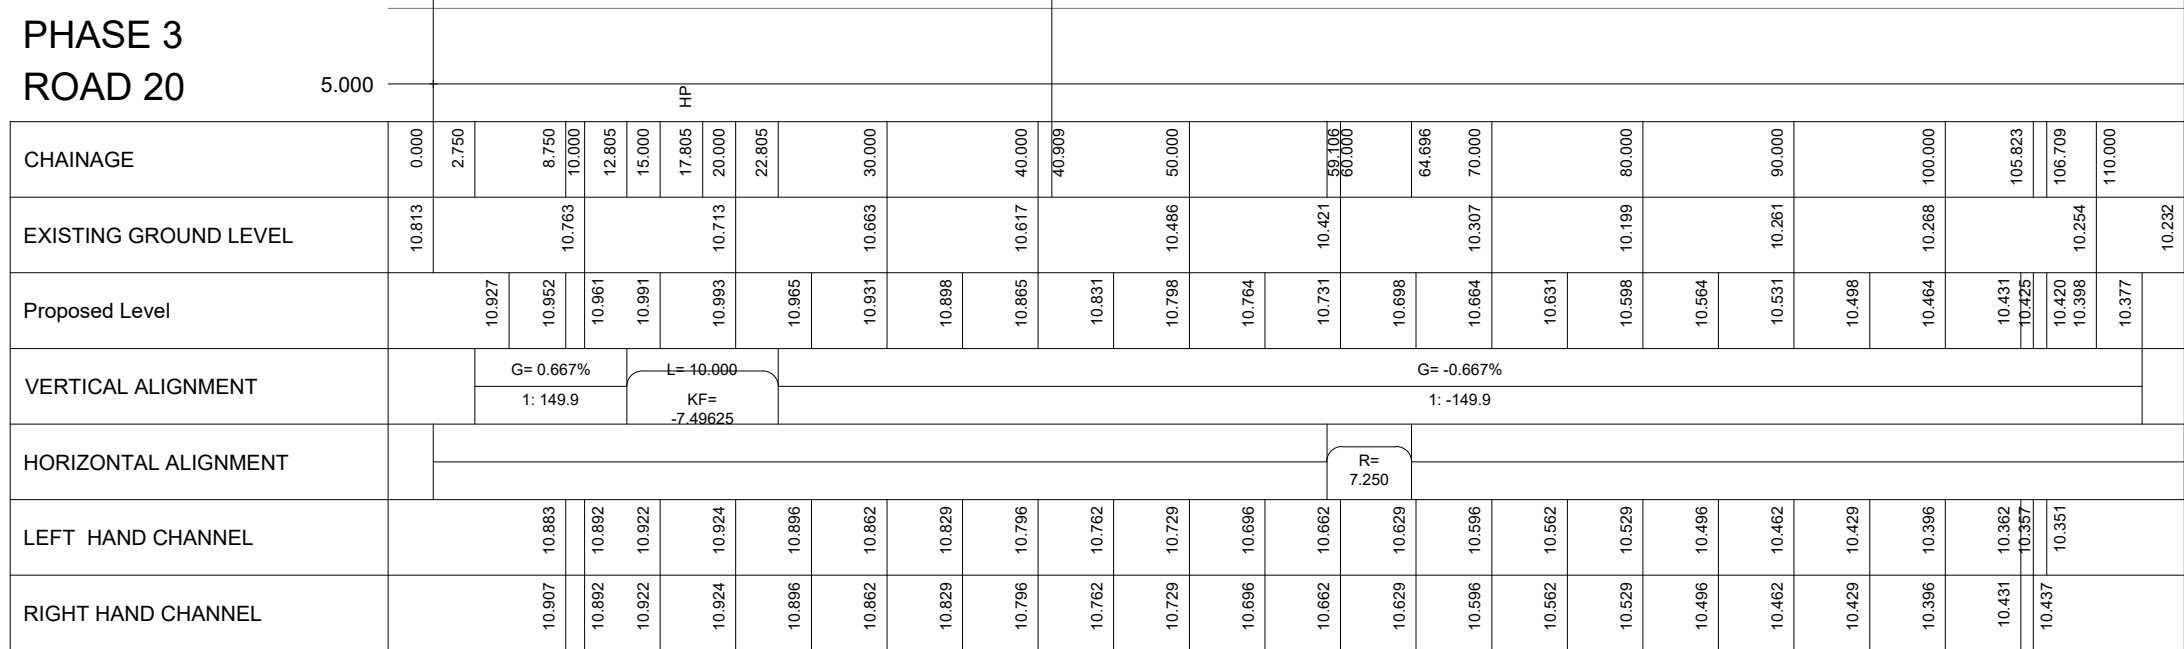
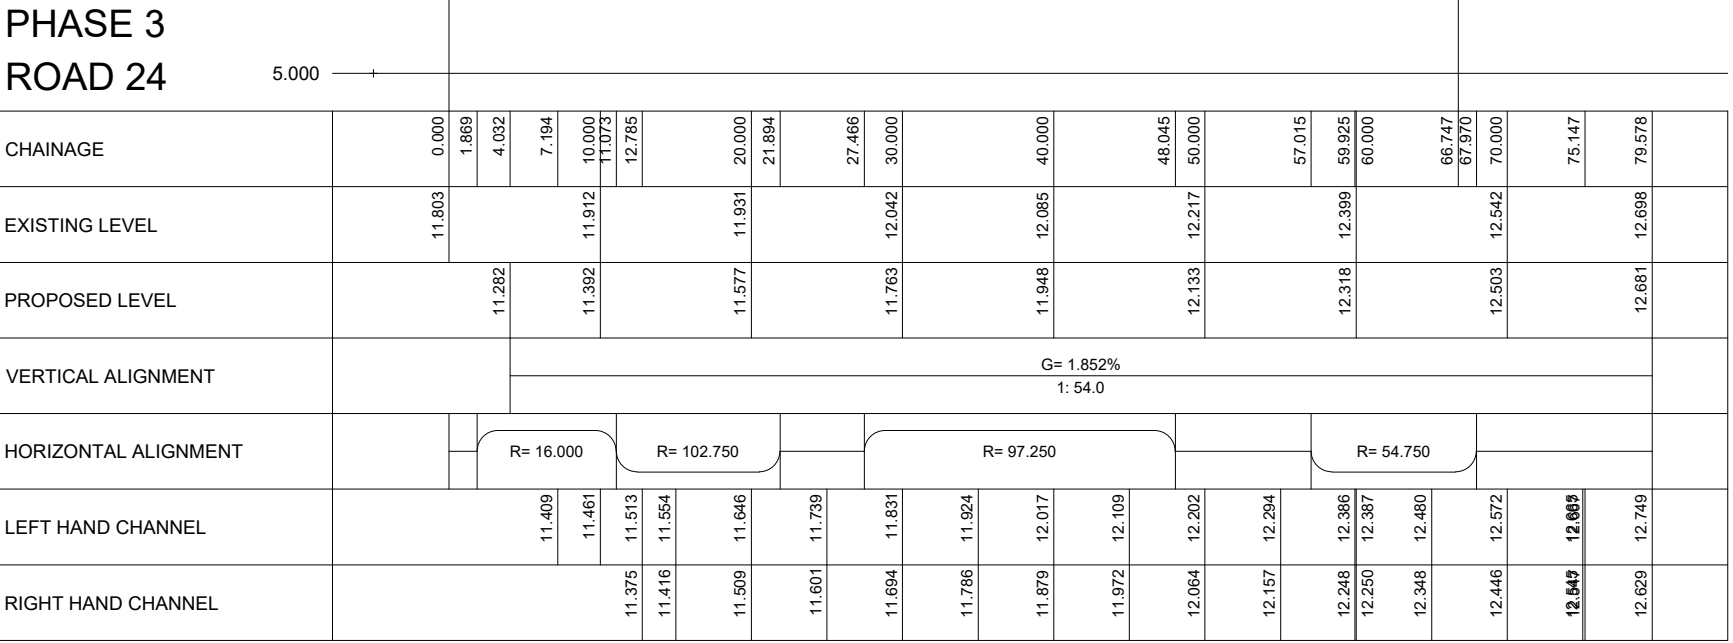
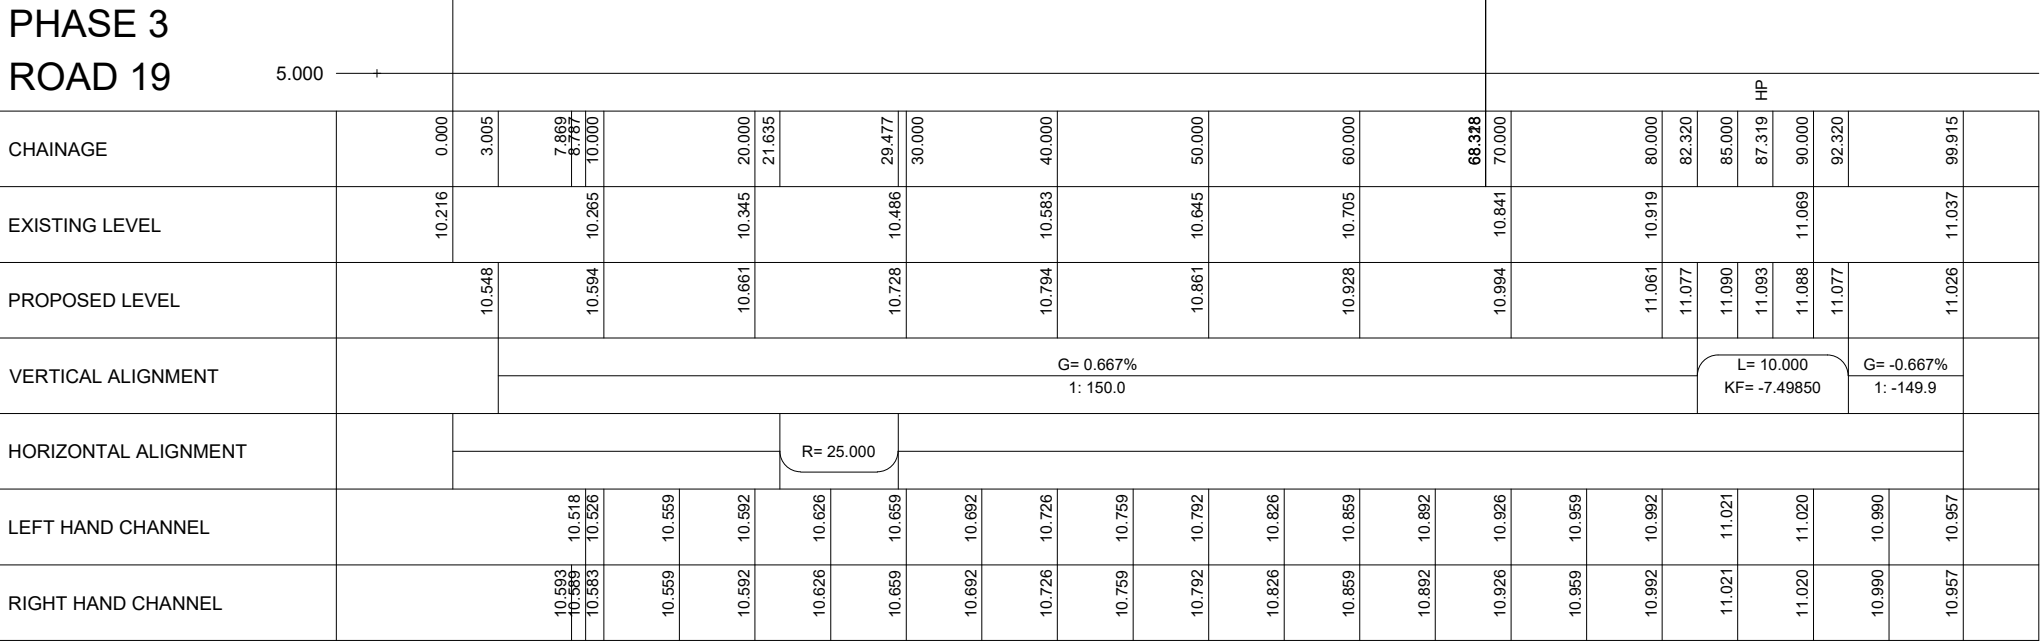
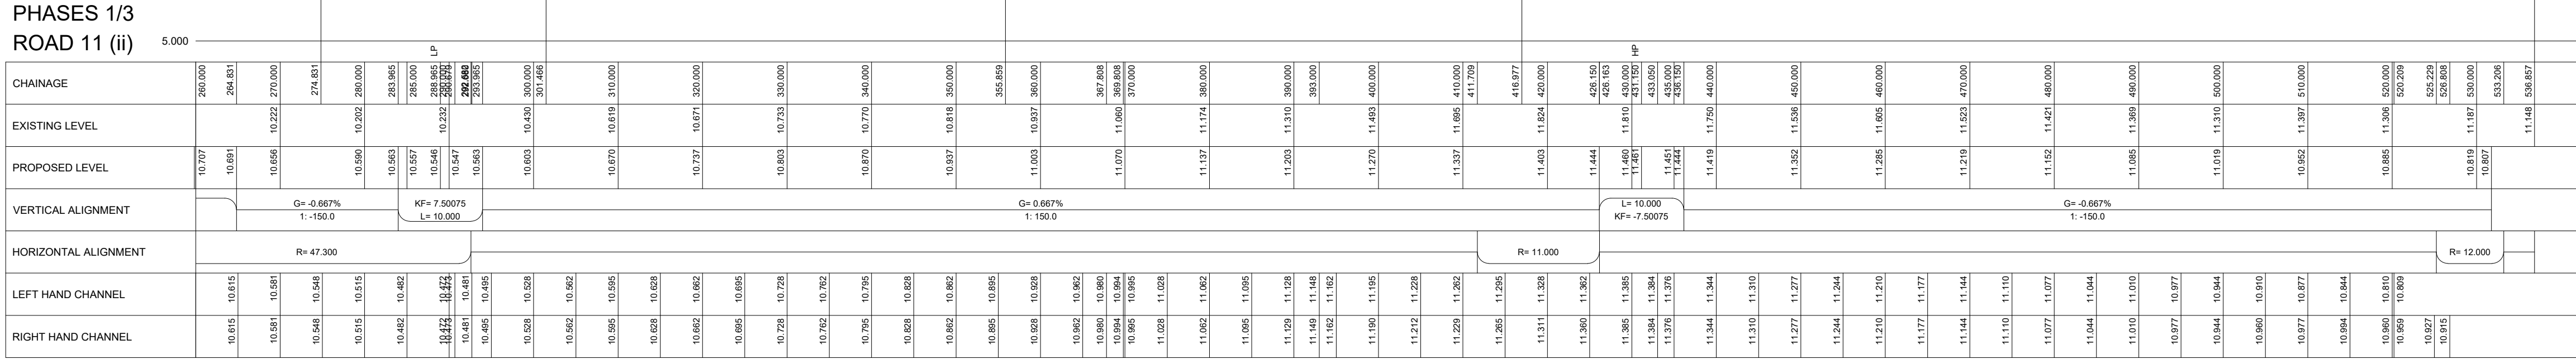
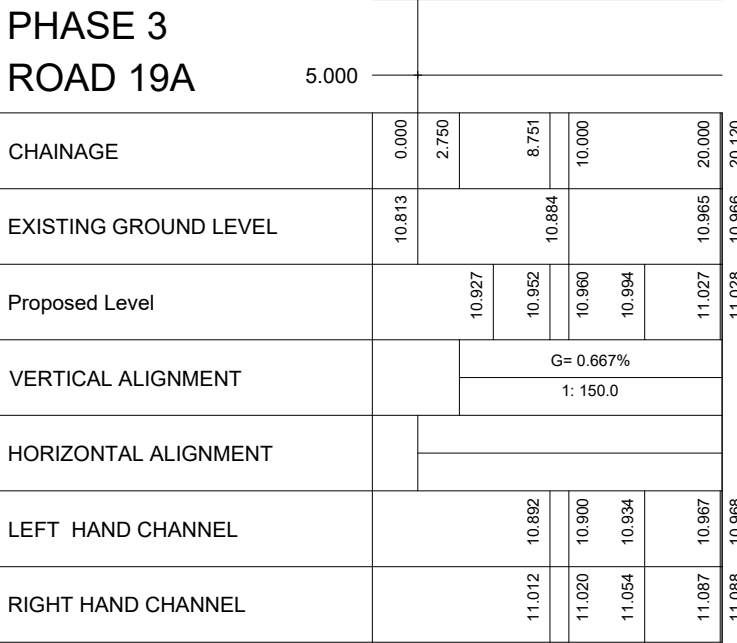
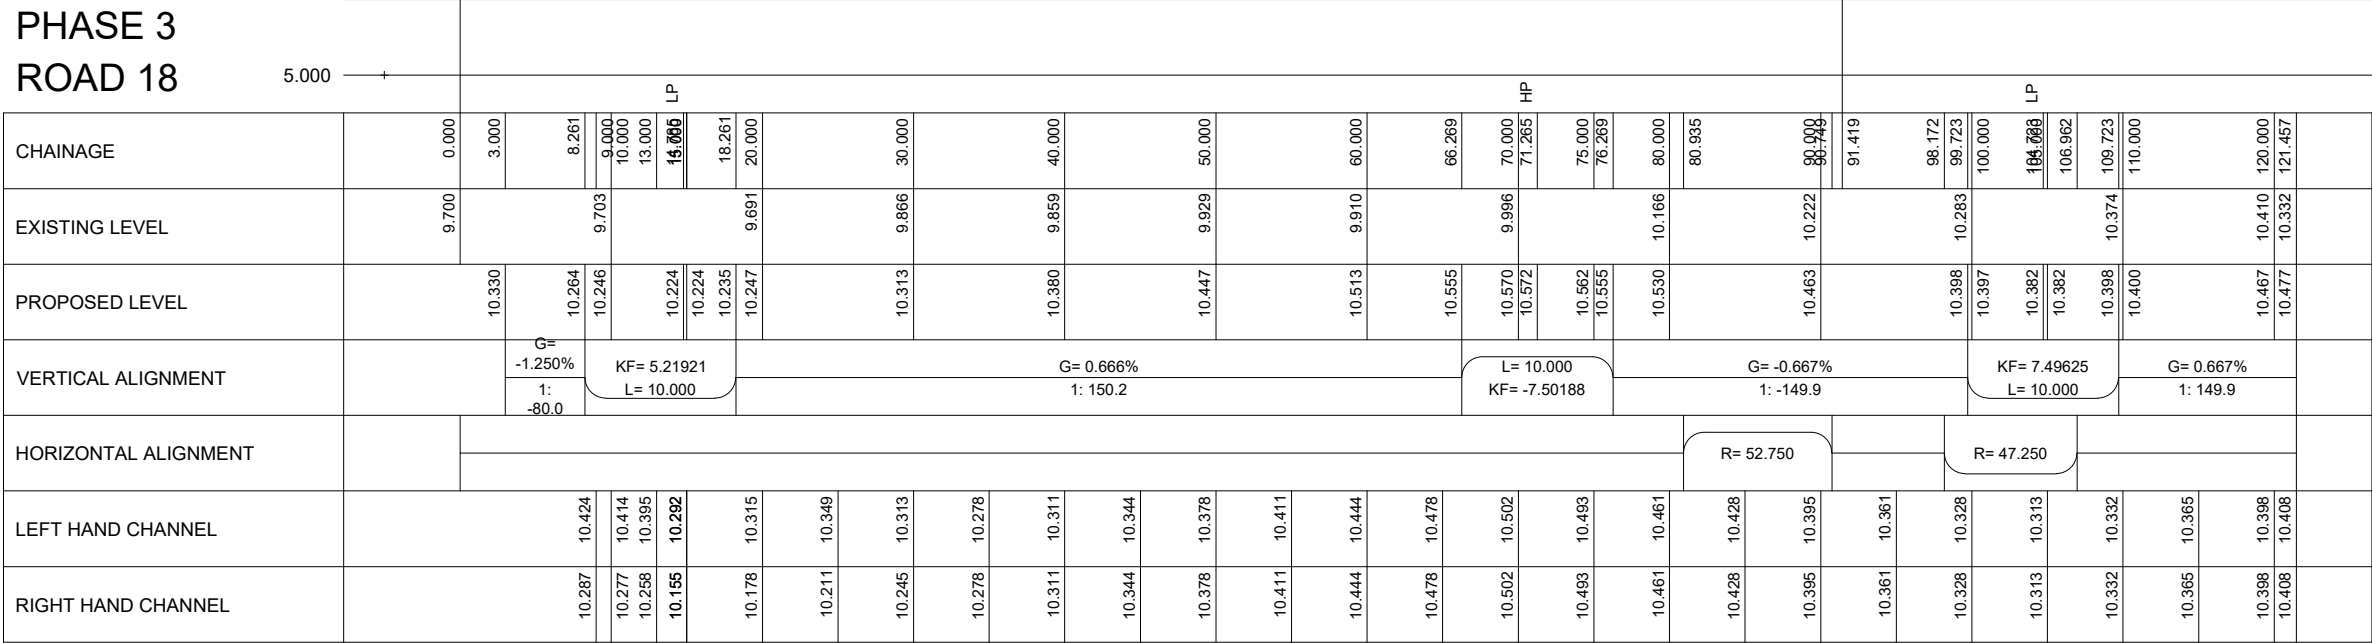


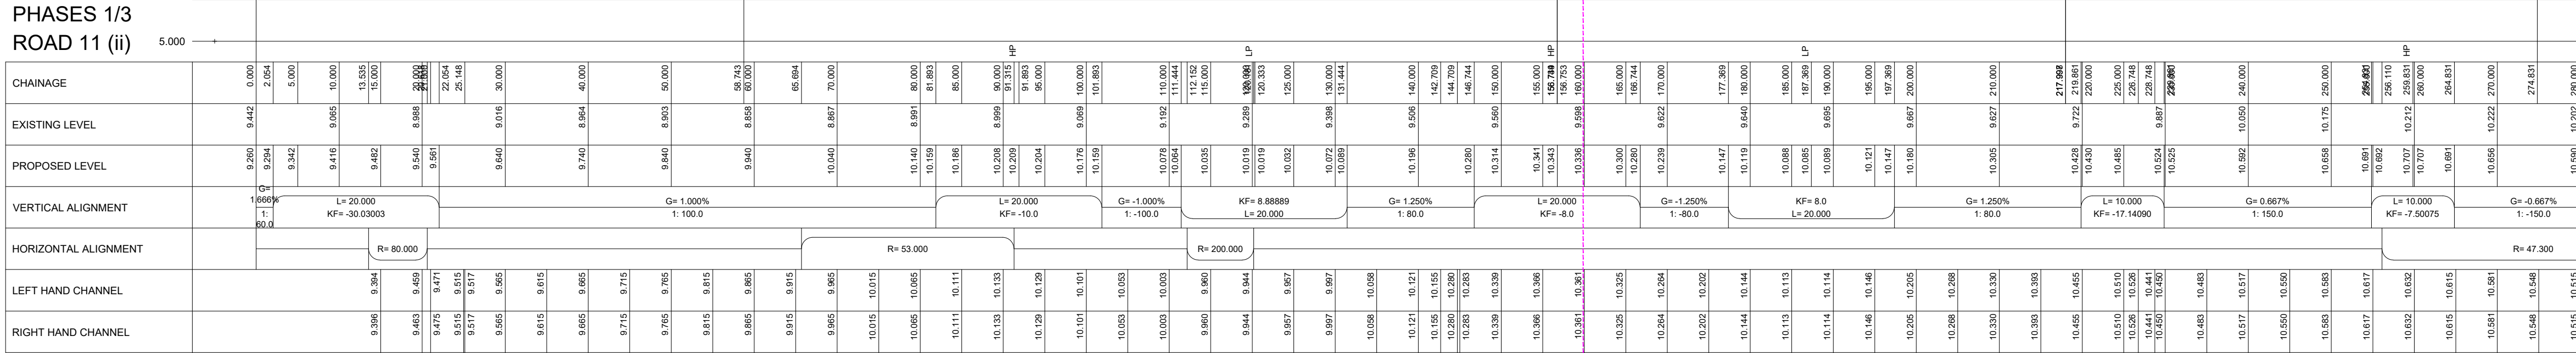

ADOPTABLE ROADS AND SEWERS NOTES - 1 of 2

- Roads, footways and parking bays within foot of the Highway to be adopted under Section 38 of the Highways Act 1980 and comply with the requirements of the Highway Authority.
- Sewers to be adopted under Section 104 of the Water Industry Act 1989 shall comply with the Water Industry Act 1989 and comply with the requirements of the Water Industry Act 1989.
- All pipes to be laid in accordance with the requirements of the Highway Authority and the Water Industry Act 1989.

ADOPTABLE ROADS AND SEWERS NOTES - 2 of 2

- Where cover to a pipe is more than 1200mm under adoptable carriageway the trench shall be filled to formation of the carriageway with well compacted D7.1 Type 1 material.
- Where cover to a pipe is less than 1200mm under adoptable carriageway a shall be provided with concrete protection in accordance with the specifications of the adopting authority and back filled to formation of the carriageway with well compacted D7.1 Type 1 material. Where concrete lost and around a specified facility of pipe is to be maintained by using compressed broken uncrushed limestone at each pipe joint.
- All existing drainage in level, underpasses and locations are to be checked by the Contractor prior to the commencement of any proposed drainage work. Any difference between actual and design details is to be reported to the Engineer immediately.
- Position of existing sewerage/ventilator undertakes adjacent to or crossing proposed sewers is to be checked by the Contractor prior to starting work.



Lower Road, Halewood
Phase 3

Proposed Adoptable Highways Long Sections

2 of 2

Drawing Status

PLANNING

SUBJECT TO DETAILED DESIGN

Scale: A0 @ Vert. = 1:100 / Horiz. = 1:500

Date: July 2022

Drawn: OB

Checked: DA

20040 / dwgs / civils / phase 2

20040 - PH3 / PL10 A

BANNERS GATE
CIVIL, STRUCTURAL & ARCHITECTURAL DESIGN SERVICES