



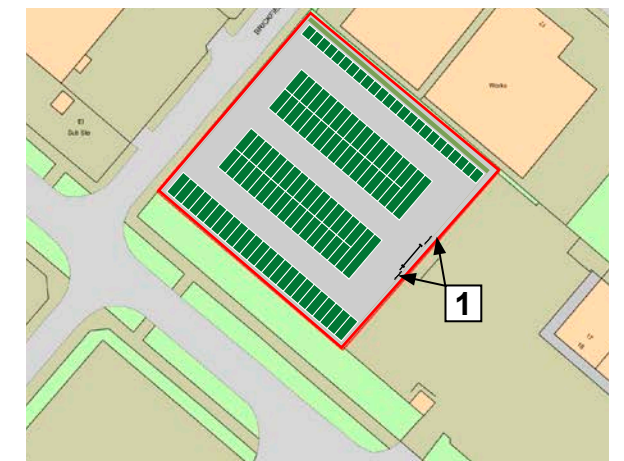

LOCATION OF PROPOSED SIGNS

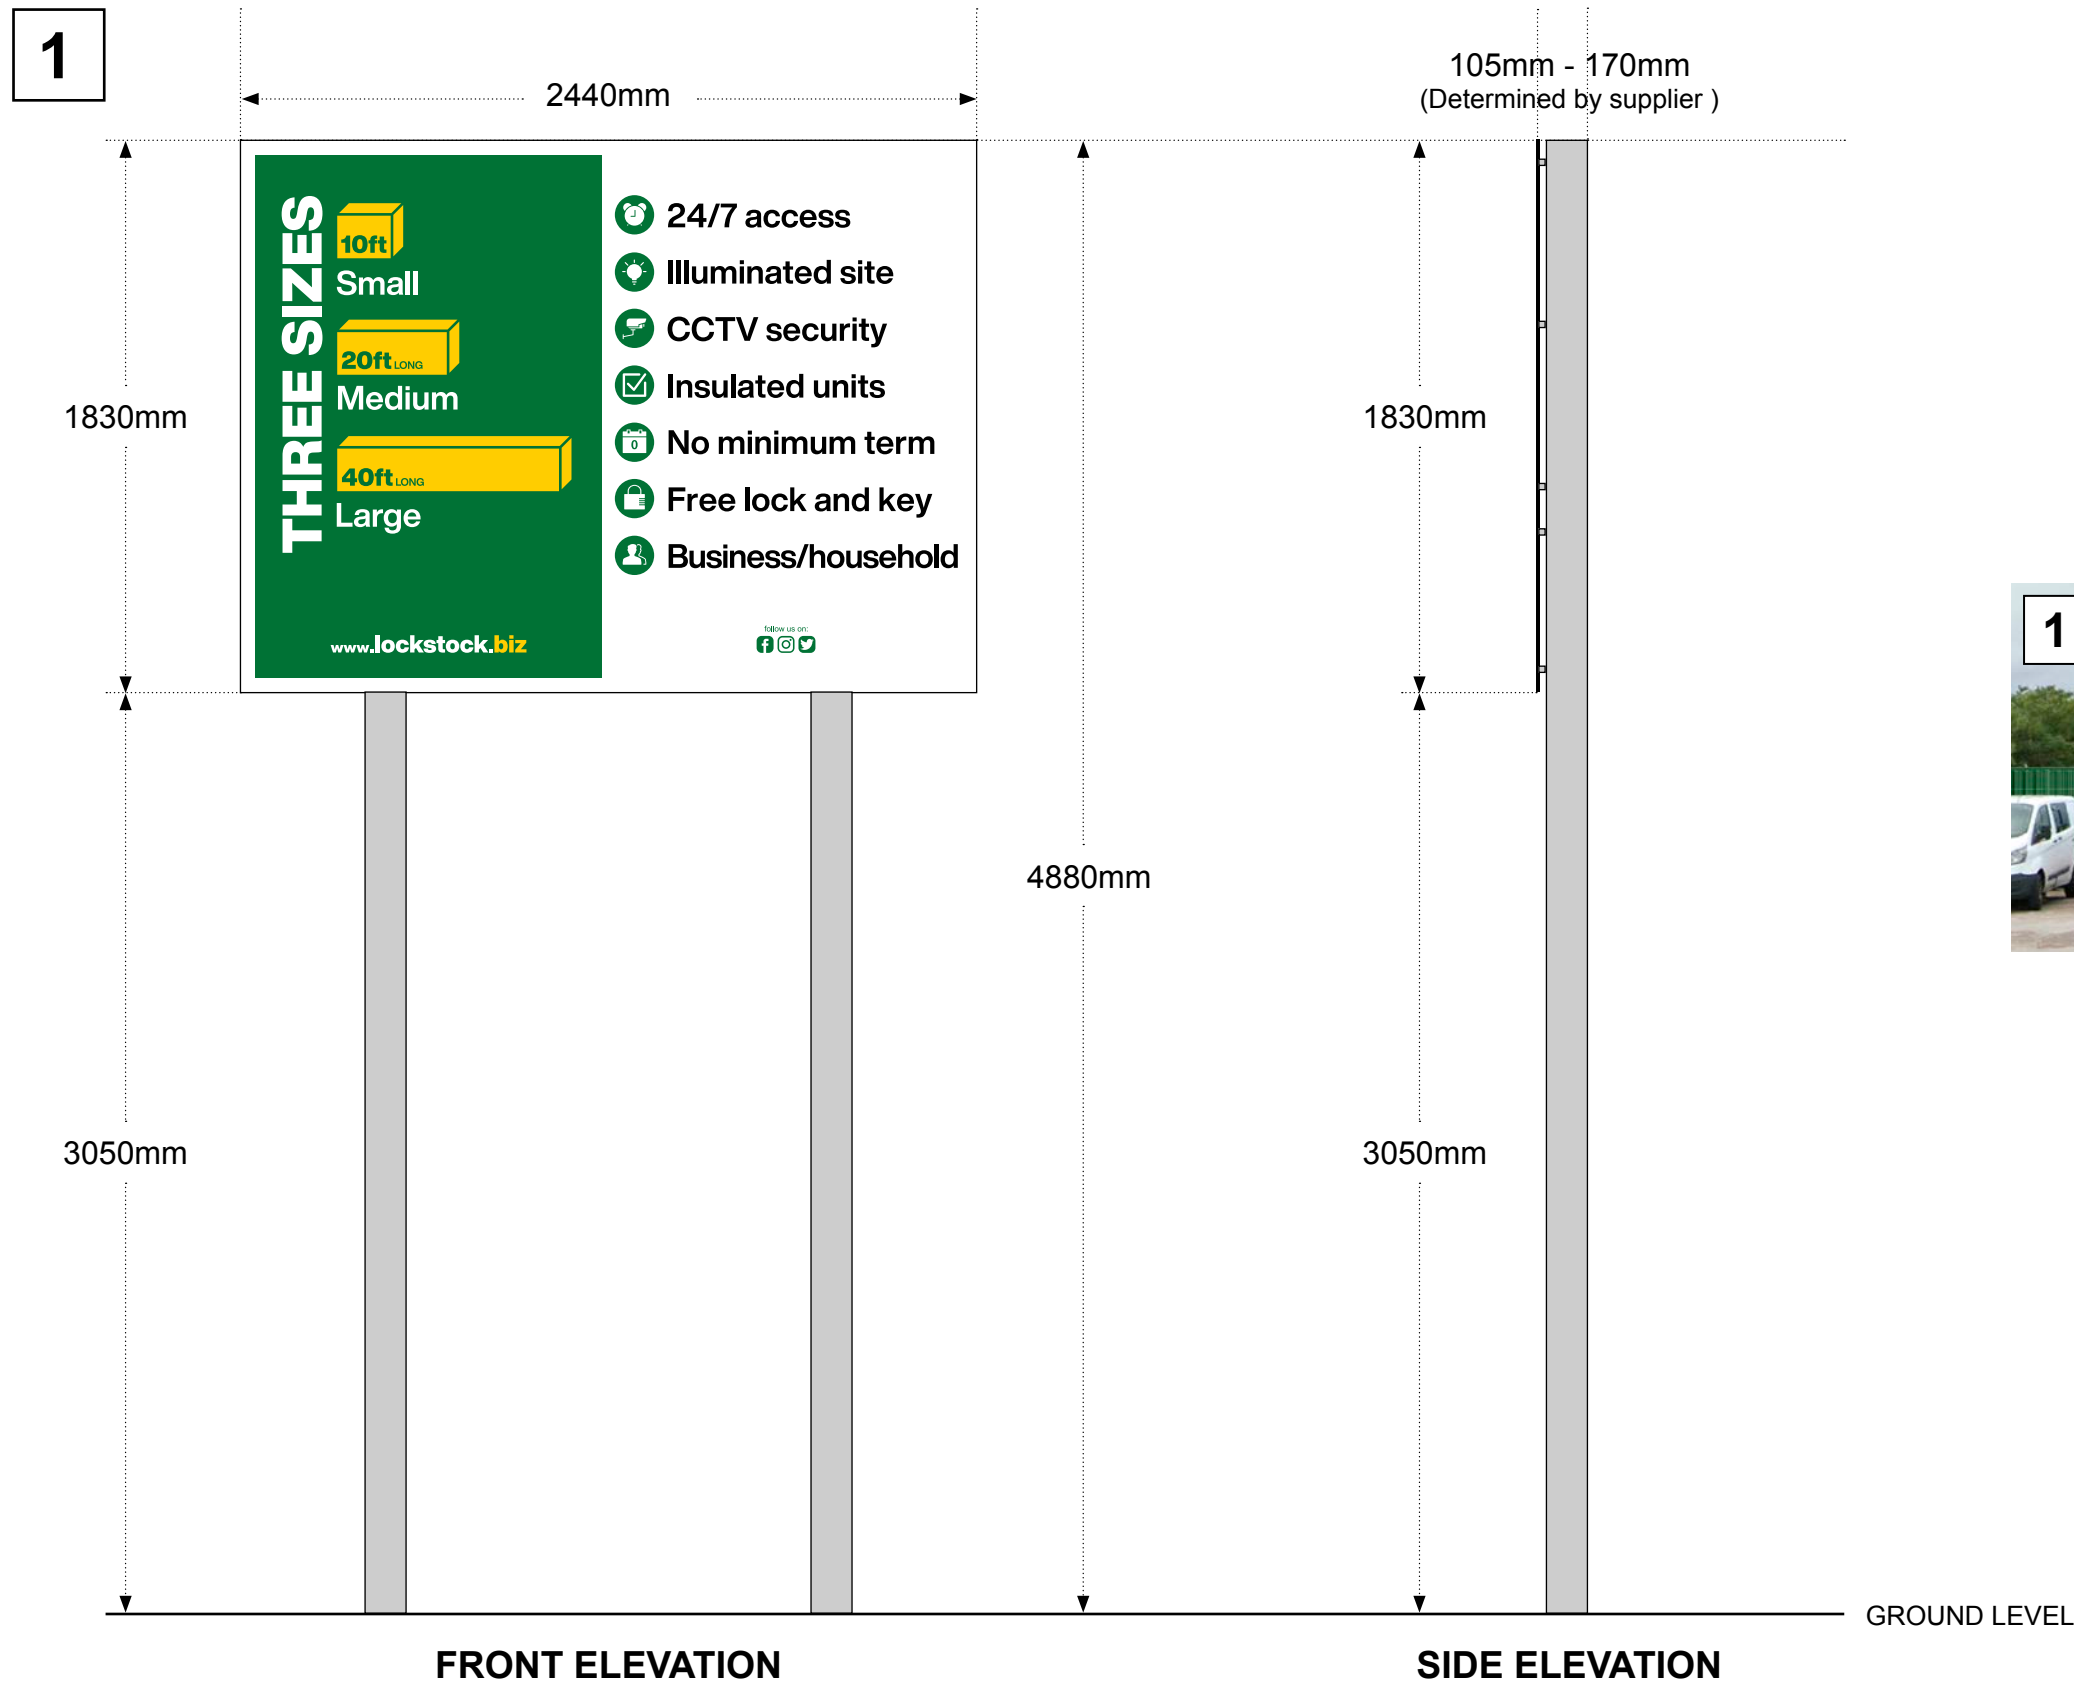

Panel size: 2.44m x 1.83m (x1 off)
 Height to base from ground level: 3.05m
 Height to top from ground level: 4.88m
 Panel material: Aluminium composite
 Post material: Steel
 Maximum letter size: 0.13m



HUYTON - WILSON ROAD - SIGNAGE ELEVATIONS 1 (RIGHT)

0m 0.5m 1m

202305 v1

SCALE: 1:25 @A3

DATE: 18 / 05 / 2023