



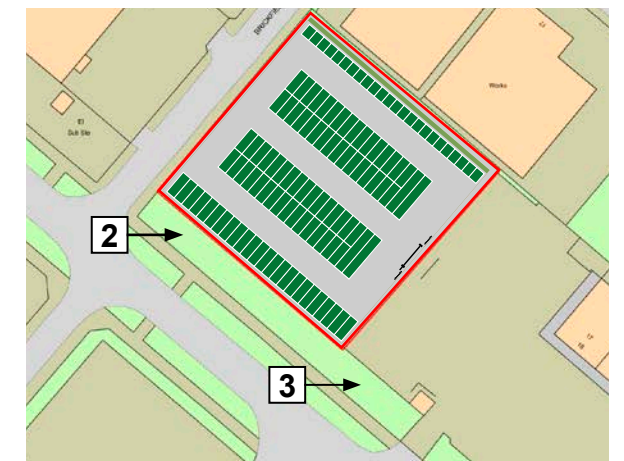

LOCATION OF PROPOSED SIGNS

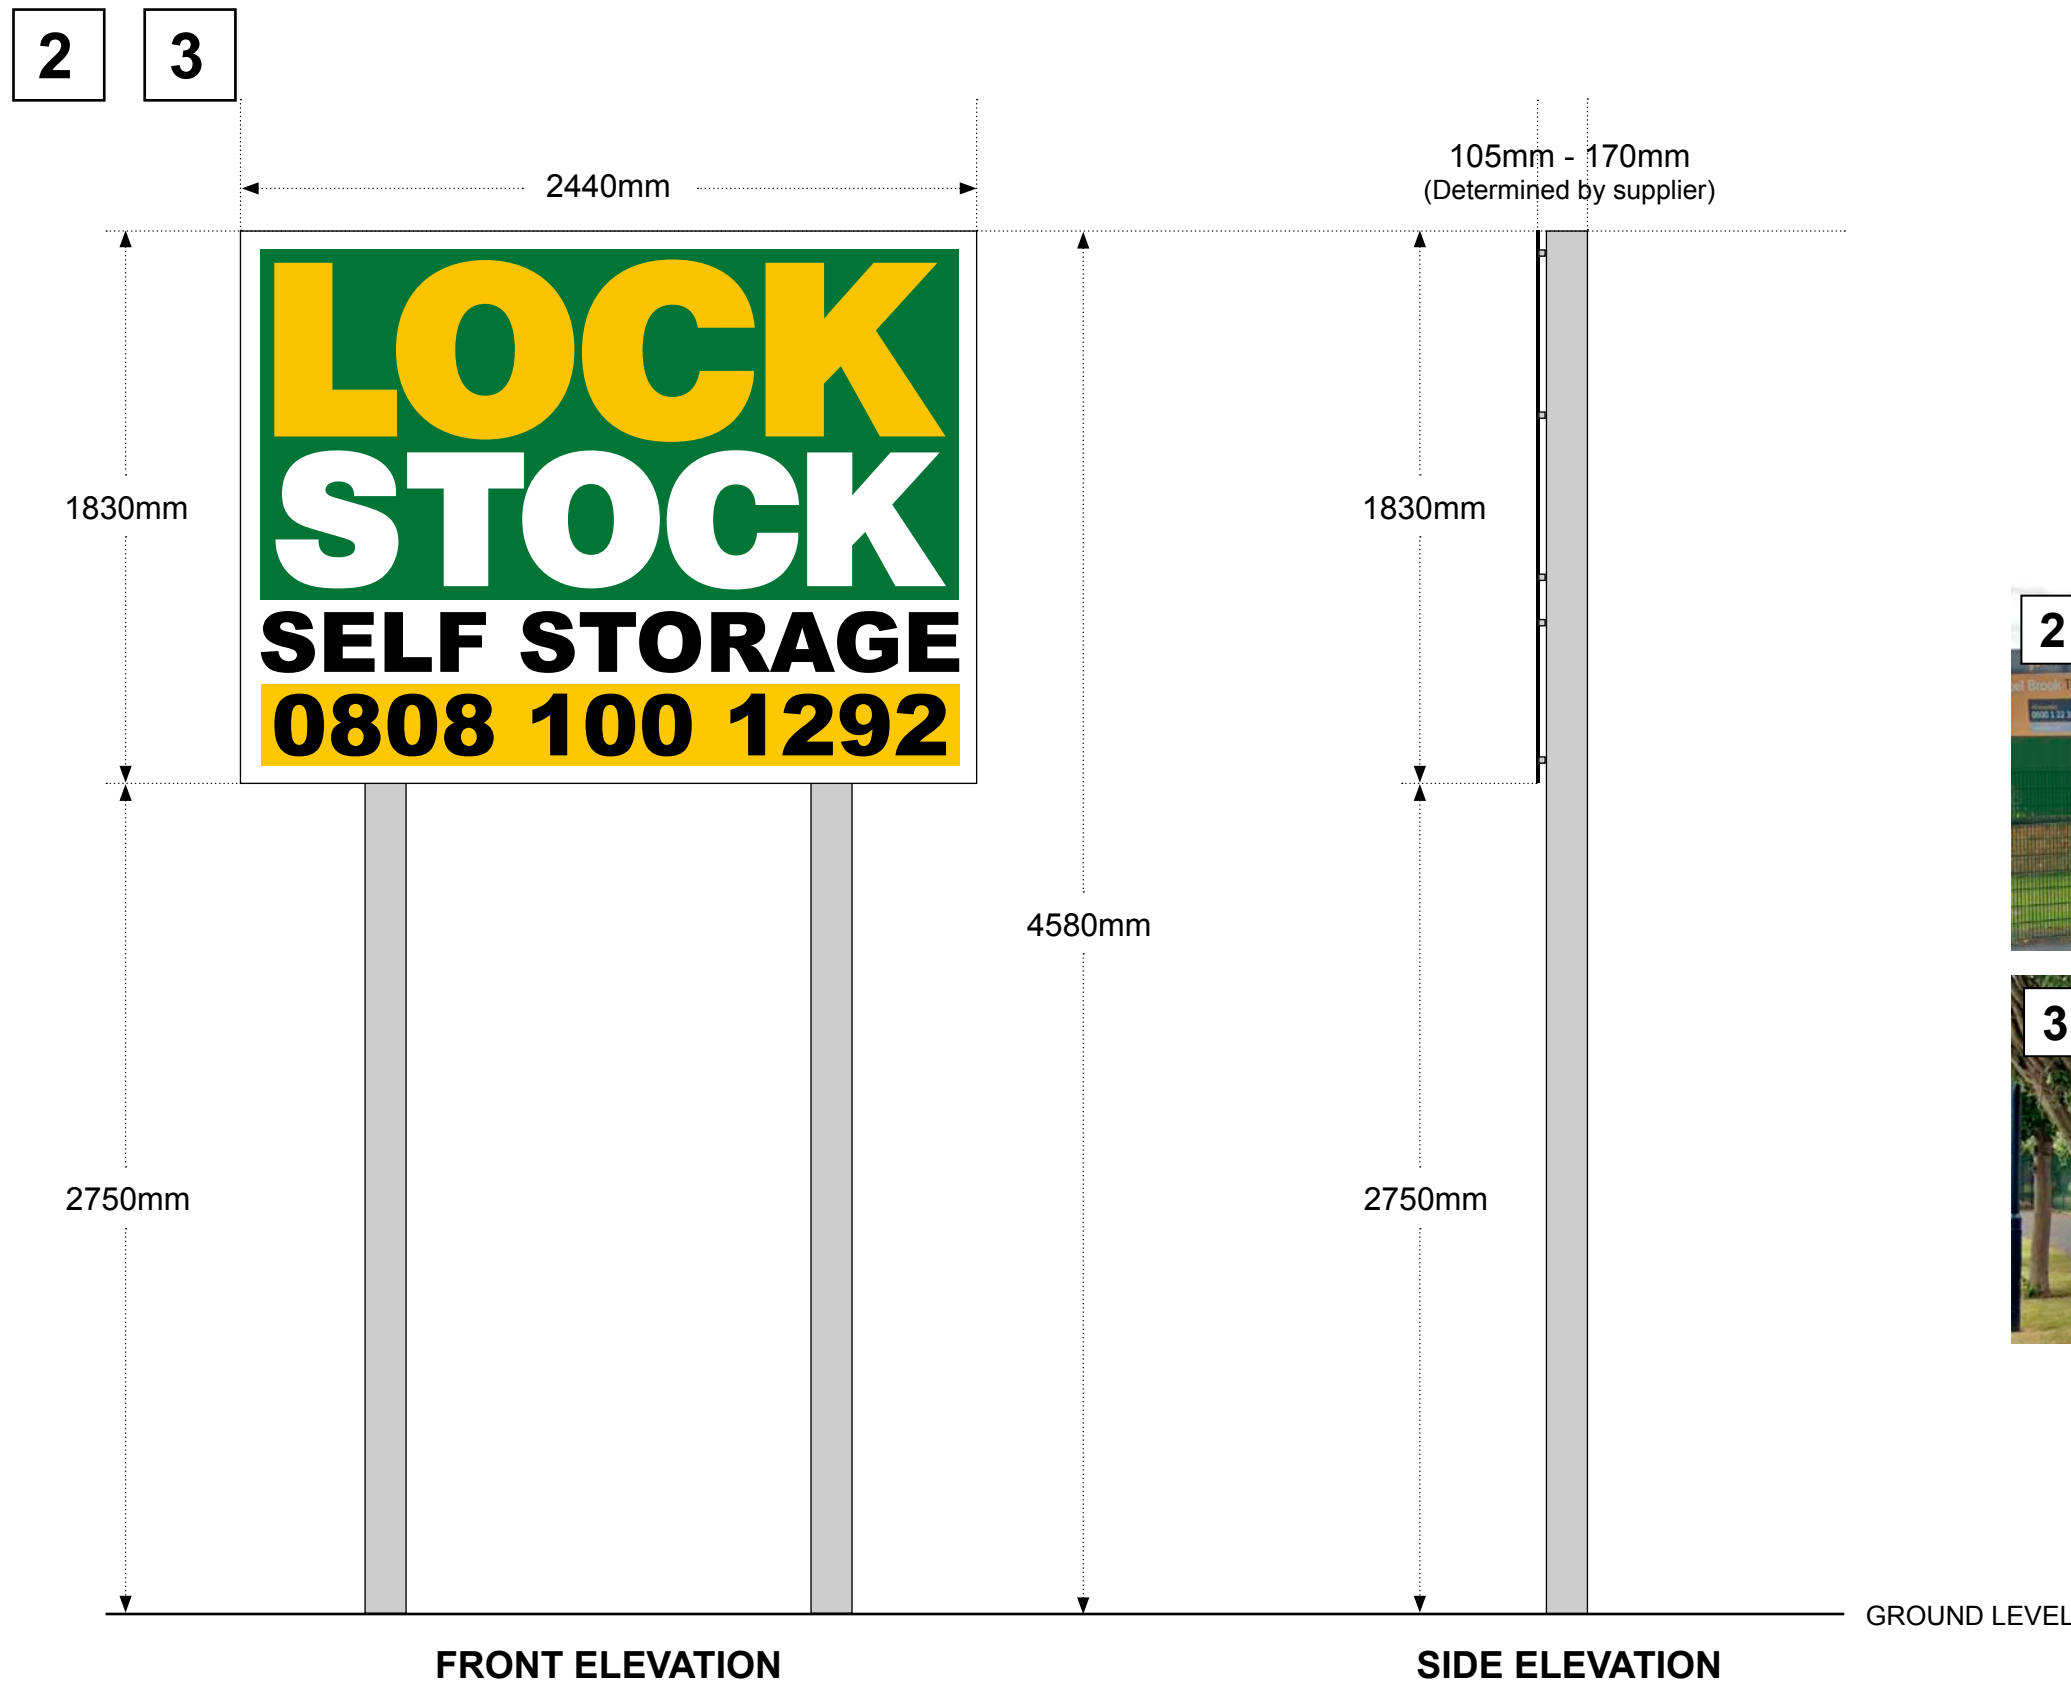

Panel size: 2.44m x 1.83m (x2 off)
Height to base from ground level: 2.75m
Height to top from ground level: 4.58m
Panel material: Aluminium composite
Post material: Steel
Maximum letter size: 0.60m



HUYTON - WILSON ROAD - SIGNAGE ELEVATIONS 2 & 3

0m 0.5m 1m

202305 v1

SCALE: 1:25 @A3

DATE: 18 / 05 / 2023