



SCALE: 1:75

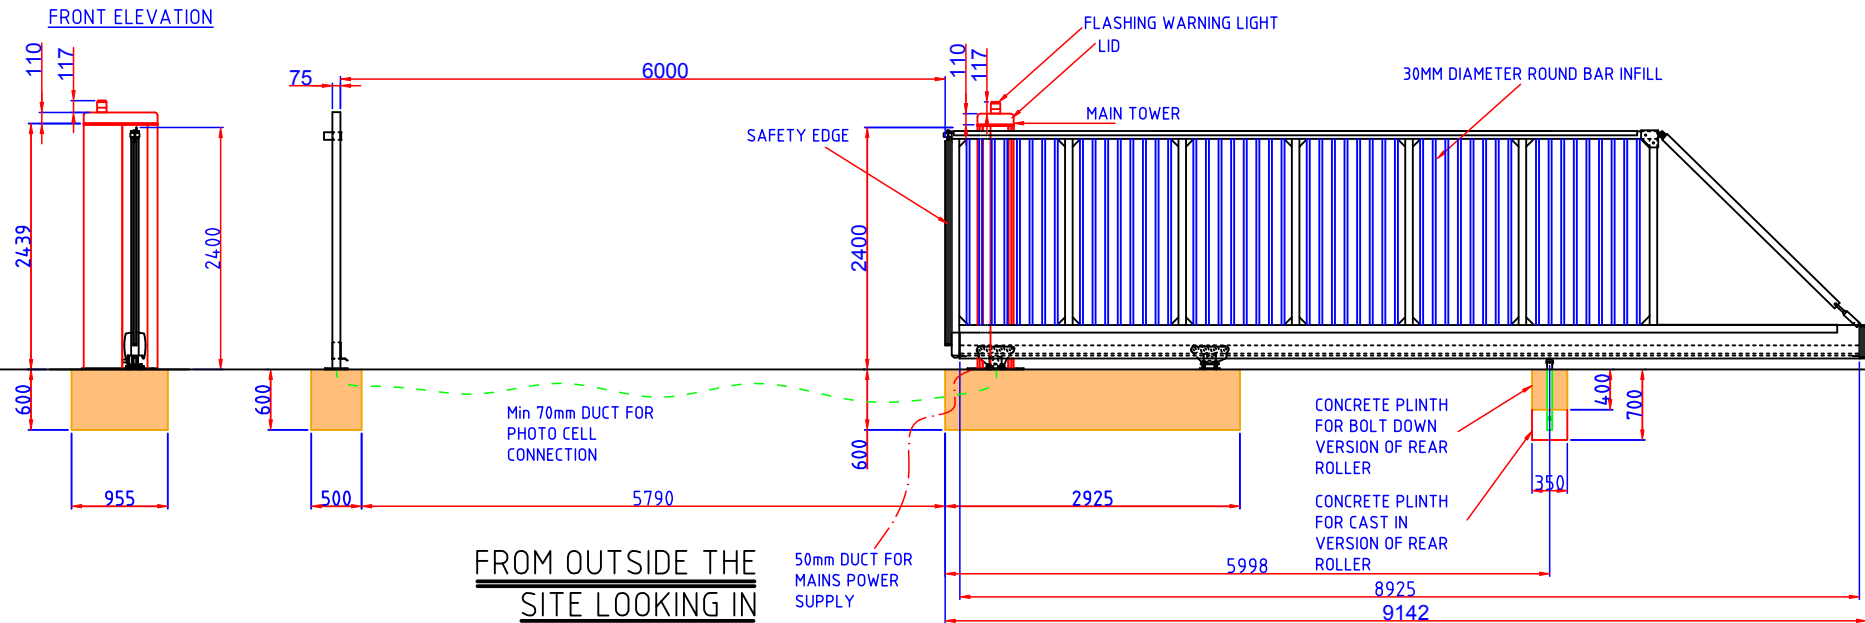


SCALE: 1:75

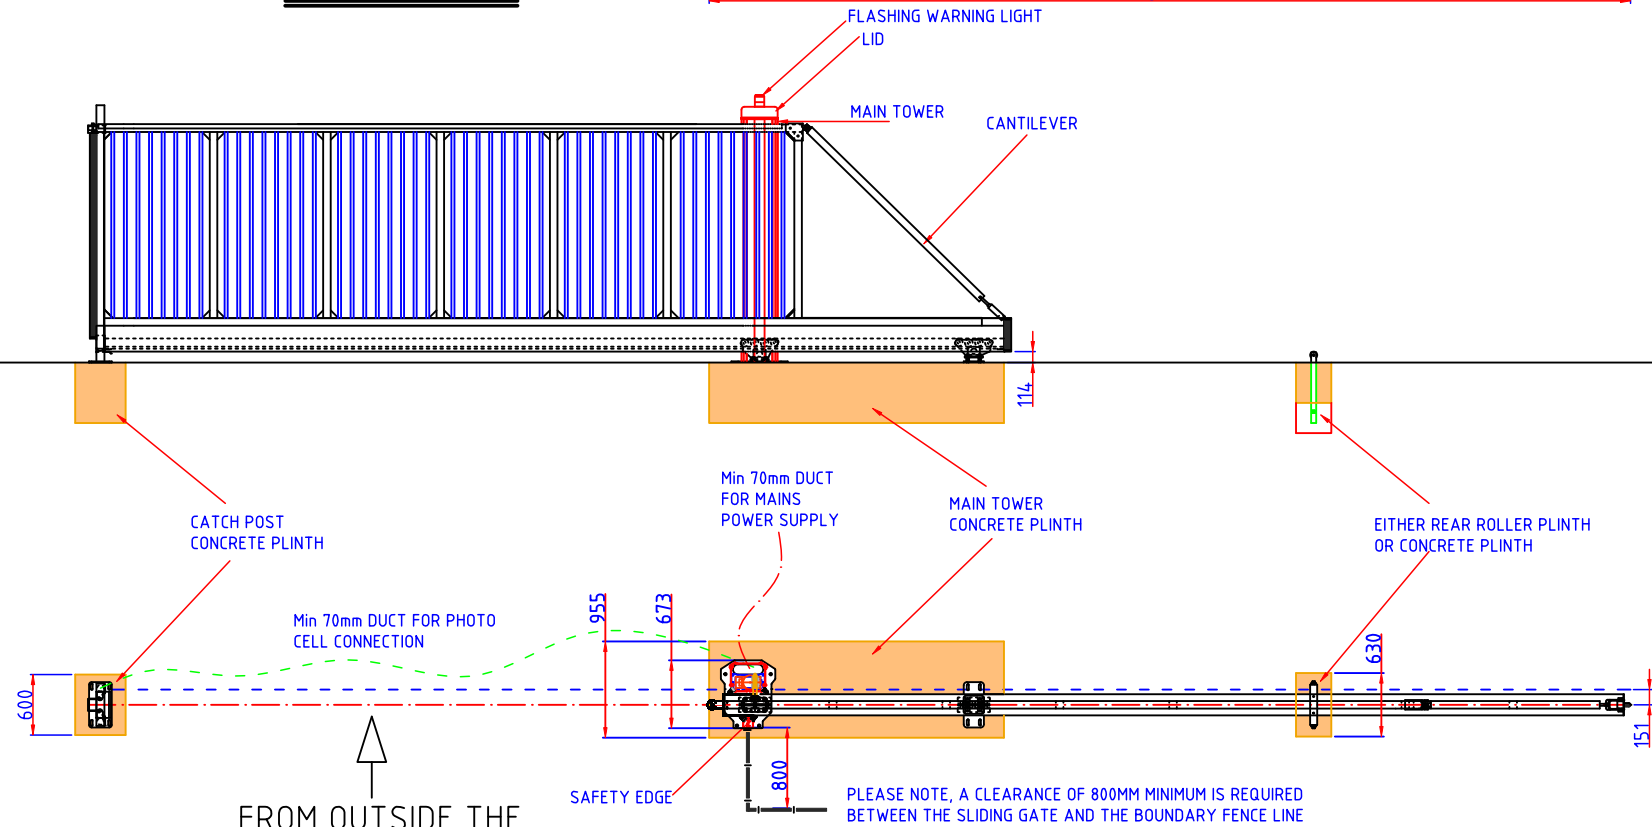


SCALE: 1:75



SCALE: 1:40

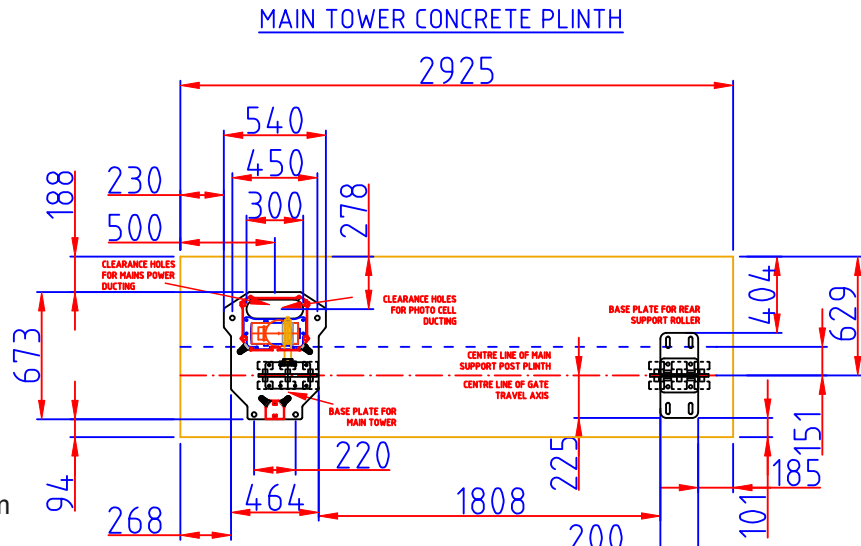

SCALE: 1:10

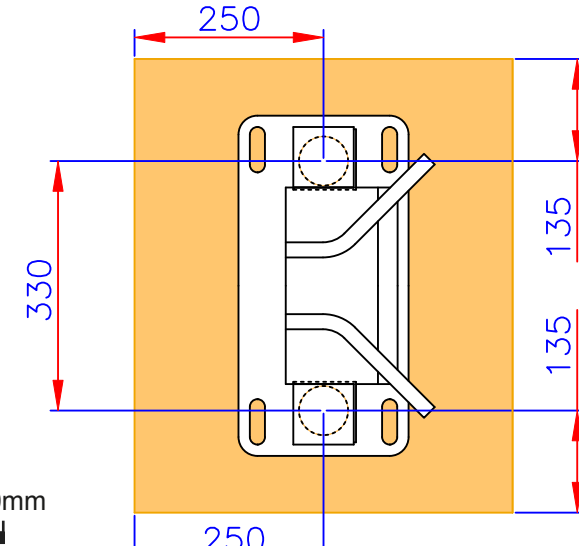

GENERAL NOTES

1. FOUNDATIONS MUST BE LEVEL/IN-LINE.
2. GATE MUST RUN LEVEL.
3. THERE MUST BE A MINIMUM CLEARANCE OF 114mm FROM THE ROAD TO THE BOTTOM OF THE BEAM.
4. DUCT MUST BE RUN TO RECEIVER FROM PHOTOCCELL.
5. ONCE INSTALLED, REMOVE TRANSPORTATION BOLT (SEE MANUAL).
6. IF IN DOUBT, PLEASE ASK!

DIMENSIONS & SPECIFICATIONS

FOUNDATIONS:

RECOMMENDED CONCRETE: C40 MIX.

MAIN TOWER:

L = DEPENDANT ON BEAM LENGTH
H = 600mm.
W = 955mm.

CATCHPOST:

L = 500mm.
H = 600mm.
W = 600mm.

REAR SUPPORT ROLLER:

L = 350mm.
H = 400mm (BOLT DOWN).
H = 700mm (CAST IN).
W = 630mm.

POWER REQUIREMENTS

240v SINGLE PHASE SUPPLY 50hz 10A MCB, or 300mA RCD Type C Breaker


BOLT INFORMATION

INCLUDED—

MAIN TOWER:
4 x M20 x 160MM THRU BOLTS


REAR ROLLER:
4 x M16 x 160MM THRU BOLTS

CATCH POST:
4 x M16 x 160MM THRU BOLTS

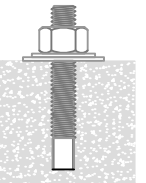

OPTIONS

SPIKE TOPPING INCLUDED

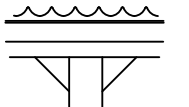

WE LEAVE A 35MM ALLOWANCE FOR SPIKE TOPPING ON ALL OUR SLIDING GATES
SPIKE TOPPING NOT FITTED TO GATES 2.4M AND BELOW

DRAWING DETAILS

6M OPENING X 2.4M HEIGHT RH
30MM DIAMETER ROUND BAR INFILL
COLOUR: GREEN (RAL 6005)

SCALE: AS SHOWN @ A3

DATE: 18 / 05 / 2023

E. & O. - ALL PICTURES AND SYMBOL DRAWING ARE FOR ILLUSTRATION PURPOSES ONLY
ORIGINAL GATE DESIGN COVERED BY COPYRIGHT ©2012 ONWARDS