

FOR ILLUSTRATIVE PURPOSES ONLY

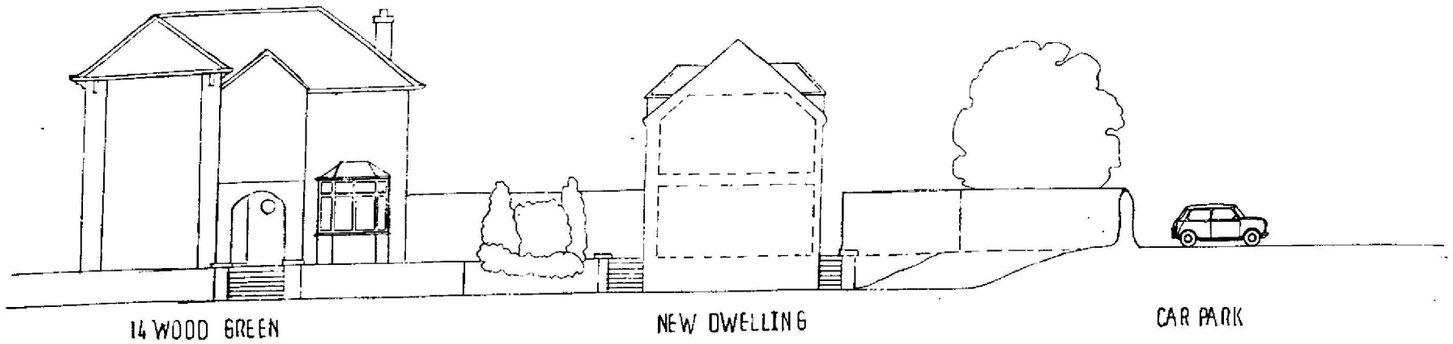

SECTION A-A SOUTH ELEVATION

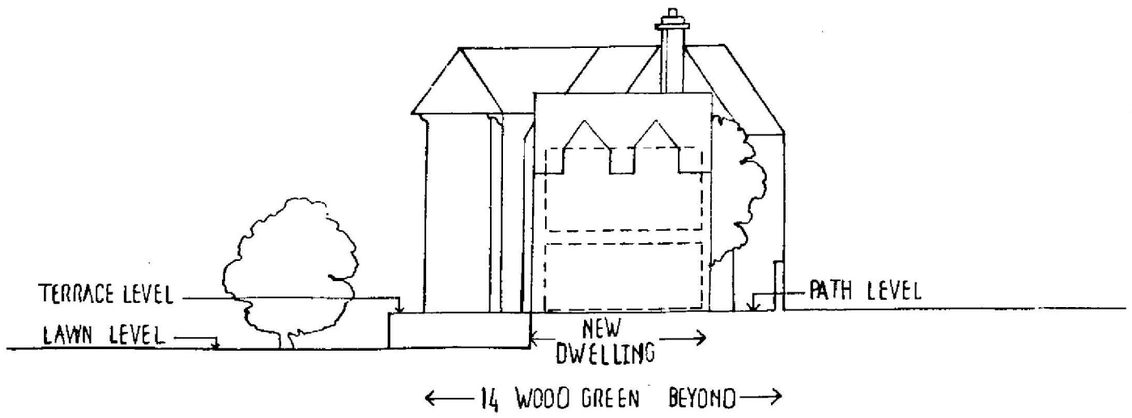

SECTION B-B EAST ELEVATION

contract

LAND ADJACENT TO 14 WOOD GREEN
PRESCOT

drawing

SCHEMATIC SKETCH
SHOWING SITE LEVELS

number	revision	scale
SK 4		1:200

date	drawn
NOVEMBER	

JOHN EDWARDS ARCHITECTS

High Buston Hall
High Buston
Alnmouth
Alnwick
Northumberland
NE66 3QH

Telephone 0665 830341

EXISTING ACCESS DRIVE

Two storey

Single storey

Single storey

No 11 West Shoot

N

B

B

14

5m

approx 25m

NEW DWELLING

A

A

New ornamental planting to be agreed with L.P.A

12

WOOD GREEN


SKETCH LAYOUT FOR ILLUSTRATIVE PURPOSES ONLY.
LAND ADJACENT TO 14 WOOD GREEN, PRESCOT.
ERECTION OF 1 N° DWELLING HOUSE
SCALE 1:200



EXISTING SIDE ELEVATION



EXISTING REAR ELEVATION

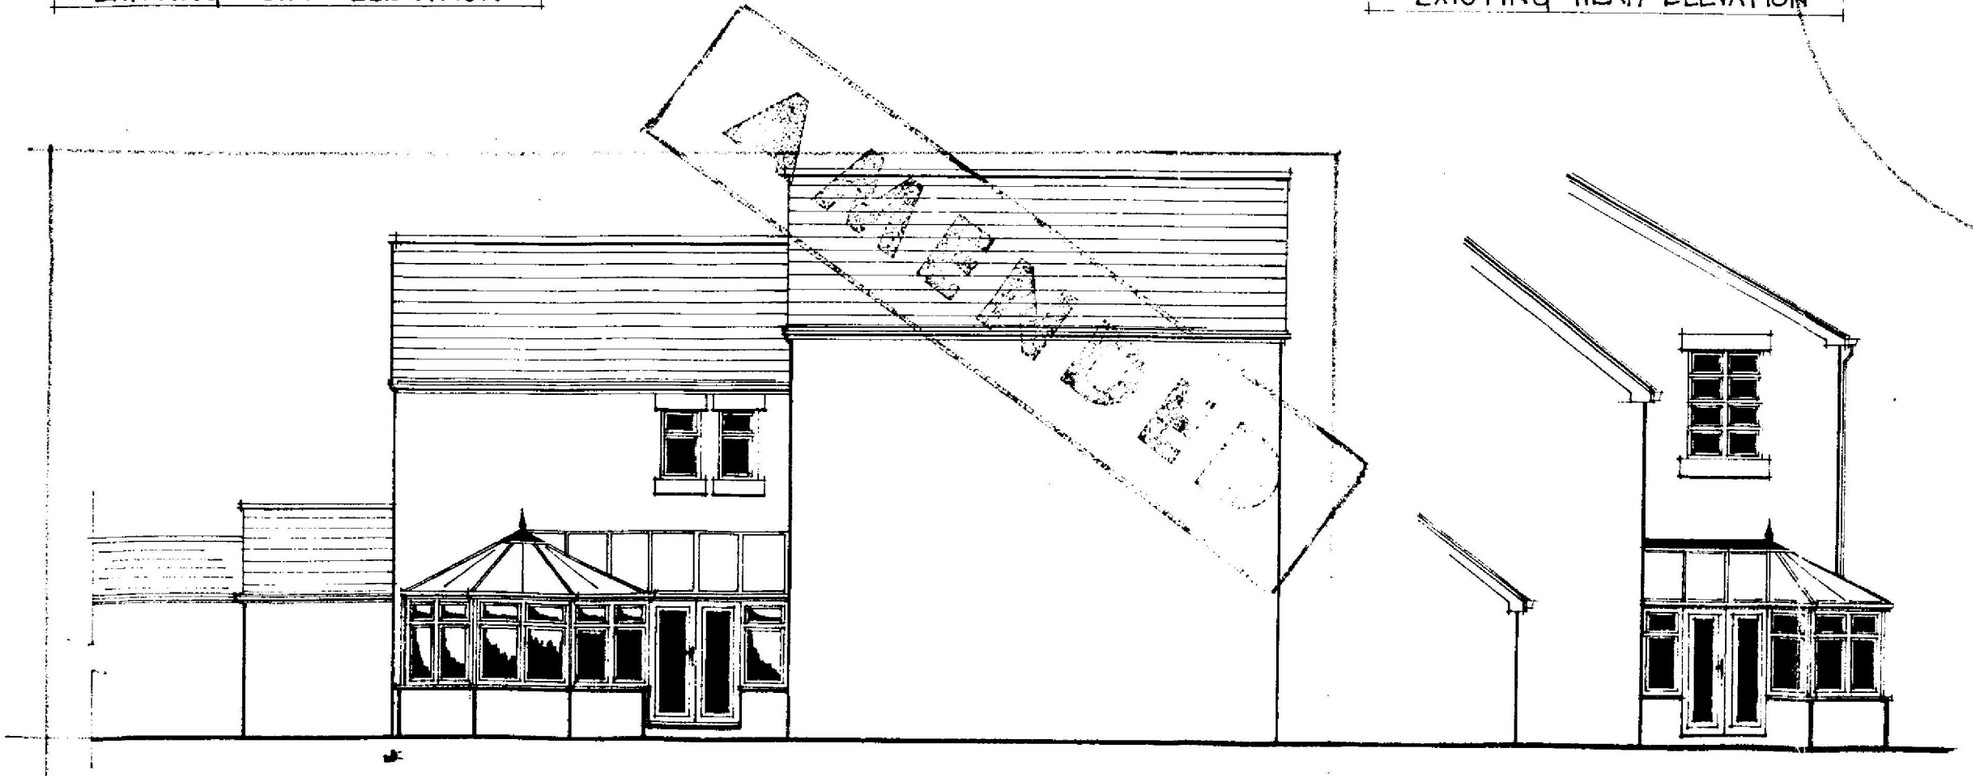

PROPOSED SIDE ELEVATION

PROPOSED REAR ELEVATION

APPLICATION No. 00/00107/FUL

DATE RECEIVED 6 MAR 2000

DATE VALIDATED 28 FEB 2000

NO. 11
WEST STREET
FOR INFO
ONLY.

PROPOSED CONSERVATORY

FEBRUARY 2000

BURNHOUSE CONSERVATORIES
BURNHOUSE
COWBURN STREET
HEYWOOD
LANCS
OL10 2AJ
01706 366655


MRS BURGESS
DERBY VILLA
11, WEST STREET. PRESCOTT
LANCS
L34 1LE.

EXISTING AND PROPOSED ELEVATIONS

DRAWN RDS

SCALE 1:100

DRG No. 1217-P1.

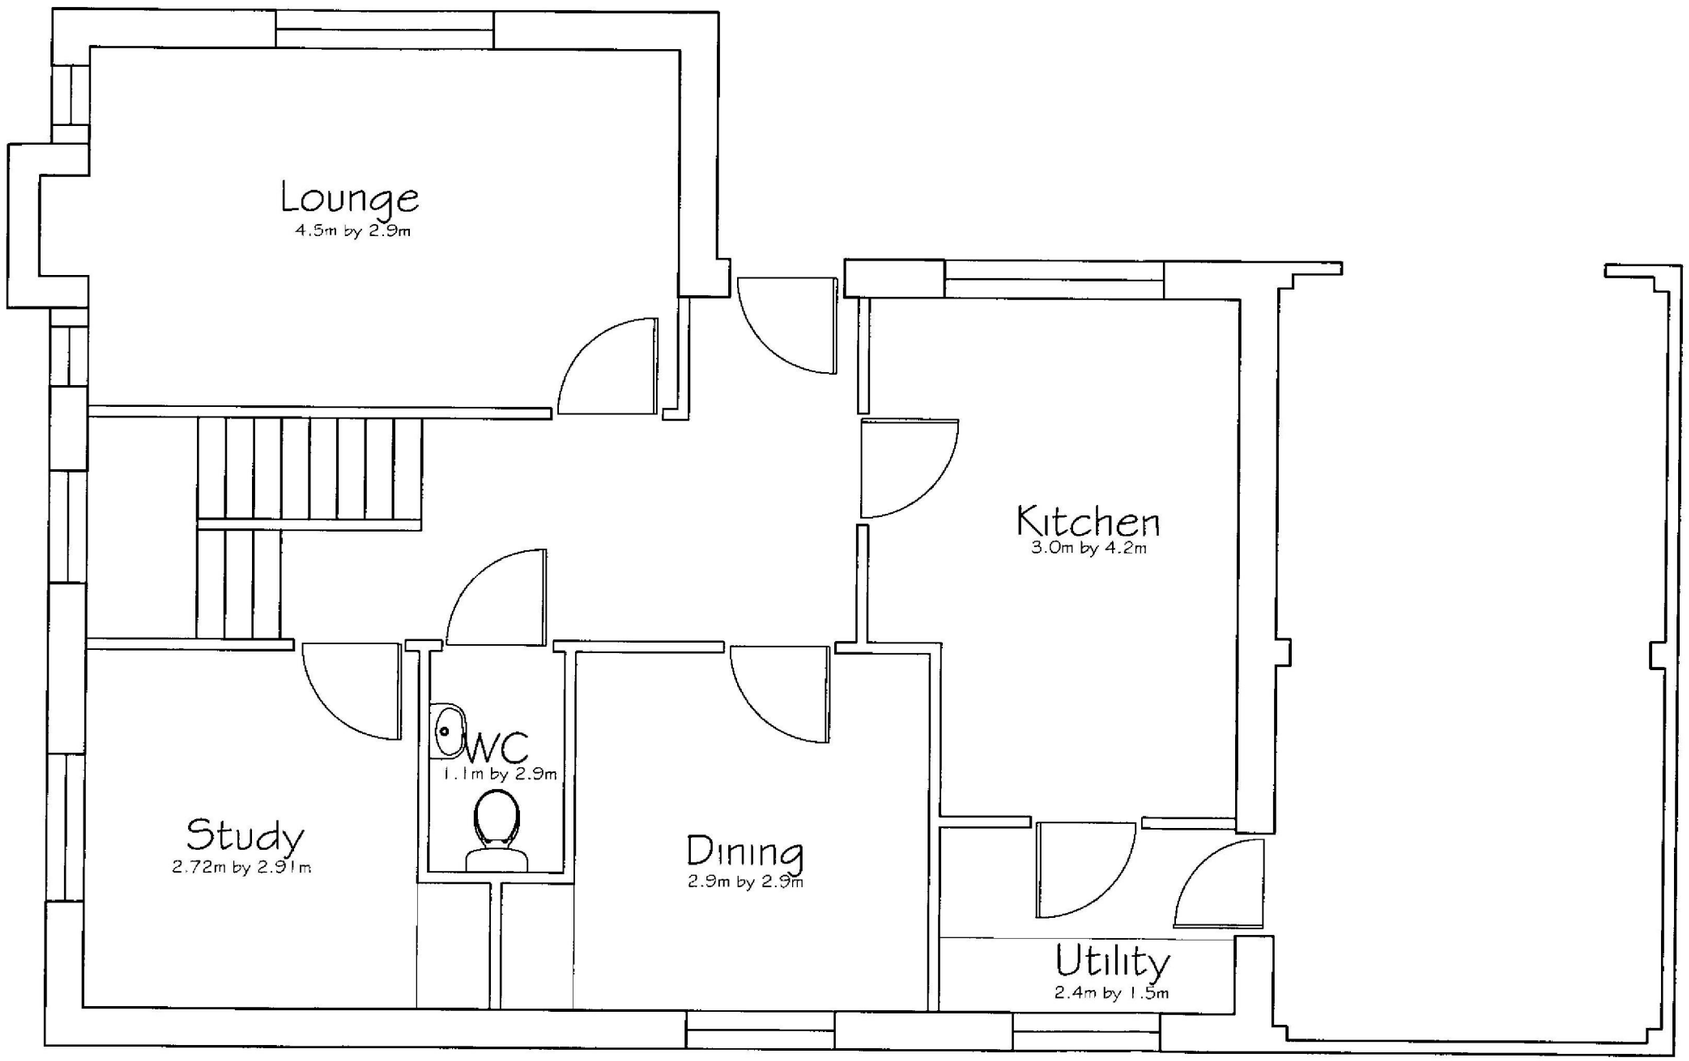

REVISIONS:

A) Re-design
B) Kitchen extended, Utility door moved over
C) Garage added. Minor internal alterations made

DESIGN: 'Diplomat'

DRAWING TITLE:	DRG NO:
Ground Floor Plan	SK01
DATE: Nov '02	**REV:** C
SCALE: 1:50	**DRAWN BY:** PJ

CLIENT: Manning / Goddard

ADDRESS:
Plot Adj., 14 Wood Green
Precot
LIVERPOOL
L34 1NX

CUSTOM HOMES REFERENCE: S45721

CUSTOM HOMES™

CUSTOM HOMES
Administration Office
South Suffolk Business Centre,
Alexandra Road, Sudbury, Suffolk. CO10 2ZX.
Tel: U.K (01787) 377388 Fax: (01787) 377622
Email: admin@customhomes.co.uk


Registered Office
P.O Box 267, Horley, Surrey, RH6 9FA, England.

DRAWING STATUS:

☑ FEASIBILTY ☐ PLANNING ☐ BUILDING REGULATIONS.

All work to be carried out to comply with
1. The latest building regulations approved documents.
2. N.H.B.C. or Custom Build.
3. T.R.A.D.A. for timber frames.
4. Custom Homes reserves the right to amend any detail or specifications as required for manufacturing.
5. Custom Homes Important Information Handbook.
6. Custom Homes Construction Manual.

Copyright:
This document and the design are the copyright of Custom Homes and are made available on the express condition that they shall not be used in connection with the erection of any building (or production of any components for such a building) unless the building is to be erected or the timber frame components supplied by Custom Homes. This drawing is not to be used or copied without written authorised consent from Custom Homes.
© Custom Homes.

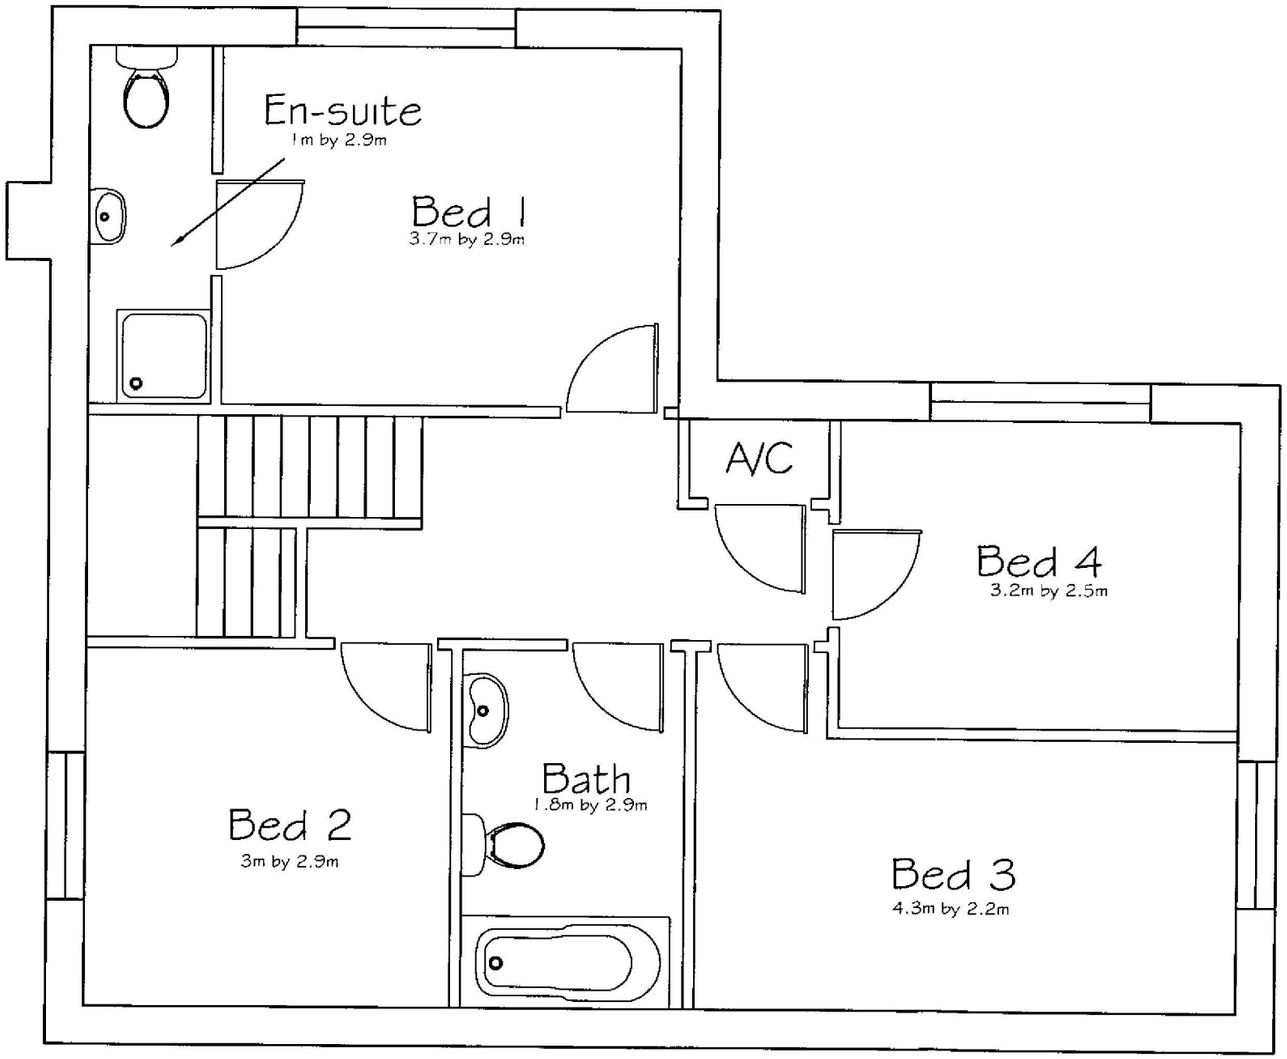

REVISIONS:
A) Re-design

DESIGN:
'Diplomat'

DRAWING TITLE:	DRG NO:
First Floor Plan	SK02
DATE: Nov '02	REV: A
SCALE: 1:50	DRAWN BY: PJ

CLIENT:
Manning / Goddard

ADDRESS:
Plot Adj., 14 Wood Green
Precot
LIVERPOOL
L34 1NX

CUSTOM HOMES REFERENCE:
S45721

CUSTOM HOMES™

CUSTOM HOMES
Administration Office
South Suffolk Business Centre,
Alexandra Road, Sudbury, Suffolk. CO10 2ZX.
Tel: U.K (01787) 377388 Fax: (01787) 377822
Email: admin@customhomes.co.uk

Registered Office
P.O Box 267, Horley, Surrey, RH6 9FA, England.

DRAWING STATUS:
☑ FEASIBILTY ☐ PLANNING ☐ BUILDING REGULATIONS.

All work to be carried out to comply with
1. The latest building regulations approved documents.
2. N.H.B.C. or Custom Build.
3. T.R.A.D.A. for timber frames.
4. Custom Homes reserves the right to amend any detail or specifications as required for manufacturing.
5. Custom Homes Important Information Handbook.
6. Custom Homes Construction Manual.

Copyright:
This document and the design are the copyright of Custom Homes and are made available on the express condition that they shall not be used in connection with the erection of any building (or production of any components for such a building) unless the building is to be erected or the timber frame components supplied by Custom Homes. This drawing is not to be used or copied without written authorised consent from Custom Homes.
© Custom Homes.

7.6m high



REVISIONS:
A) Re-design
B) Kitchen extended, Garage added
C) Minor ammendments

DESIGN:
'Diplomat'

DRAWING TITLE:	DRG NO:
Elevations	SK03
DATE: Nov '02	REV: C
SCALE: 1:50	DRAWN BY: PJ

CLIENT:
Manning / Goddard

ADDRESS:
Plot Adj., 14 Wood Green
Precot
LIVERPOOL
L34 1NX

CUSTOM HOMES REFERENCE:
S45721

CUSTOM HOMES™

CUSTOM HOMES
Administration Office
South Suffolk Business Centre,
Alexandra Road, Sudbury, Suffolk. CO10 2ZX.
Tel: U.K (01787) 377388 Fax: (01787) 377622
Email: admin@customhomes.co.uk

Registered Office
P.O Box 267, Horley, Surrey, RH6 9FA, England.


DRAWING STATUS:
☑ FEASIBILTY ☐ PLANNING ☐ BUILDING REGULATIONS.

All work to be carried out to comply with
1. The latest building regulations approved documents.
2. N.H.B.C. or Custom Build.
3. T.R.A.D.A. for timber frames.
4. Custom Homes reserves the right to amend any detail or specifications as required for manufacturing.
5. Custom Homes Important Information Handbook.
6. Custom Homes Construction Manual.

Copyright:
This document and the design are the copyright of Custom Homes and are made available on the express condition that they shall not be used in connection with the erection of any building (or production of any components for such a building) unless the building is to be erected or the timber frame components supplied by Custom Homes. This drawing is not to be used or copied without written authorised consent from Custom Homes.
© Custom Homes.

* Policy H6 - Design Standards.
* H17 minimum space
* H17 Conservation of site characteristics + surroundings.
* H6C [illegible] development
* EN25.

* Design in character with exstg house?
* too far to rear / west/rear of site possible privacy/overlooking of exstg house
* character of exstg. bldg would be compromised in this location.
* retain spaciousness around bldg no per original house

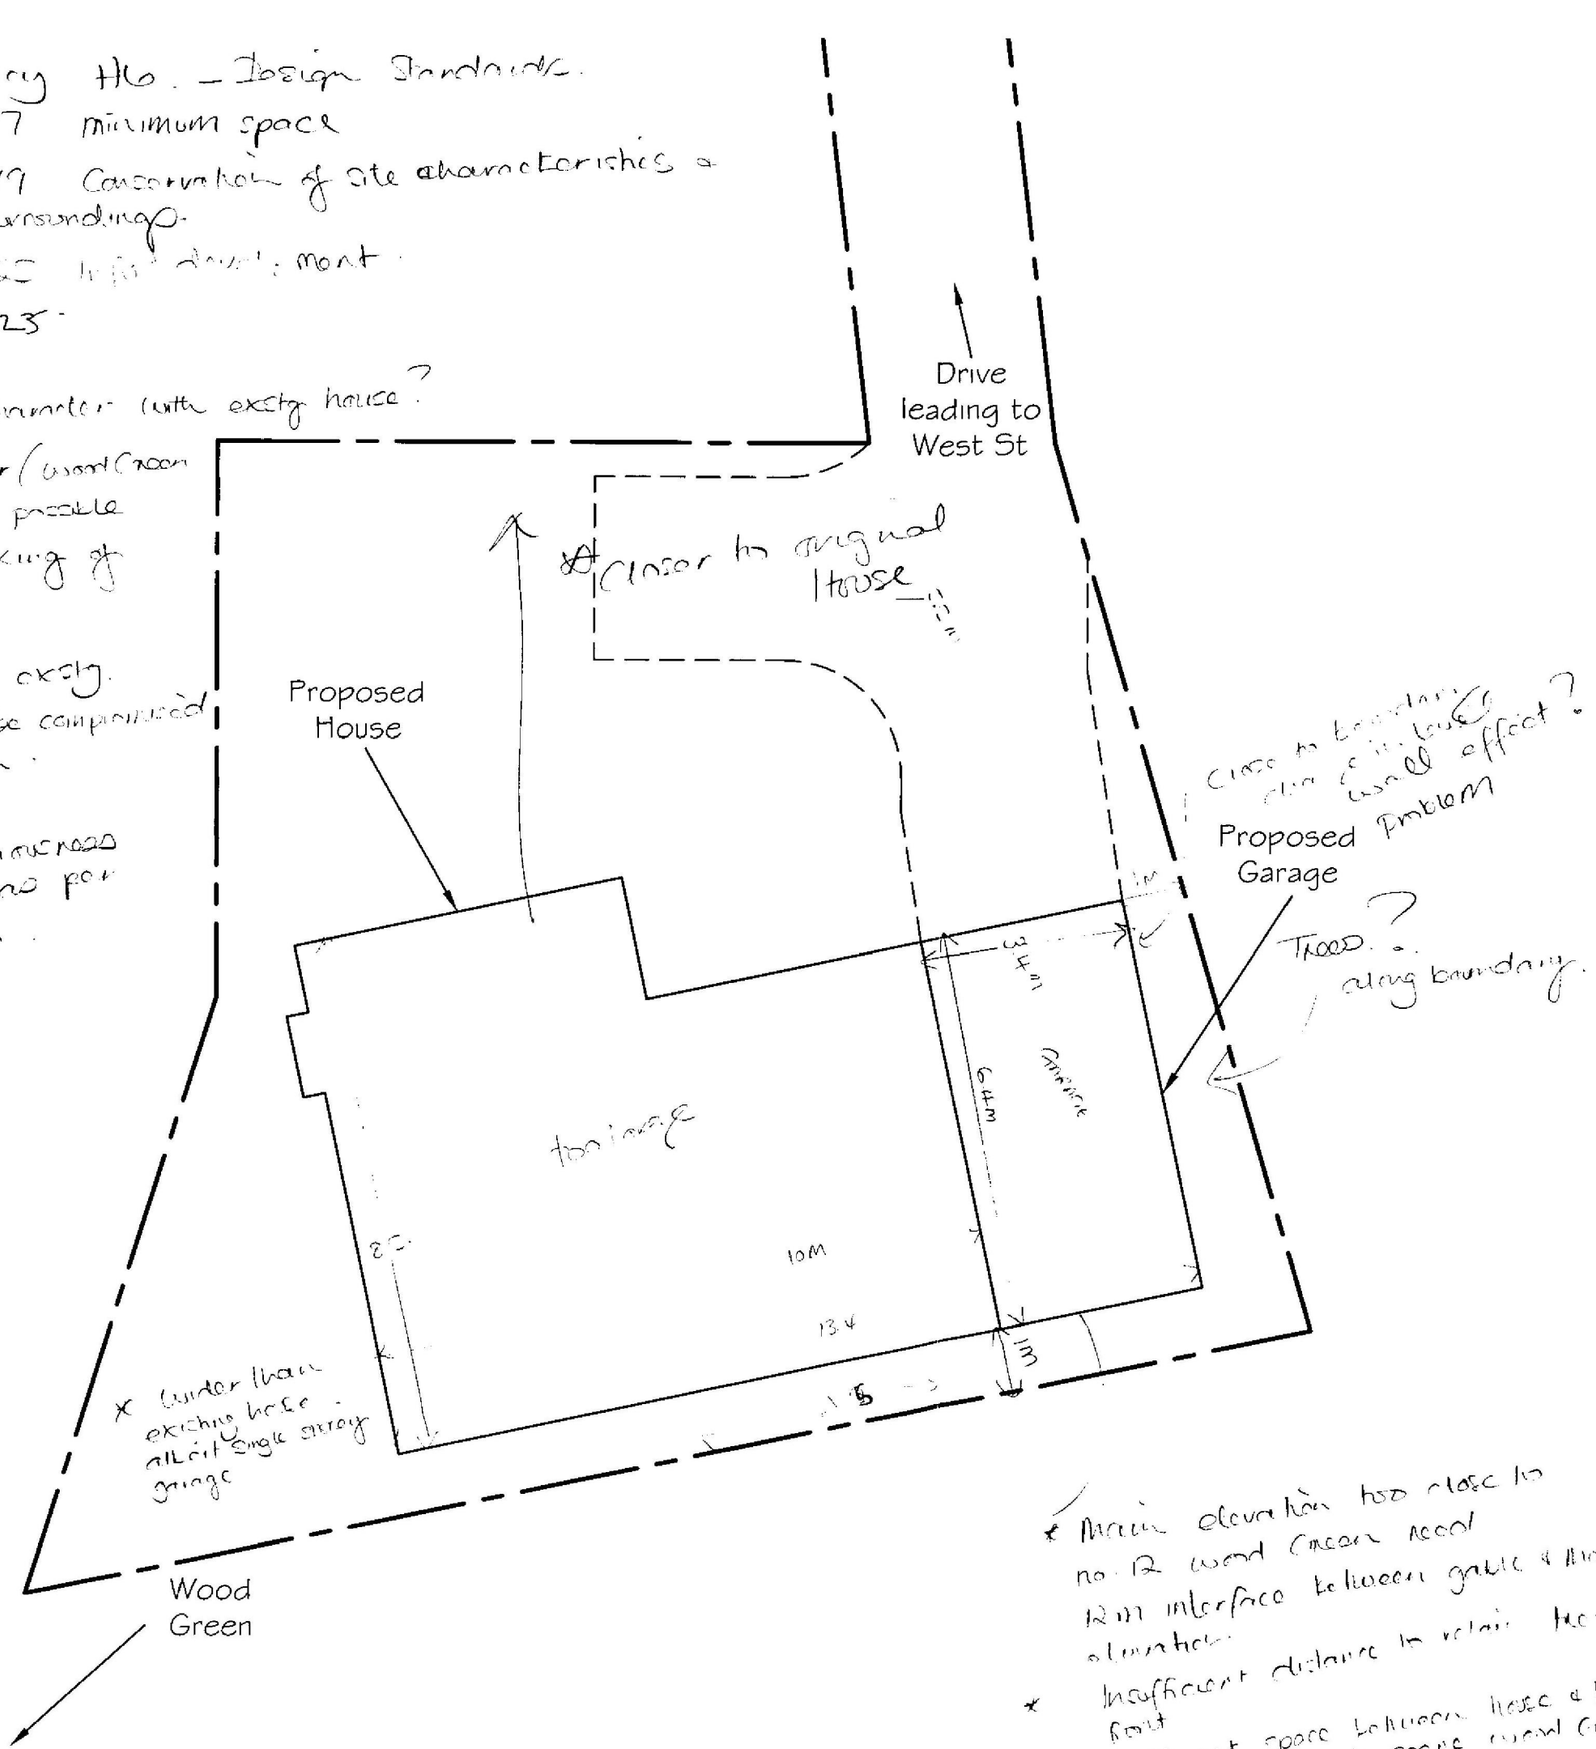

* Garden than existing house - all at single storey garage

* Main elevation too close to no. 12 Wood Green Road
12m interface between gable & main elevation
* Insufficient distance to retain tree - Root
* Insufficient space between house & Drive. effect on street scene / Wood Green
* [illegible] utility room could be windowless / G.F. no other windows in aesthetics. Blank elev @ F.F.

* Close to boundary - visual effect? Problem

REVISIONS:
A) Re-design B) Kitchen extended, drive added C) Minor ammendments

DESIGN:	
'Diplomat'	
DRAWING TITLE: Site Plan	DRG NO: SK04
DATE: Nov '02	REV: C
SCALE: 1:100	DRAWN BY: PJ
CLIENT: Manning / Goddard	
ADDRESS: Plot Adj., 14 Wood Green Precot LIVERPOOL L34 1NX	
CUSTOM HOMES REFERENCE: S45721	

CUSTOM HOMES™

CUSTOM HOMES
Administration Office
South Suffolk Business Centre,
Alexandra Road, Sudbury, Suffolk. CO10 2ZX.
Tel: U.K (01787) 377388 Fax: (01787) 377622
Email: admin@customhomes.co.uk


Registered Office
P.O Box 267, Horley, Surrey, RH6 9FA, England.

DRAWING STATUS:

☑ FEASIBILTY ☐ PLANNING ☐ BUILDING REGULATIONS.

All work to be carried out to comply with
1. The latest building regulations approved documents.
2. N.H.B.C. or Custom Build.
3. T.R.A.D.A. for timber frames.
4. Custom Homes reserves the right to amend any detail or specifications as required for manufacturing.
5. Custom Homes Important Information Handbook.
6. Custom Homes Construction Manual.

Copyright:
This document and the design are the copyright of Custom Homes and are made available on the express condition that they shall not be used in connection with the erection of any building (or production of any components for such a building) unless the building is to be erected or the timber frame components supplied by Custom Homes. This drawing is not to be used or copied without written authorised consent from Custom Homes.
© Custom Homes.

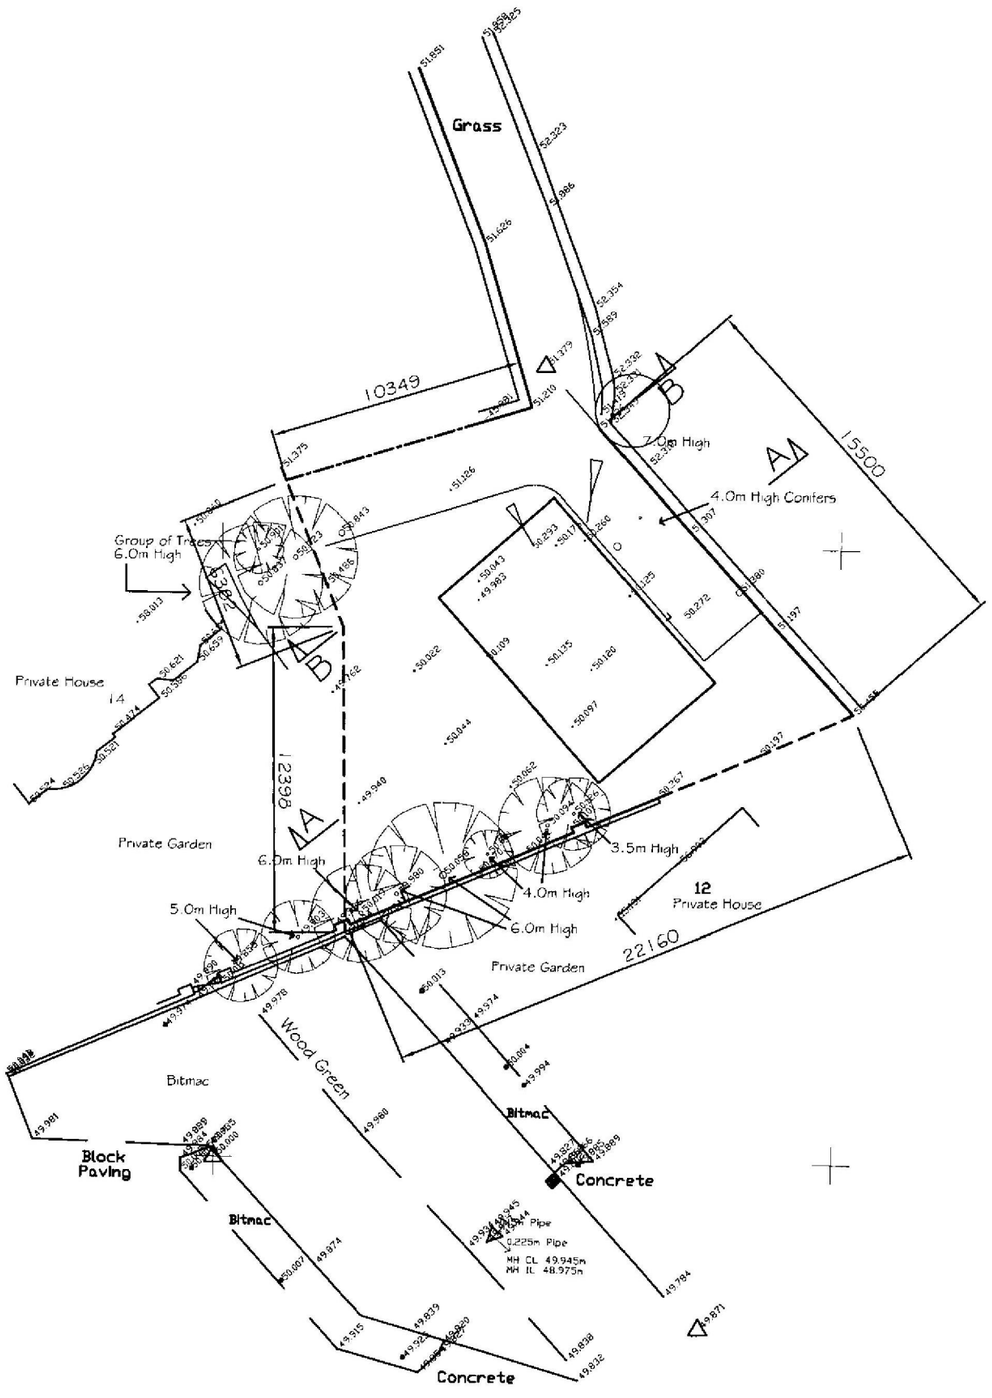

REVISIONS:

DESIGN:
'PRESCOT' - SCHEME 2

DRAWING TITLE:	DRG NO:
PROP. SITE PLAN.	1SK05
DATE: APRIL '03	REV:
SCALE: 1:250	DRAWN BY: PJ

CLIENT:
MANNING / GODDARD

ADDRESS:
PLOT ADJ.,
14 WOOD GREEN
PRESCOT, LIVERPOOL
L34 1NX

CUSTOM HOMES REFERENCE:
S45721

CUSTOM HOMES™


CUSTOM HOMES
Administration Office
South Suffolk Business Centre,
Alexandra Road, Sudbury, Suffolk. CO10 2ZX.
Tel: U.K (01787) 377388 Fax: (01787) 377622
Email: admin@customhomes.co.uk

Registered Office
P.O Box 267, Horley, Surrey, RH6 9FA, England.

DRAWING STATUS:
☑ FEASIBILTY ☐ PLANNING ☐ BUILDING REGULATIONS.

All work to be carried out to comply with
1. The latest building regulations approved documents.
2. N.H.B.C. or Custom Build.
3. T.R.A.D.A. for timber frames.
4. Custom Homes reserves the right to amend any detail or specifications as required for manufacturing.
5. Custom Homes Important Information Handbook.
6. Custom Homes Construction Manual.

Copyright:
This document and the design are the copyright of Custom Homes and are made available on the express condition that they shall not be used in connection with the erection of any building (or production of any components for such a building) unless the building is to be erected or the timber frame components supplied by Custom Homes. This drawing is not to be used or copied without written authorised consent from Custom Homes.
© Custom Homes.

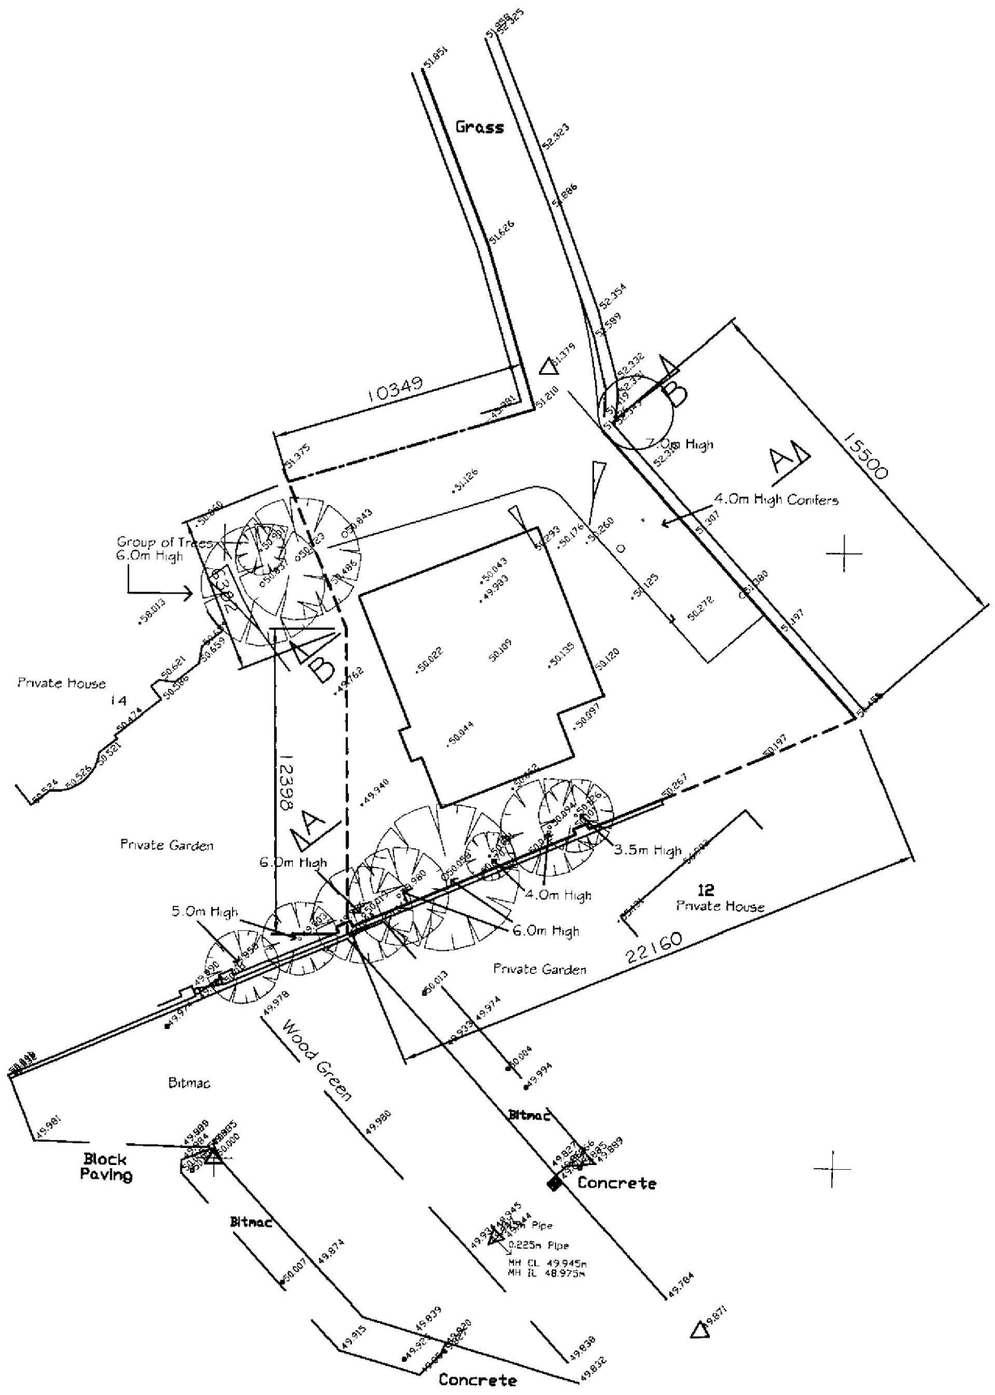

REVISIONS:

DESIGN:
'LUDLOW' - SCHEME 1

DRAWING TITLE:	DRG NO:
PROP. SITE PLAN.	1SK05
DATE: APRIL '03	REV:
SCALE: 1:250	DRAWN BY: PJ

CLIENT:
MANNING / GODDARD

ADDRESS:
PLOT ADJ.,
14 WOOD GREEN
PRESCOT, LIVERPOOL
L34 1NX

CUSTOM HOMES REFERENCE:
S45721

CUSTOM HOMES™

CUSTOM HOMES
Administration Office
South Suffolk Business Centre,
Alexandra Road, Sudbury, Suffolk. CO10 2ZX.
Tel: U.K (01787) 377388 Fax: (01787) 377622
Email: admin@customhomes.co.uk

Registered Office
P.O Box 257, Horley, Surrey, RH6 9FA, England.

DRAWING STATUS:
☑ FEASIBILTY ☐ PLANNING ☐ BUILDING REGULATIONS.

All work to be carried out to comply with
1. The latest building regulations approved documents.
2. N.H.B.C. or Custom Build.
3. T.R.A.D.A. for timber frames.
4. Custom Homes reserves the right to amend any detail or specifications as required for manufacturing.
5. Custom Homes Important Information Handbook.
6. Custom Homes Construction Manual.

Copyright:
This document and the design are the copyright of Custom Homes and are made available on the express condition that they shall not be used in connection with the erection of any building (or production of any components for such a building) unless the building is to be erected or the timber frame components supplied by Custom Homes. This drawing is not to be used or copied without written authorised consent from Custom Homes.
© Custom Homes.



REVISIONS:

DESIGN:
'PRESCOT' - SCHEME 2

DRAWING TITLE:	DRG NO:
ELEVATION	2SK04
DATE: APRIL '03	REV:
SCALE: 1:100	DRAWN BY: PJ

CLIENT:
MANNING / GODDARD

ADDRESS:
PLOT ADJ.,
14 WOOD GREEN
PRESCOT, LIVERPOOL
L34 1NX

CUSTOM HOMES REFERENCE:
S45721

CUSTOM HOMES™


CUSTOM HOMES
Administration Office
South Suffolk Business Centre,
Alexandra Road, Sudbury, Suffolk. CO10 2ZX.
Tel: U.K (01787) 377388 Fax: (01787) 377622
Email: admin@customhomes.co.uk

Registered Office
P.O Box 267, Horley, Surrey, RH6 9FA, England.

DRAWING STATUS:
☑ FEASIBILTY ☐ PLANNING ☐ BUILDING REGULATIONS.

All work to be carried out to comply with
1. The latest building regulations approved documents.
2. N.H.B.C. or Custom Build.
3. T.R.A.D.A. for timber frames.
4. Custom Homes reserves the right to amend any detail or specifications as required for manufacturing.
5. Custom Homes Important Information Handbook.
6. Custom Homes Construction Manual.

Copyright:
This document and the design are the copyright of Custom Homes and are made available on the express condition that they shall not be used in connection with the erection of any building (or production of any components for such a building) unless the building is to be erected or the timber frame components supplied by Custom Homes. This drawing is not to be used or copied without written authorised consent from Custom Homes.
© Custom Homes.

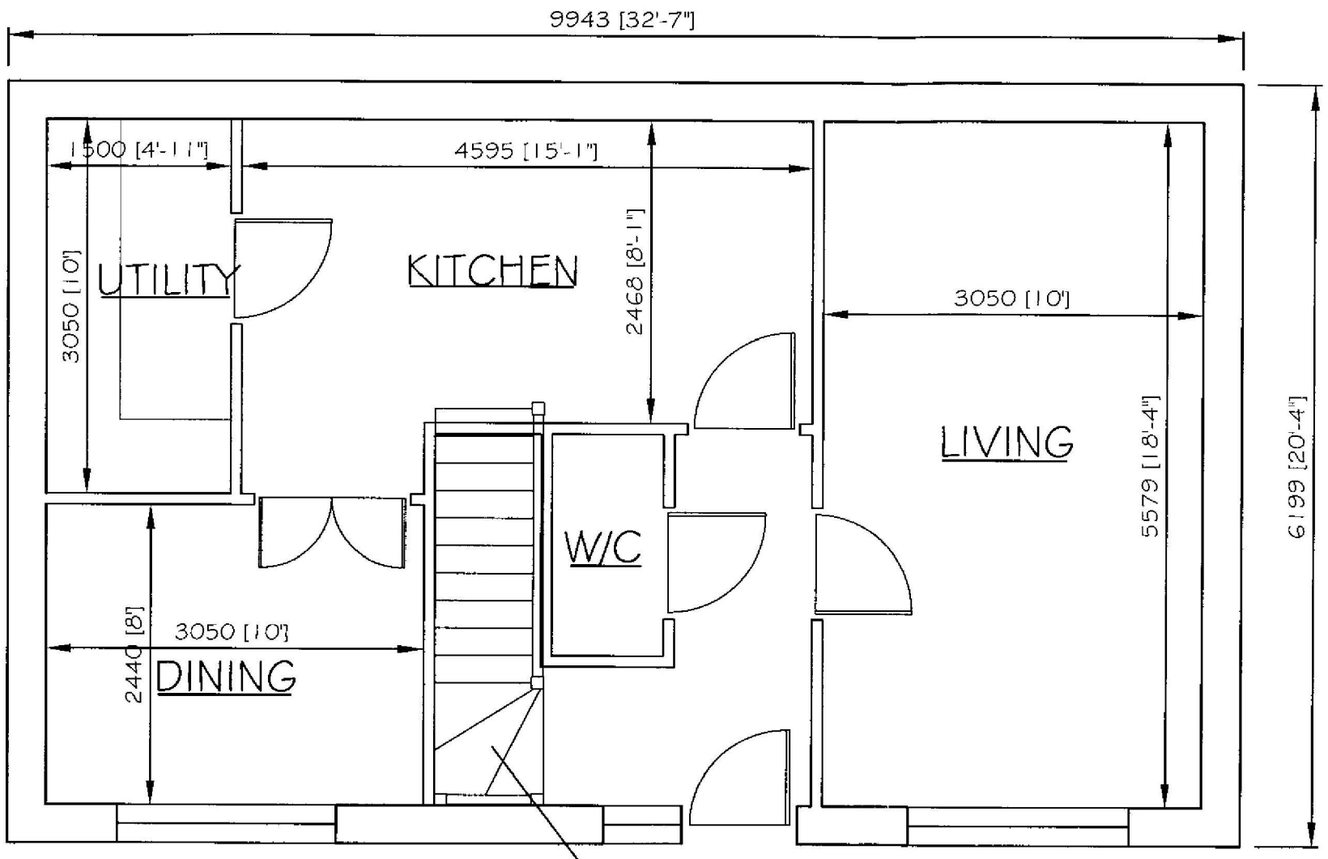

STAIRCASE DESIGNED BY PEAR STAIRS. FOR DETAILS CONTACT CLIVE ON 01938 553311

REVISIONS:

DESIGN:
'PRESCOT' - SCHEME 2

DRAWING TITLE:	DRG NO:
GROUND FLOOR PLAN.	2SK01
DATE: APRIL '03	REV:
SCALE: 1:50	DRAWN BY: PJ

CLIENT:
MANNING / GODDARD

ADDRESS:
PLOT ADJ.,
14 WOOD GREEN
PRESCOT, LIVERPOOL
L34 1NX

CUSTOM HOMES REFERENCE:
S45721

CUSTOM HOMES™


CUSTOM HOMES
Administration Office
South Suffolk Business Centre,
Alexandra Road, Sudbury, Suffolk. CO10 2ZX.
Tel: U.K (01787) 377388 Fax: (01787) 377622
Email: admin@customhomes.co.uk

Registered Office
P.O Box 267, Horley, Surrey, RH6 9FA, England.

DRAWING STATUS:
☑ FEASIBILTY ☐ PLANNING ☐ BUILDING REGULATIONS.

All work to be carried out to comply with
1. The latest building regulations approved documents.
2. N.H.B.C. or Custom Build.
3. T.R.A.D.A. for timber frames.
4. Custom Homes reserves the right to amend any detail or specifications as required for manufacturing.
5. Custom Homes Important Information Handbook.
6. Custom Homes Construction Manual.

Copyright:
This document and the design are the copyright of Custom Homes and are made available on the express condition that they shall not be used in connection with the erection of any building (or production of any components for such a building) unless the building is to be erected or the timber frame components supplied by Custom Homes. This drawing is not to be used or copied without written authorised consent from Custom Homes.
© Custom Homes.

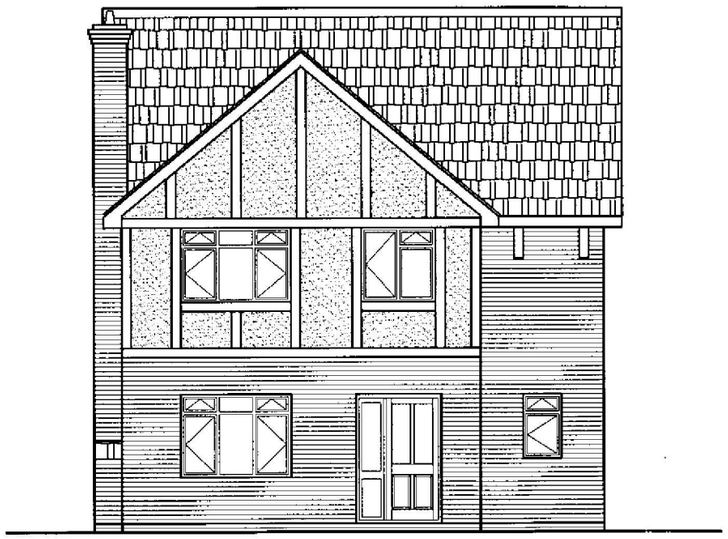

REVISIONS:

DESIGN:
'LUDLOW' - SCHEME 1

DRAWING TITLE:	DRG NO:
ELEVATION	1SK04
DATE: APRIL '03	REV:
SCALE: 1:100	DRAWN BY: PJ

CLIENT:
MANNING / GODDARD

ADDRESS:
PLOT ADJ.,
14 WOOD GREEN
PRESCOT, LIVERPOOL
L34 1NX

CUSTOM HOMES REFERENCE:
S45721

CUSTOM HOMES™


CUSTOM HOMES
Administration Office
South Suffolk Business Centre,
Alexandra Road, Sudbury, Suffolk. CO10 2ZX.
Tel: U.K (01787) 377388 Fax: (01787) 377622
Email: admin@customhomes.co.uk

Registered Office
P.O Box 267, Horley, Surrey, RH6 9FA, England.

DRAWING STATUS:
☑ FEASIBILTY ☐ PLANNING ☐ BUILDING REGULATIONS.

All work to be carried out to comply with
1. The latest building regulations approved documents.
2. N.H.B.C. or Custom Build.
3. T.R.A.D.A. for timber frames.
4. Custom Homes reserves the right to amend any detail or specifications as required for manufacturing.
5. Custom Homes Important Information Handbook.
6. Custom Homes Construction Manual.

Copyright:
This document and the design are the copyright of Custom Homes and are made available on the express condition that they shall not be used in connection with the erection of any building (or production of any components for such a building) unless the building is to be erected or the timber frame components supplied by Custom Homes. This drawing is not to be used or copied without written authorised consent from Custom Homes.
© Custom Homes.

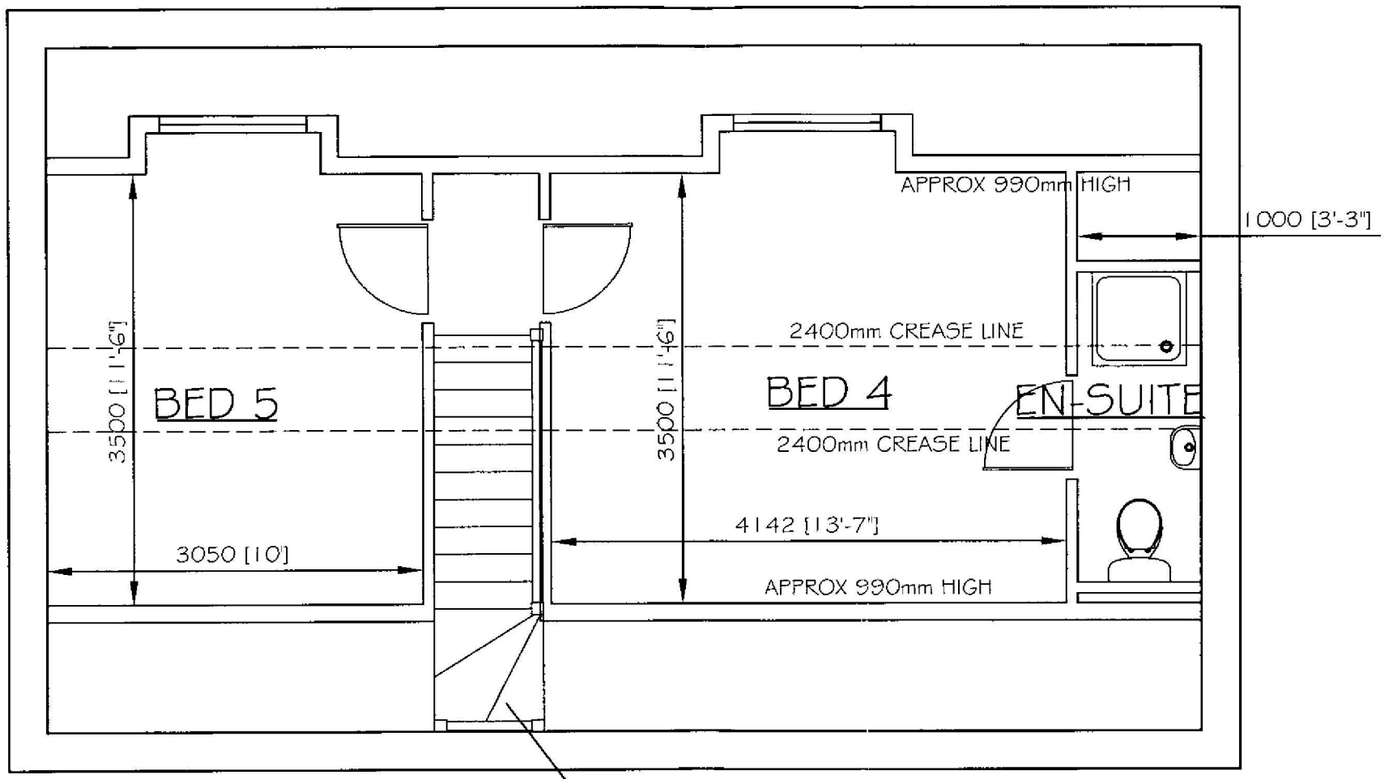

STAIRCASE DESIGNED BY PEAR STAIRS. FOR DETAILS CONTACT CLIVE ON 01938 553311

REVISIONS:

DESIGN:
'PRESCOT' - SCHEME 2

DRAWING TITLE:	DRG NO:
SECOND FLOOR PLAN.	2SK03
DATE: APRIL '03	REV:
SCALE: 1:50	DRAWN BY: PJ

CLIENT:
MANNING / GODDARD

ADDRESS:
PLOT ADJ.,
14 WOOD GREEN
PRESCOT, LIVERPOOL
L34 1NX

CUSTOM HOMES REFERENCE:
S45721

CUSTOM HOMES™


CUSTOM HOMES
Administration Office
South Suffolk Business Centre,
Alexandra Road, Sudbury, Suffolk. CO10 2ZX.
Tel: U.K (01787) 377388 Fax: (01787) 377622
Email: admin@customhomes.co.uk

Registered Office
P.O Box 257, Horley, Surrey, RH6 9FA, England.

DRAWING STATUS:
☑ FEASIBILTY ☐ PLANNING ☐ BUILDING REGULATIONS.

All work to be carried out to comply with
1. The latest building regulations approved documents.
2. N.H.B.C. or Custom Build.
3. T.R.A.D.A. for timber frames.
4. Custom Homes reserves the right to amend any detail or specifications as required for manufacturing.
5. Custom Homes Important Information Handbook.
6. Custom Homes Construction Manual.

Copyright:
This document and the design are the copyright of Custom Homes and are made available on the express condition that they shall not be used in connection with the erection of any building (or production of any components for such a building) unless the building is to be erected or the timber frame components supplied by Custom Homes. This drawing is not to be used or copied without written authorised consent from Custom Homes.
© Custom Homes.

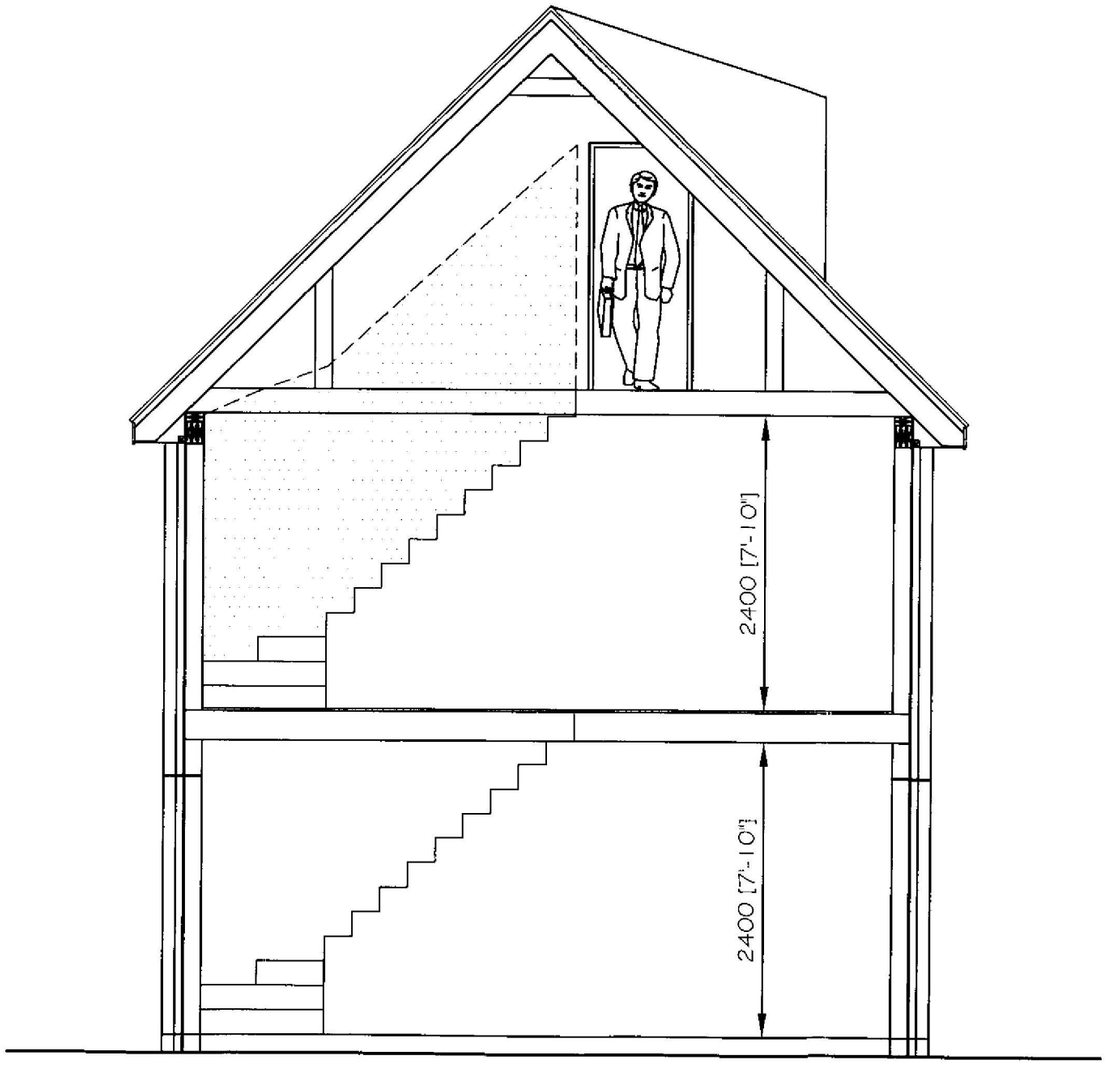

SECTION

REVISIONS:

DESIGN:
'PRESCOT' - SCHEME 2

DRAWING TITLE:	DRG NO:
SECTIONS	2SK08
DATE: APRIL '03	REV:
SCALE: 1:50	DRAWN BY: PJ

CLIENT:
MANNING / GODDARD

ADDRESS:
PLOT ADJ.,
14 WOOD GREEN
PRESCOT, LIVERPOOL
L34 1NX

CUSTOM HOMES REFERENCE:
S45721

CUSTOM HOMES™


CUSTOM HOMES
Administration Office
South Suffolk Business Centre,
Alexandra Road, Sudbury, Suffolk. CO10 2ZX.
Tel: U.K (01787) 377388 Fax: (01787) 377622
Email: admin@customhomes.co.uk

Registered Office
P.O Box 267, Horley, Surrey, RH6 9FA, England.

DRAWING STATUS:
☑ FEASIBILTY ☐ PLANNING ☐ BUILDING REGULATIONS.

All work to be carried out to comply with
1. The latest building regulations approved documents.
2. N.H.B.C. or Custom Build.
3. T.R.A.D.A. for timber frames.
4. Custom Homes reserves the right to amend any detail or specifications as required for manufacturing.
5. Custom Homes Important Information Handbook.
6. Custom Homes Construction Manual.

Copyright:
This document and the design are the copyright of Custom Homes and are made available on the express condition that they shall not be used in connection with the erection of any building (or production of any components for such a building) unless the building is to be erected or the timber frame components supplied by Custom Homes. This drawing is not to be used or copied without written authorised consent from Custom Homes.
© Custom Homes.

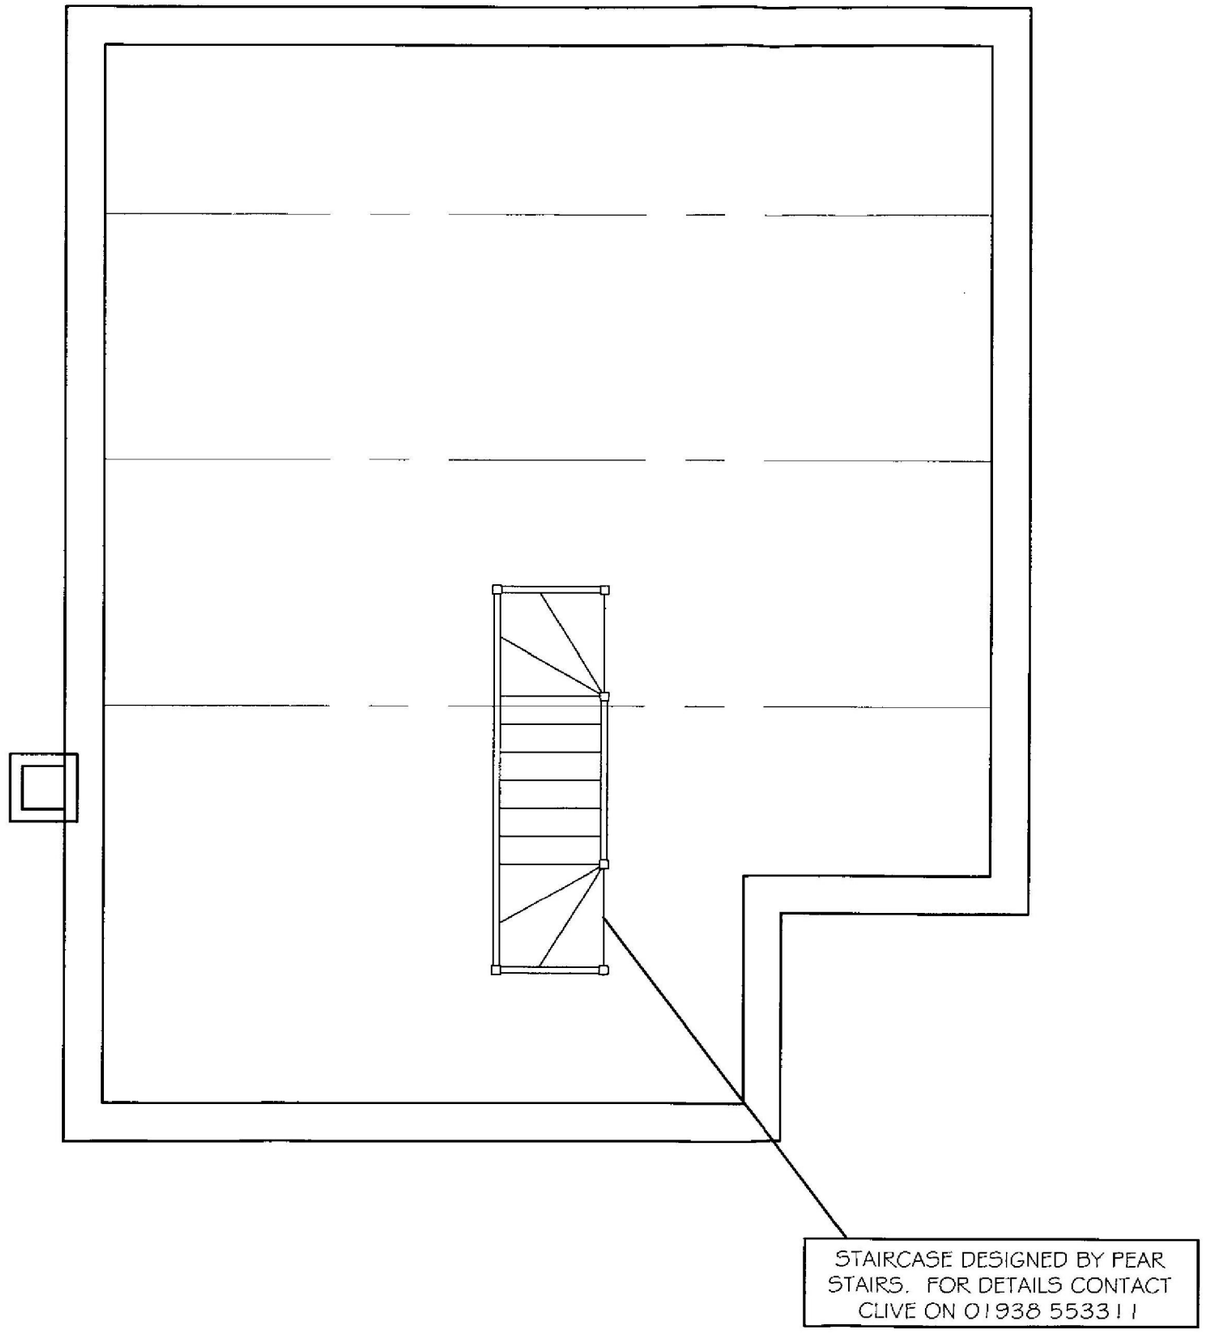

REVISIONS:

DESIGN:
'LUDLOW' - SCHEME 1

DRAWING TITLE:
SECOND FLOOR PLAN.

DRG NO:
1SK03

DATE:
MAR '03

REV:

SCALE:
1:50

DRAWN BY:
PJ

CLIENT:
MANNING / GODDARD

ADDRESS:
PLOT ADJ.,
14 WOOD GREEN
PRESCOT, LIVERPOOL
L34 1NX

CUSTOM HOMES REFERENCE:
S45721

CUSTOM HOMES™

CUSTOM HOMES
Administration Office
South Suffolk Business Centre,
Alexandra Road, Sudbury, Suffolk. CO10 2ZX.
Tel: U.K (01787) 377388 Fax: (01787) 377622
Email: admin@customhomes.co.uk


Registered Office
P.O Box 267, Horley, Surrey, RH6 9FA, England.

DRAWING STATUS:

☑ FEASIBILTY ☐ PLANNING ☐ BUILDING REGULATIONS.

All work to be carried out to comply with
1. The latest building regulations approved documents.
2. N.H.B.C. or Custom Build.
3. T.R.A.D.A. for timber frames.
4. Custom Homes reserves the right to amend any detail or specifications as required for manufacturing.
5. Custom Homes Important Information Handbook.
6. Custom Homes Construction Manual.

Copyright:
This document and the design are the copyright of Custom Homes and are made available on the express condition that they shall not be used in connection with the erection of any building (or production of any components for such a building) unless the building is to be erected or the timber frame components supplied by Custom Homes. This drawing is not to be used or copied without written authorised consent from Custom Homes.
© Custom Homes.

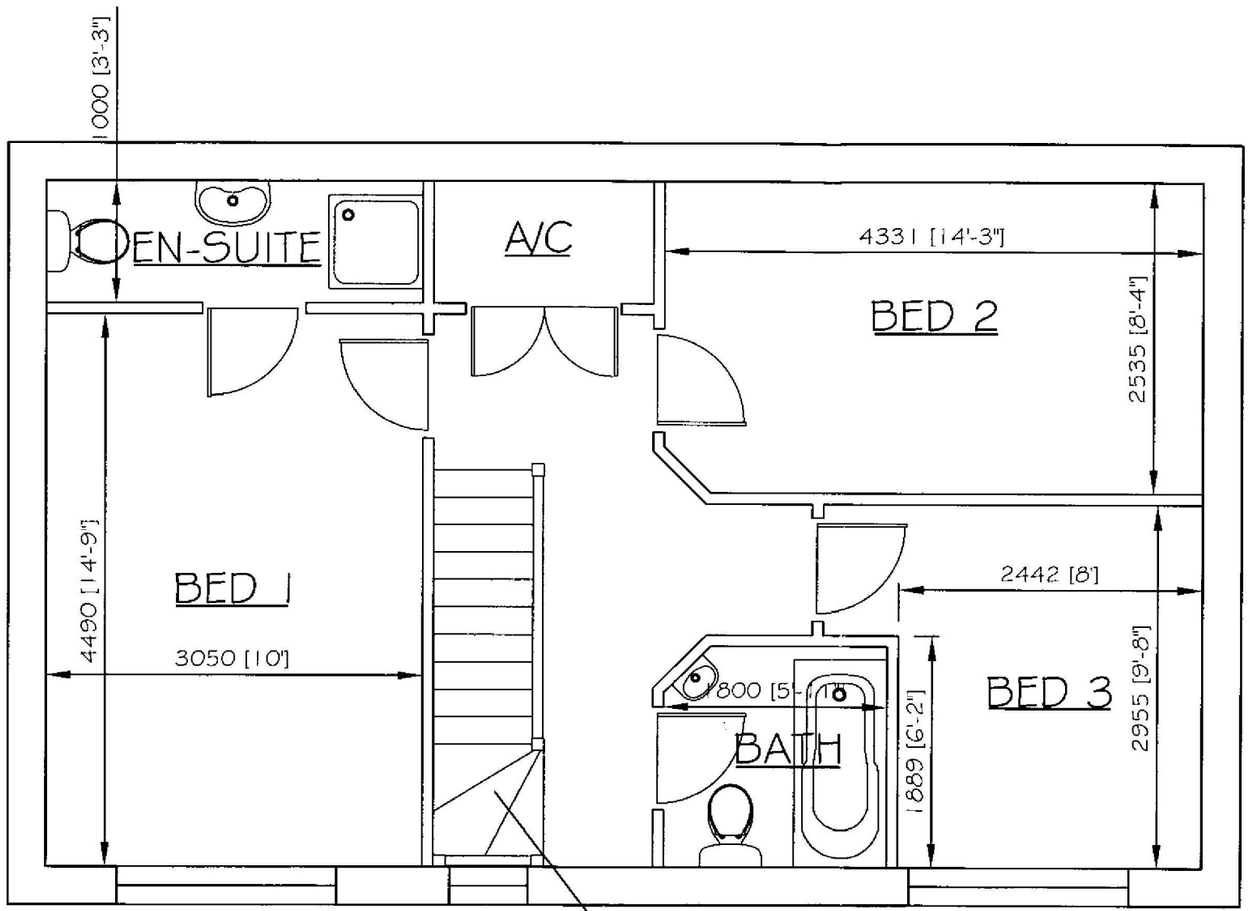

STAIRCASE DESIGNED BY PEAR STAIRS. FOR DETAILS CONTACT CLIVE ON 01938 553311

REVISIONS:

DESIGN:
'PRESCOT' - SCHEME 2

DRAWING TITLE:	DRG NO:
FIRST FLOOR PLAN.	2SK02
DATE: APRIL '03	REV:
SCALE: 1:50	DRAWN BY: PJ

CLIENT:
MANNING / GODDARD

ADDRESS:
PLOT ADJ.,
14 WOOD GREEN
PRESCOT, LIVERPOOL
L34 1NX

CUSTOM HOMES REFERENCE:
S45721

CUSTOM HOMES™


CUSTOM HOMES
Administration Office
South Suffolk Business Centre,
Alexandra Road, Sudbury, Suffolk. CO10 2ZX.
Tel: U.K (01787) 377388 Fax: (01787) 377622
Email: admin@customhomes.co.uk

Registered Office
P.O Box 267, Horley, Surrey, RH6 9FA, England.

DRAWING STATUS:
☑ FEASIBILTY ☐ PLANNING ☐ BUILDING REGULATIONS.

All work to be carried out to comply with
1. The latest building regulations approved documents.
2. N.H.B.C. or Custom Build.
3. T.R.A.D.A. for timber frames.
4. Custom Homes reserves the right to amend any detail or specifications as required for manufacturing.
5. Custom Homes Important Information Handbook.
6. Custom Homes Construction Manual.

Copyright:
This document and the design are the copyright of Custom Homes and are made available on the express condition that they shall not be used in connection with the erection of any building (or production of any components for such a building) unless the building is to be erected or the timber frame components supplied by Custom Homes. This drawing is not to be used or copied without written authorised consent from Custom Homes.
© Custom Homes.

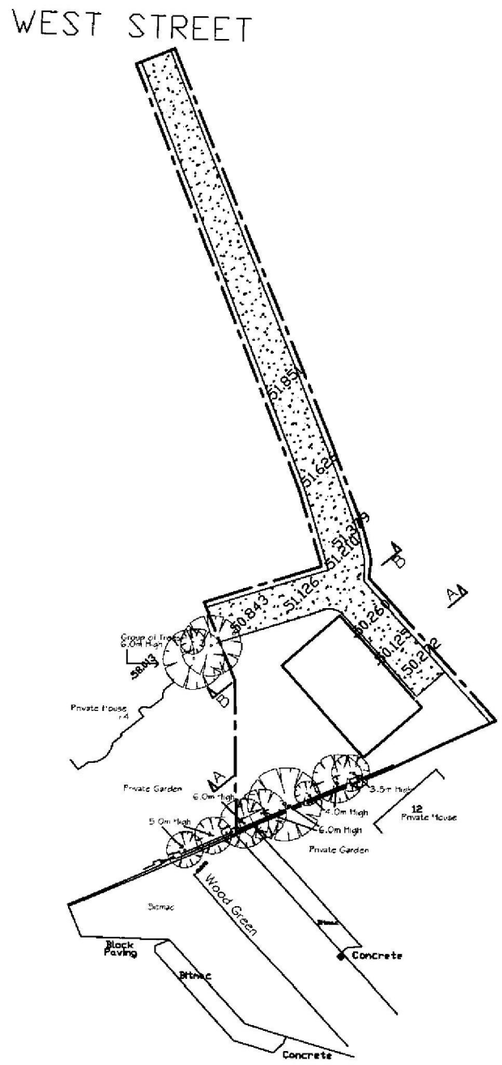

REVISIONS:
A) MINOR AMMENDS

DESIGN:
'PRESCOT' - SCHEME 2

DRAWING TITLE:	DRG NO:
PROP. SITE PLAN.	2SK05
DATE: MAY '03	REV: A
SCALE: 1:500	DRAWN BY: PJ

CLIENT:
MANNING / GODDARD

ADDRESS:
PLOT ADJ.,
14 WOOD GREEN
PRESCOT, LIVERPOOL
L34 1NX

CUSTOM HOMES REFERENCE:
S45721

CUSTOM HOMES™


CUSTOM HOMES
Administration Office
South Suffolk Business Centre,
Alexandra Road, Sudbury, Suffolk. CO10 2ZX.
Tel: U.K (01787) 377388 Fax: (01787) 377622
Email: admin@customhomes.co.uk

Registered Office
P.O Box 267, Horley, Surrey, RH6 9FA, England.

DRAWING STATUS:
☑ FEASIBILTY ☐ PLANNING ☐ BUILDING REGULATIONS.

All work to be carried out to comply with
1. The latest building regulations approved documents.
2. N.H.B.C. or Custom Build.
3. T.R.A.D.A. for timber frames.
4. Custom Homes reserves the right to amend any detail or specifications as required for manufacturing.
5. Custom Homes Important Information Handbook.
6. Custom Homes Construction Manual.

Copyright:
This document and the design are the copyright of Custom Homes and are made available on the express condition that they shall not be used in connection with the erection of any building (or production of any components for such a building) unless the building is to be erected or the timber frame components supplied by Custom Homes. This drawing is not to be used or copied without written authorised consent from Custom Homes.
© Custom Homes.

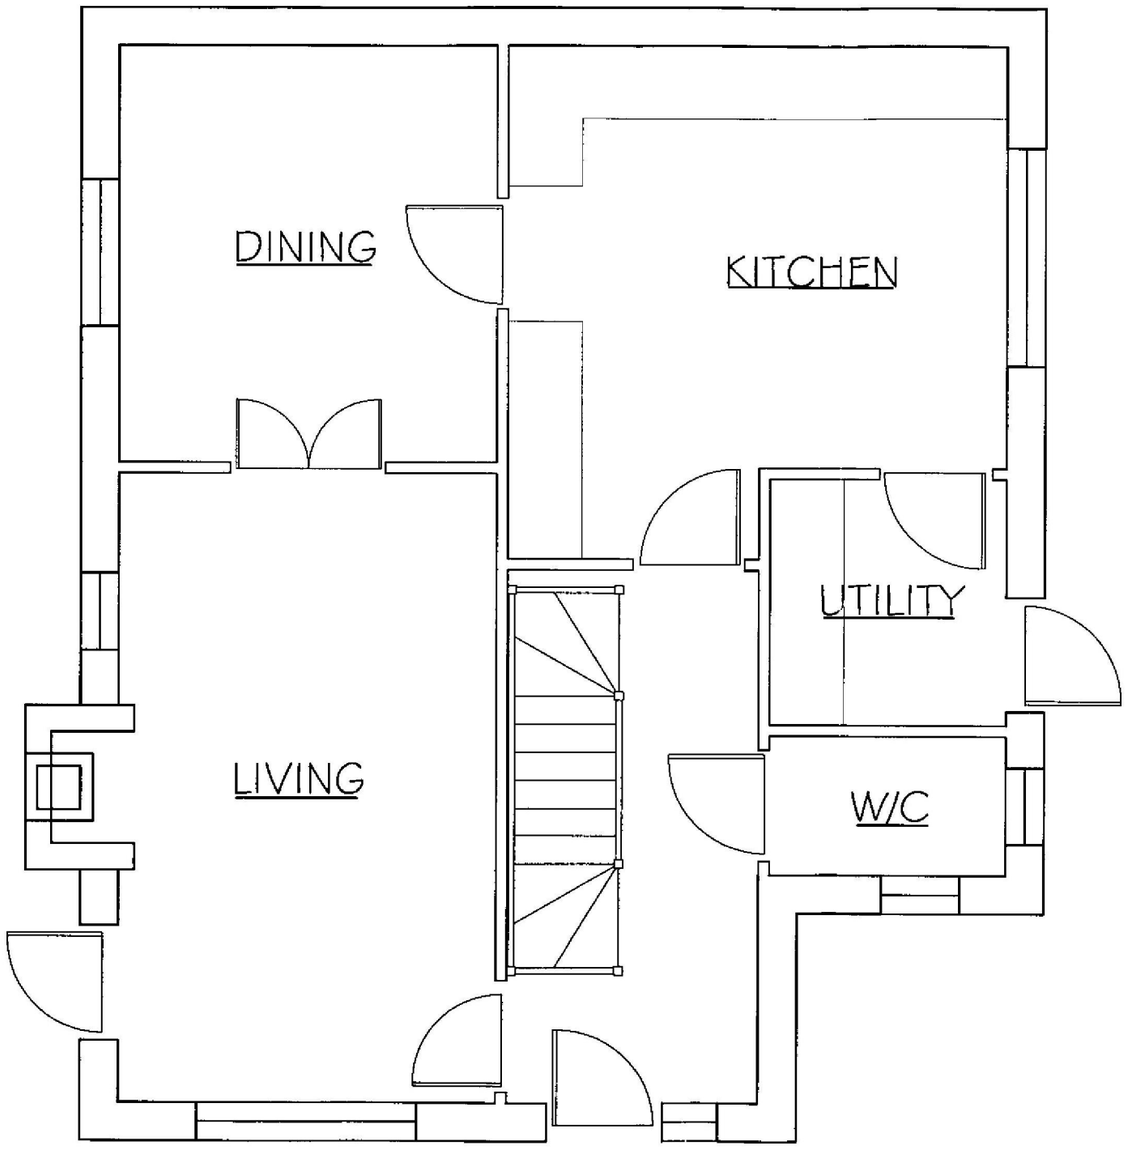

REVISIONS:

DESIGN:
'LUDLOW' - SCHEME 1

DRAWING TITLE:	DRG NO:
GROUND FLOOR PLAN.	1SK01
DATE: APRIL '03	REV:
SCALE: 1:50	DRAWN BY: PJ

CLIENT:
MANNING / GODDARD

ADDRESS:
PLOT ADJ.,
14 WOOD GREEN
PRESCOT, LIVERPOOL
L34 1NX

CUSTOM HOMES REFERENCE:
S45721

CUSTOM HOMES™


CUSTOM HOMES
Administration Office
South Suffolk Business Centre,
Alexandra Road, Sudbury, Suffolk. CO10 2ZX.
Tel: U.K (01787) 377388 Fax: (01787) 377622
Email: admin@customhomes.co.uk

Registered Office
P.O Box 267, Horley, Surrey, RH6 9FA, England.

DRAWING STATUS:
☑ FEASIBILTY ☐ PLANNING ☐ BUILDING REGULATIONS.

All work to be carried out to comply with
1. The latest building regulations approved documents.
2. N.H.B.C. or Custom Build.
3. T.R.A.D.A. for timber frames.
4. Custom Homes reserves the right to amend any detail or specifications as required for manufacturing.
5. Custom Homes Important Information Handbook.
6. Custom Homes Construction Manual.

Copyright:
This document and the design are the copyright of Custom Homes and are made available on the express condition that they shall not be used in connection with the erection of any building (or production of any components for such a building) unless the building is to be erected or the timber frame components supplied by Custom Homes. This drawing is not to be used or copied without written authorised consent from Custom Homes.
© Custom Homes.

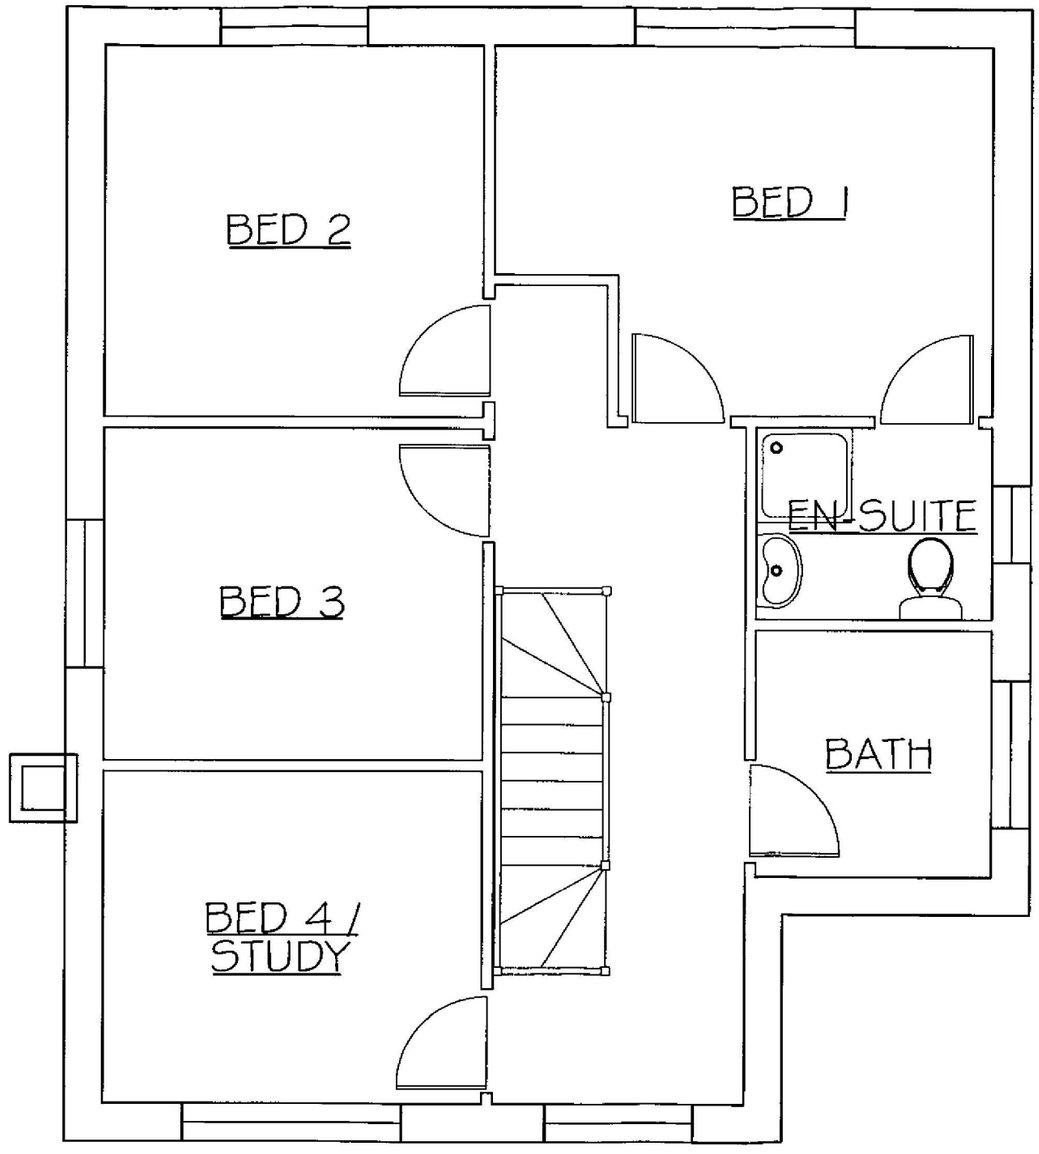

REVISIONS:

DESIGN:
'LUDLOW' - SCHEME 1

DRAWING TITLE:
FIRST FLOOR PLAN.

DRG NO:
1SK02

DATE:
APRIL '03

REV:

SCALE:
1:50

DRAWN BY:
PJ

CLIENT:
MANNING / GODDARD

ADDRESS:
PLOT ADJ.,
14 WOOD GREEN
PRESCOT, LIVERPOOL
L34 1NX

CUSTOM HOMES REFERENCE:
S45721

CUSTOM HOMES™

CUSTOM HOMES
Administration Office
South Suffolk Business Centre,
Alexandra Road, Sudbury, Suffolk. CO10 2ZX.
Tel: U.K (01787) 377388 Fax: (01787) 377622
Email: admin@customhomes.co.uk

Registered Office
P.O Box 267, Horley, Surrey, RH6 9FA, England.

DRAWING STATUS:

☑ FEASIBILTY ☐ PLANNING ☐ BUILDING REGULATIONS.

All work to be carried out to comply with
1. The latest building regulations approved documents.
2. N.H.B.C. or Custom Build.
3. T.R.A.D.A. for timber frames.
4. Custom Homes reserves the right to amend any detail or specifications as required for manufacturing.
5. Custom Homes Important Information Handbook.
6. Custom Homes Construction Manual.

Copyright:
This document and the design are the copyright of Custom Homes and are made available on the express condition that they shall not be used in connection with the erection of any building (or production of any components for such a building) unless the building is to be erected or the timber frame components supplied by Custom Homes. This drawing is not to be used or copied without written authorised consent from Custom Homes.
© Custom Homes.