


Notes

Jennings Design Associates take no responsibility for any dimensions obtained by scaling from this drawing. If no dimension is shown the recipient must ascertain the dimension specifically from the Architect or by site measurement. Supplying this drawing in digital form is solely for convenience and no reliance may be placed on digital data. All data must be checked against hard copy. Dimensions must be checked on site. Any discrepancies must be reported to the Architect immediately. This drawing is copyright of Jennings Design Associates

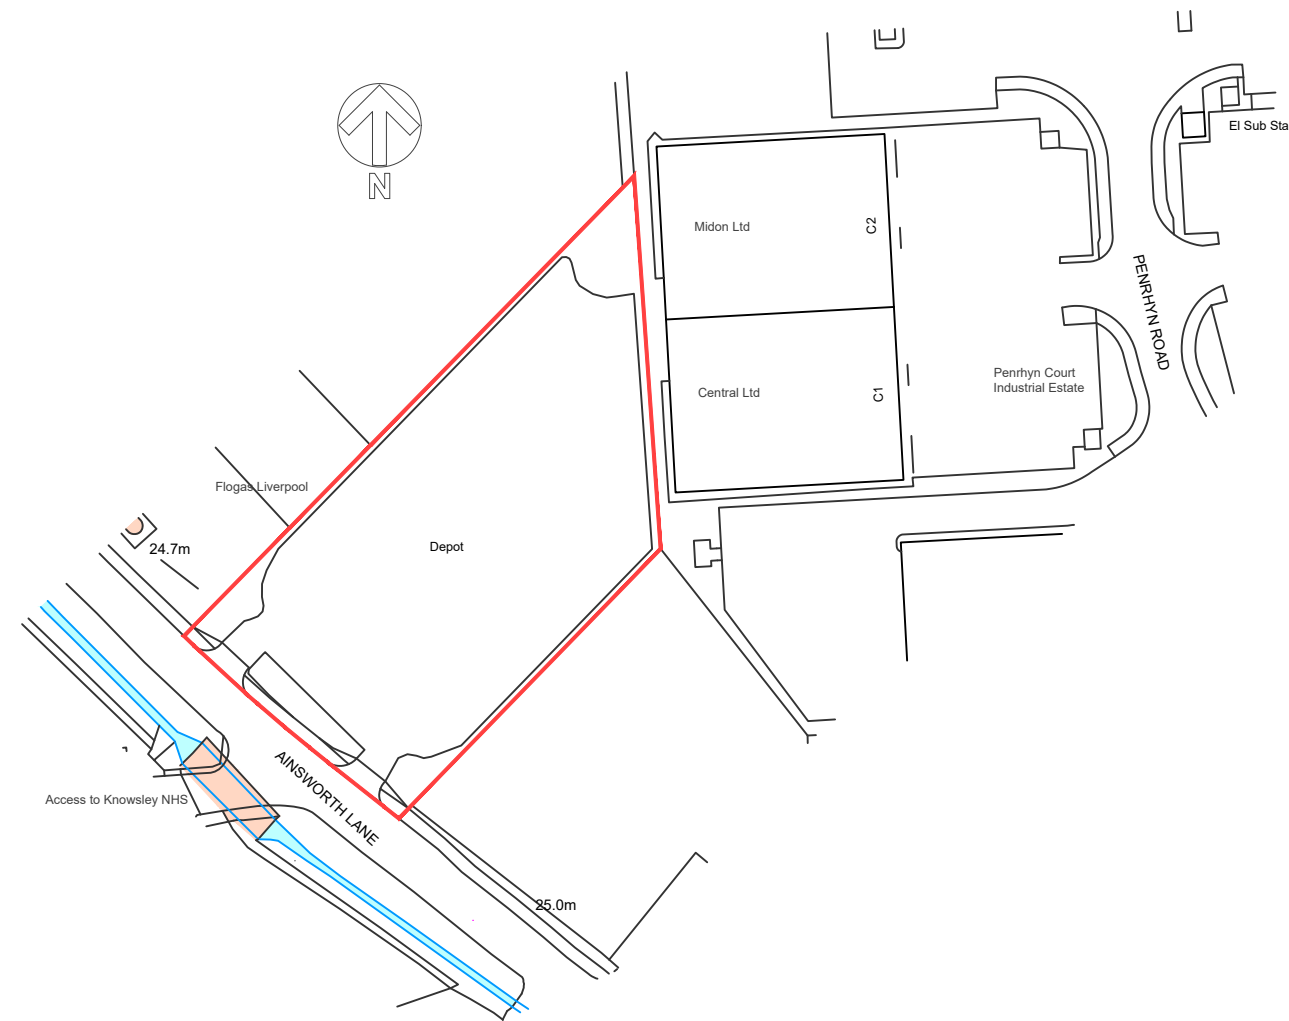

Ordnance Survey, (c) Crown Copyright 2022. All rights reserved. Licence number 100022432

Site Location Plan 1:1250

A	To Meet Eden Comments	23.06.22	CM
Rev	Description	Date	By

jda architects

info@jda-architects.com
www.jda-architects.com
manchester: 0161 336 5011
liverpool: 0151 665 0112

Client: Northwest Education & Training

Project: Ainsworth Lane, Knowsley

Project Status: PL - Planning

Scale: 1:1250	@ Original Size A3	Date: 09.06.22	Drawn By: CM	Checked By: BJ
---------------	--------------------	----------------	--------------	----------------

Project Number	Drawing Number		
1295	A	DR	000
Description	Rev		
Site Location Plan	A		

010m20m

Scale 1:1250

Z:\1295 - Ainsworth Lane - Knowsley\Drawings\Live\1295-A-DR-000-SiteLocationPlan.dwg