


- Dimensions are in millimeters, unless stated otherwise.  
- Scaling of this drawing is not recommended.  
- It is the recipient's responsibility to print this document to the correct scale.  
- All relevant drawings and specifications should be read in conjunction with this drawing.




Country Park Car Park @1:500

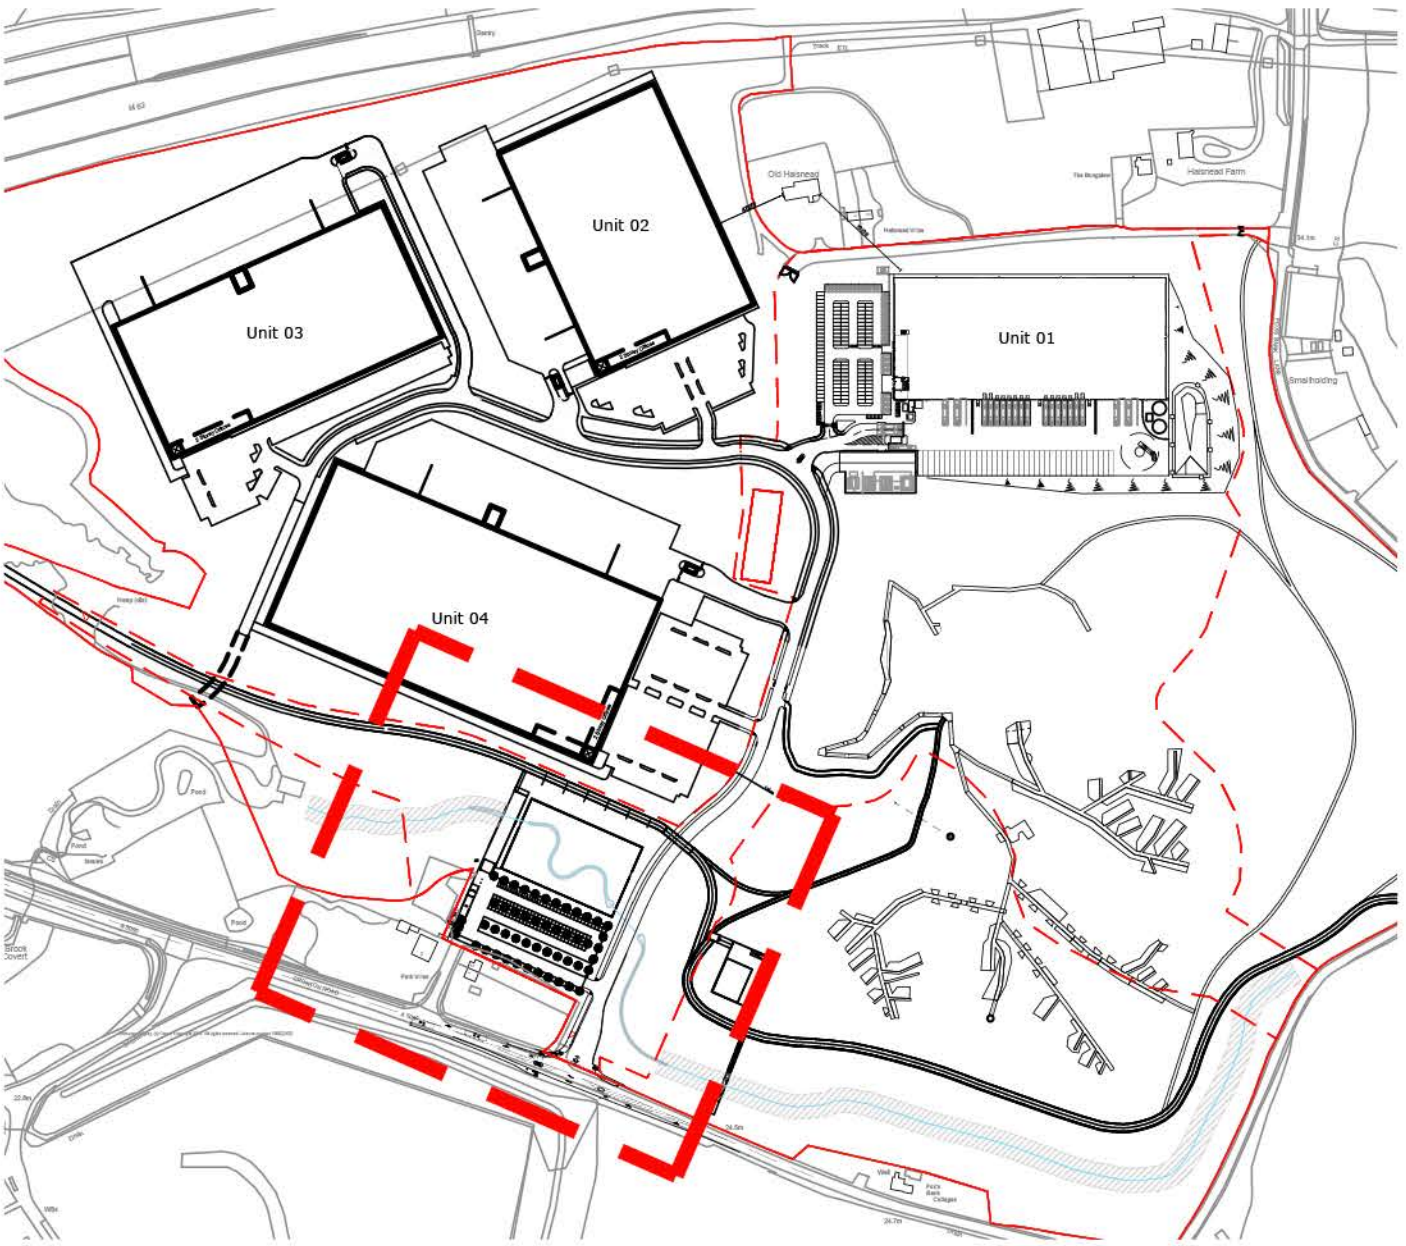

Car Park Location Plan @1:5000

— Application Boundary  
- - Extent of Full Application

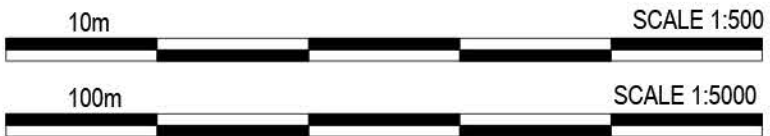

**PLANNING**  
THIS DRAWING IS FOR PLANNING CONSIDERATION ONLY  
AND SHOULD NOT BE USED FOR ANY OTHER PURPOSE

| rev   | amendments | by         | ckd | date |
|---|------------|------------|-----|------|
|   |            |            |     |      |
| Symmetry Park, Merseyside   |            |            |     |      |
| Country Park Car Park   |            |            |     |      |
| <b>TRITAX SYMMETRY</b><br>A TRITAX BIG BOX COMPANY   |            |            |     |      |
| <br>3rd Floor, Manchester Club, 81 King Street, Manchester, M2 4AH<br>t: +44 (0)161 413 0590 e: info@umcarchitects.com |            |            |     |      |
| Drawing Status:   |            | Planning   |     |      |
| Drawn / Checked:   |            | SJK / DEB  |     |      |
| Date:   |            | 27/08/2020 |     |      |
| Scale:   |            | 1:500@ A1  |     |      |
| Drawing no:   |            | Revision:  |     |      |
| 18128 P0007   |            | G          |     |      |