




Section A-A Scale 1:200

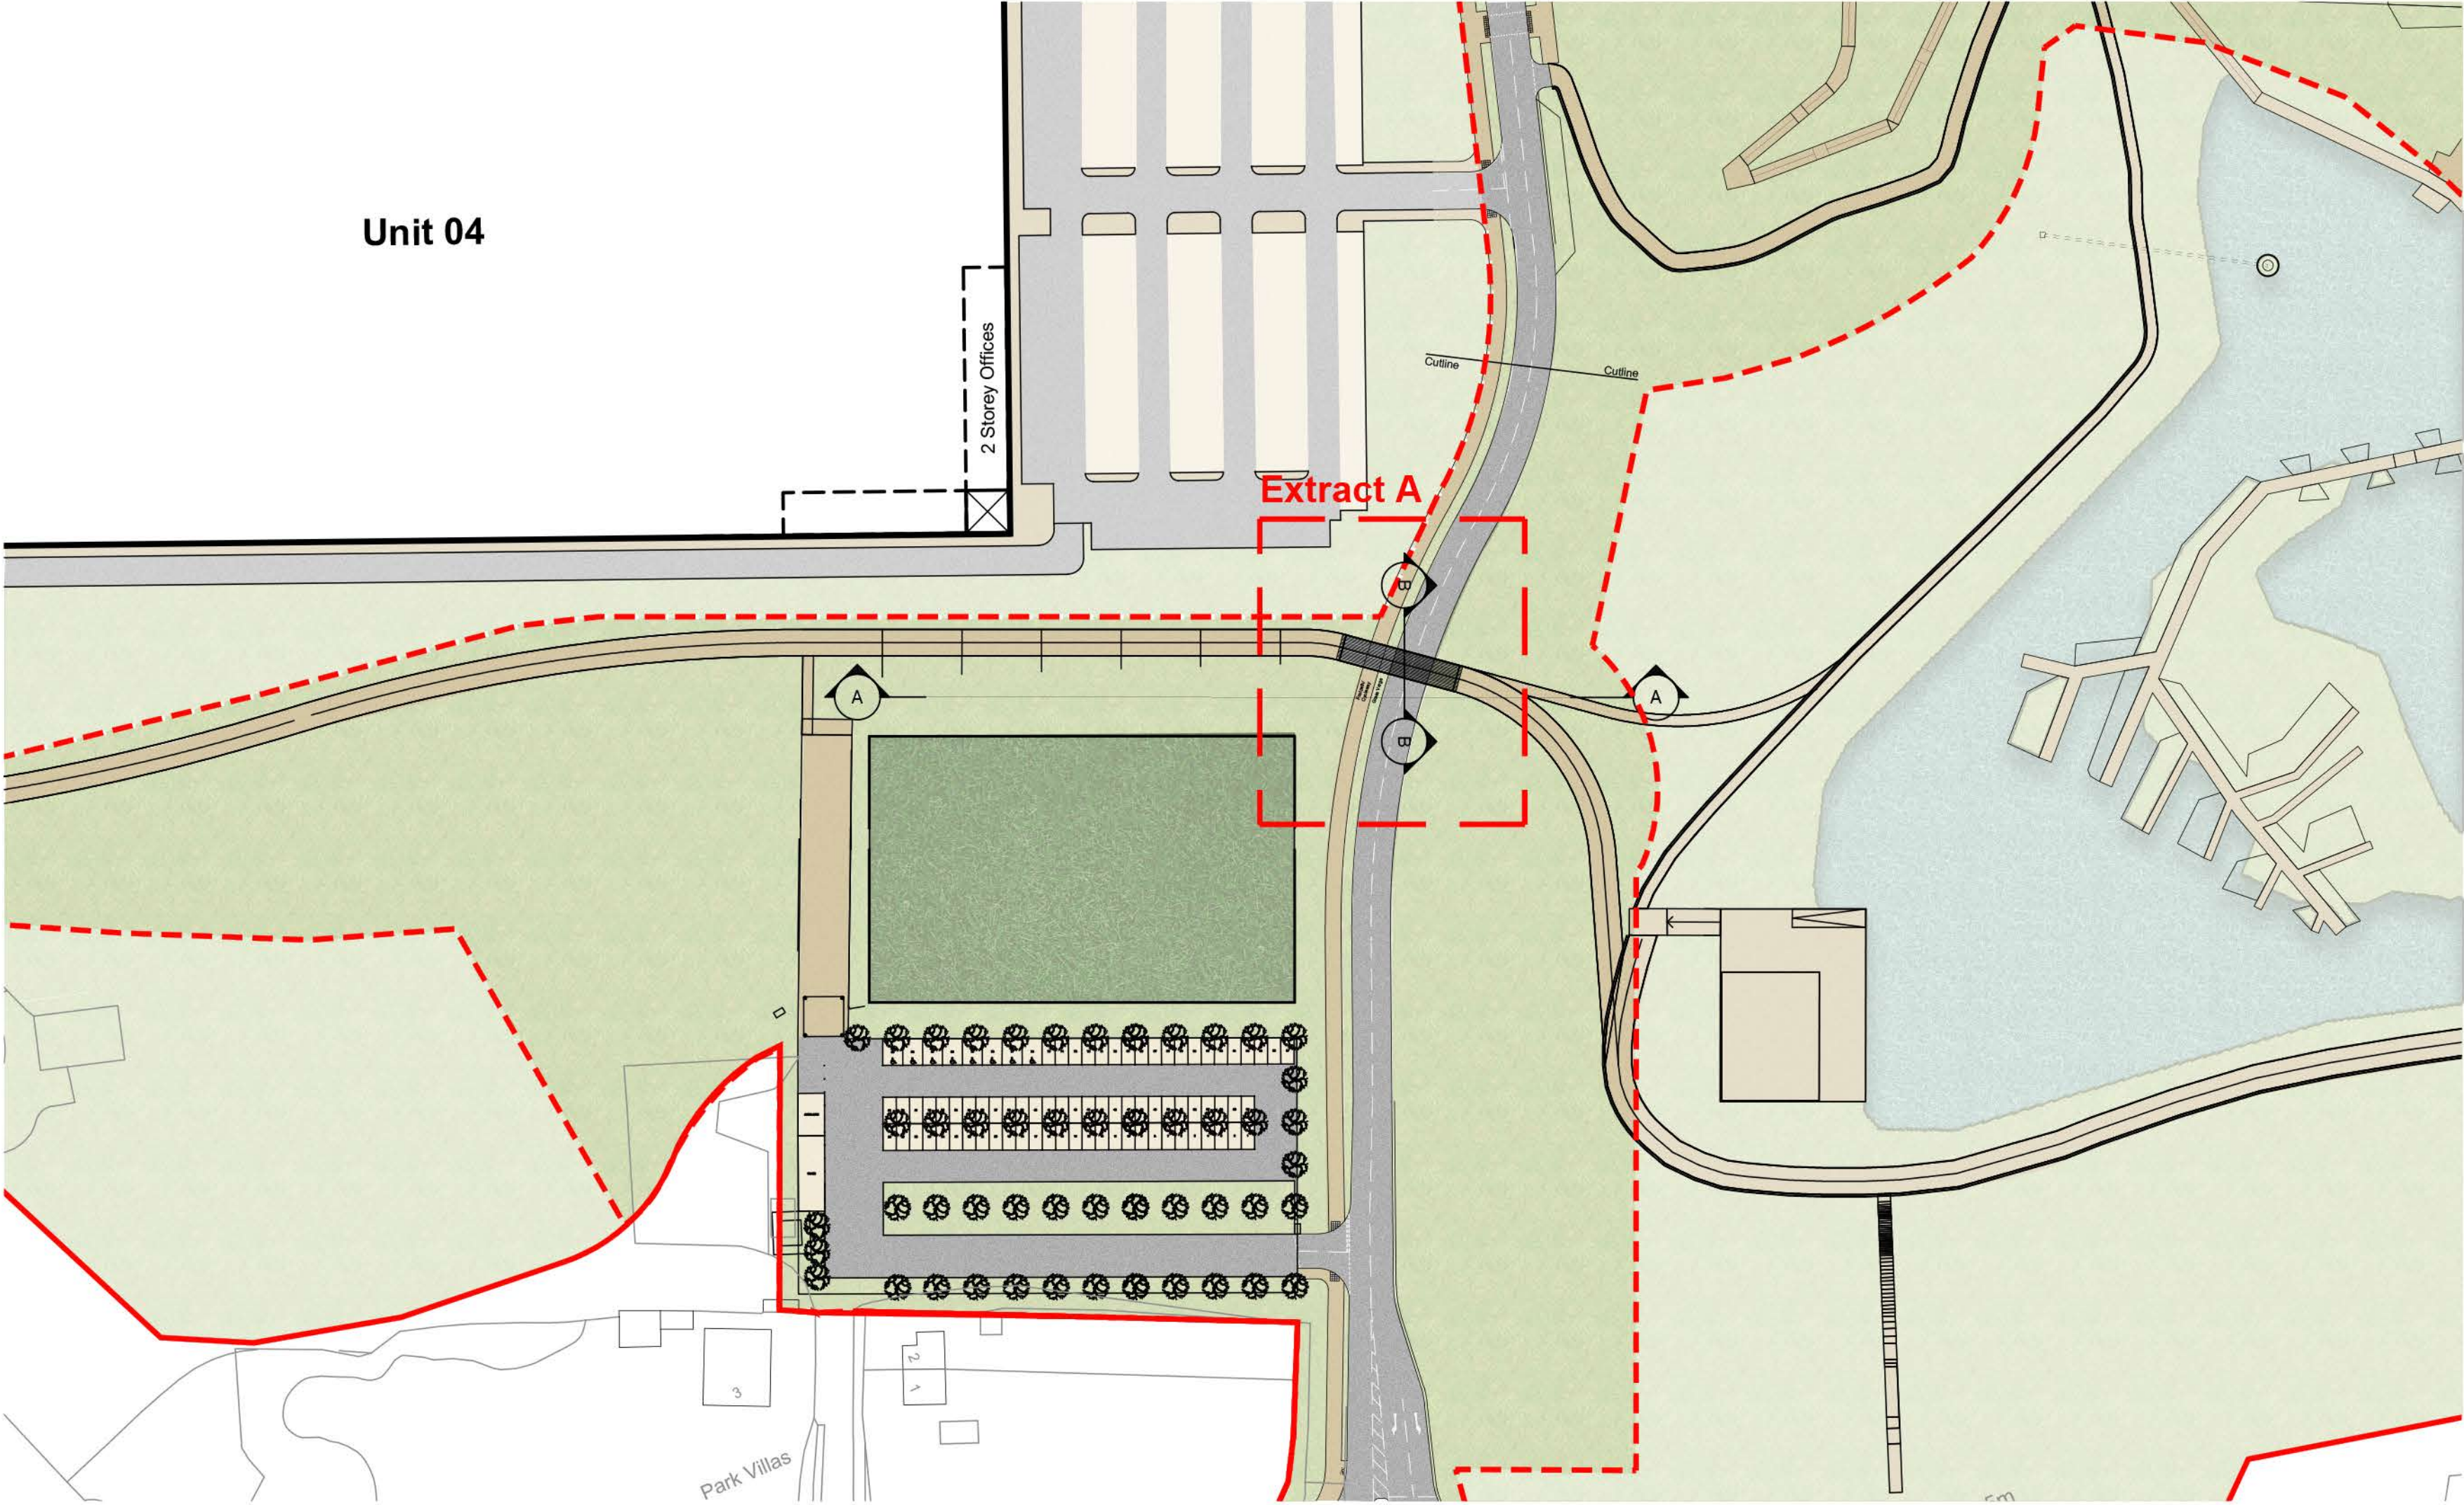


Crossing Path Plan Scale 1:1000

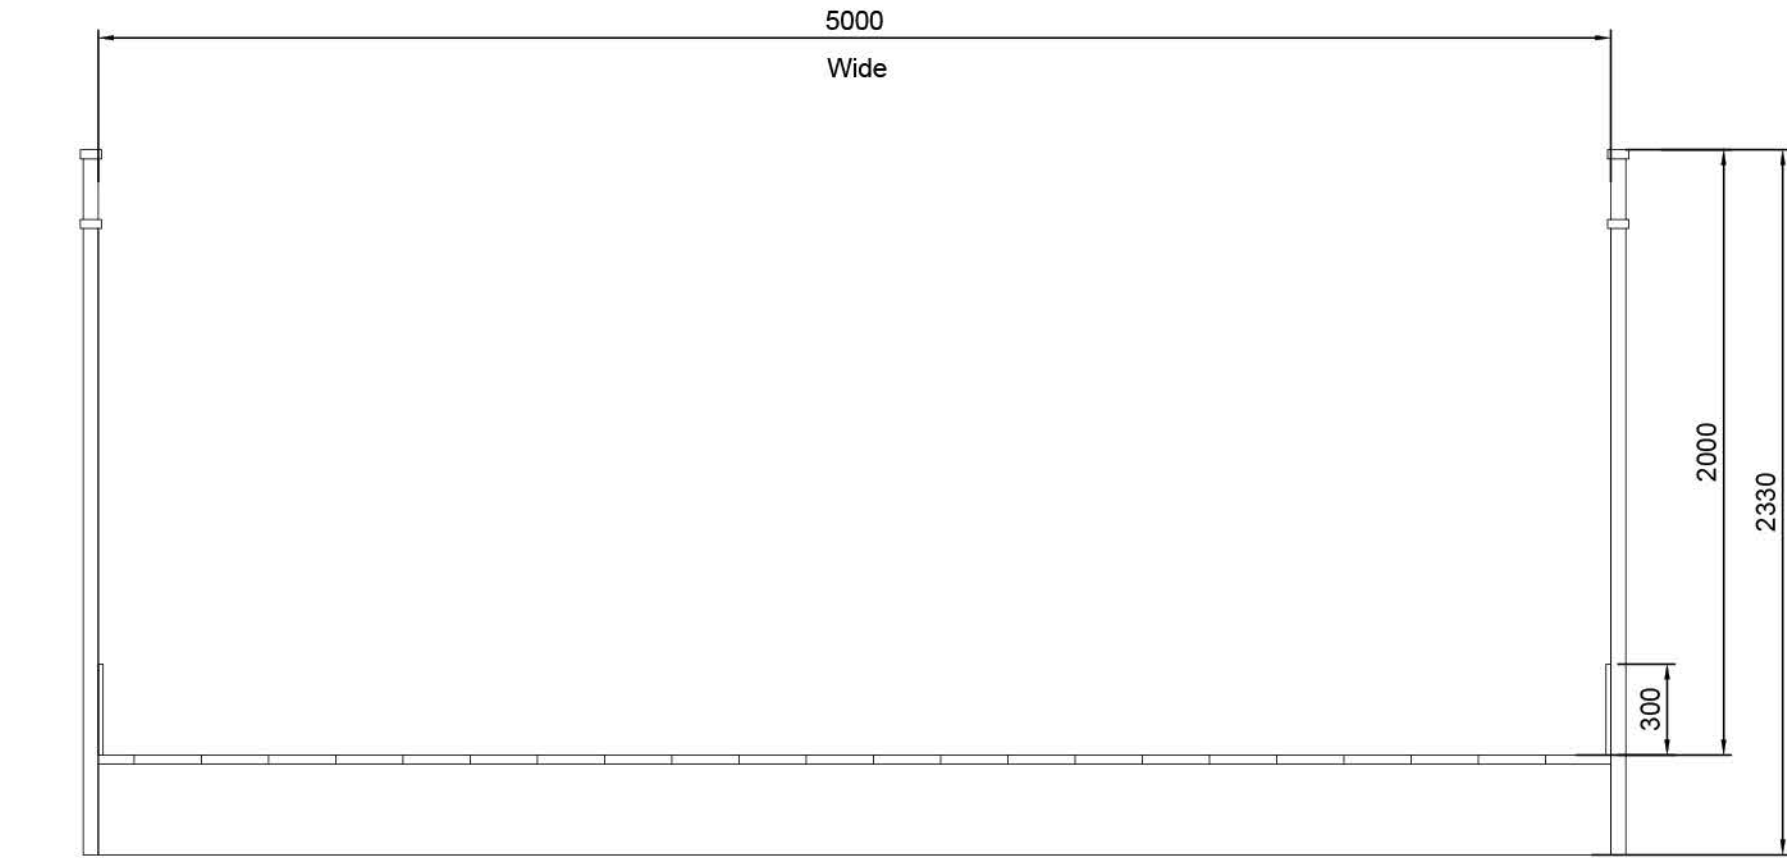

Section B-B Scale 1:25

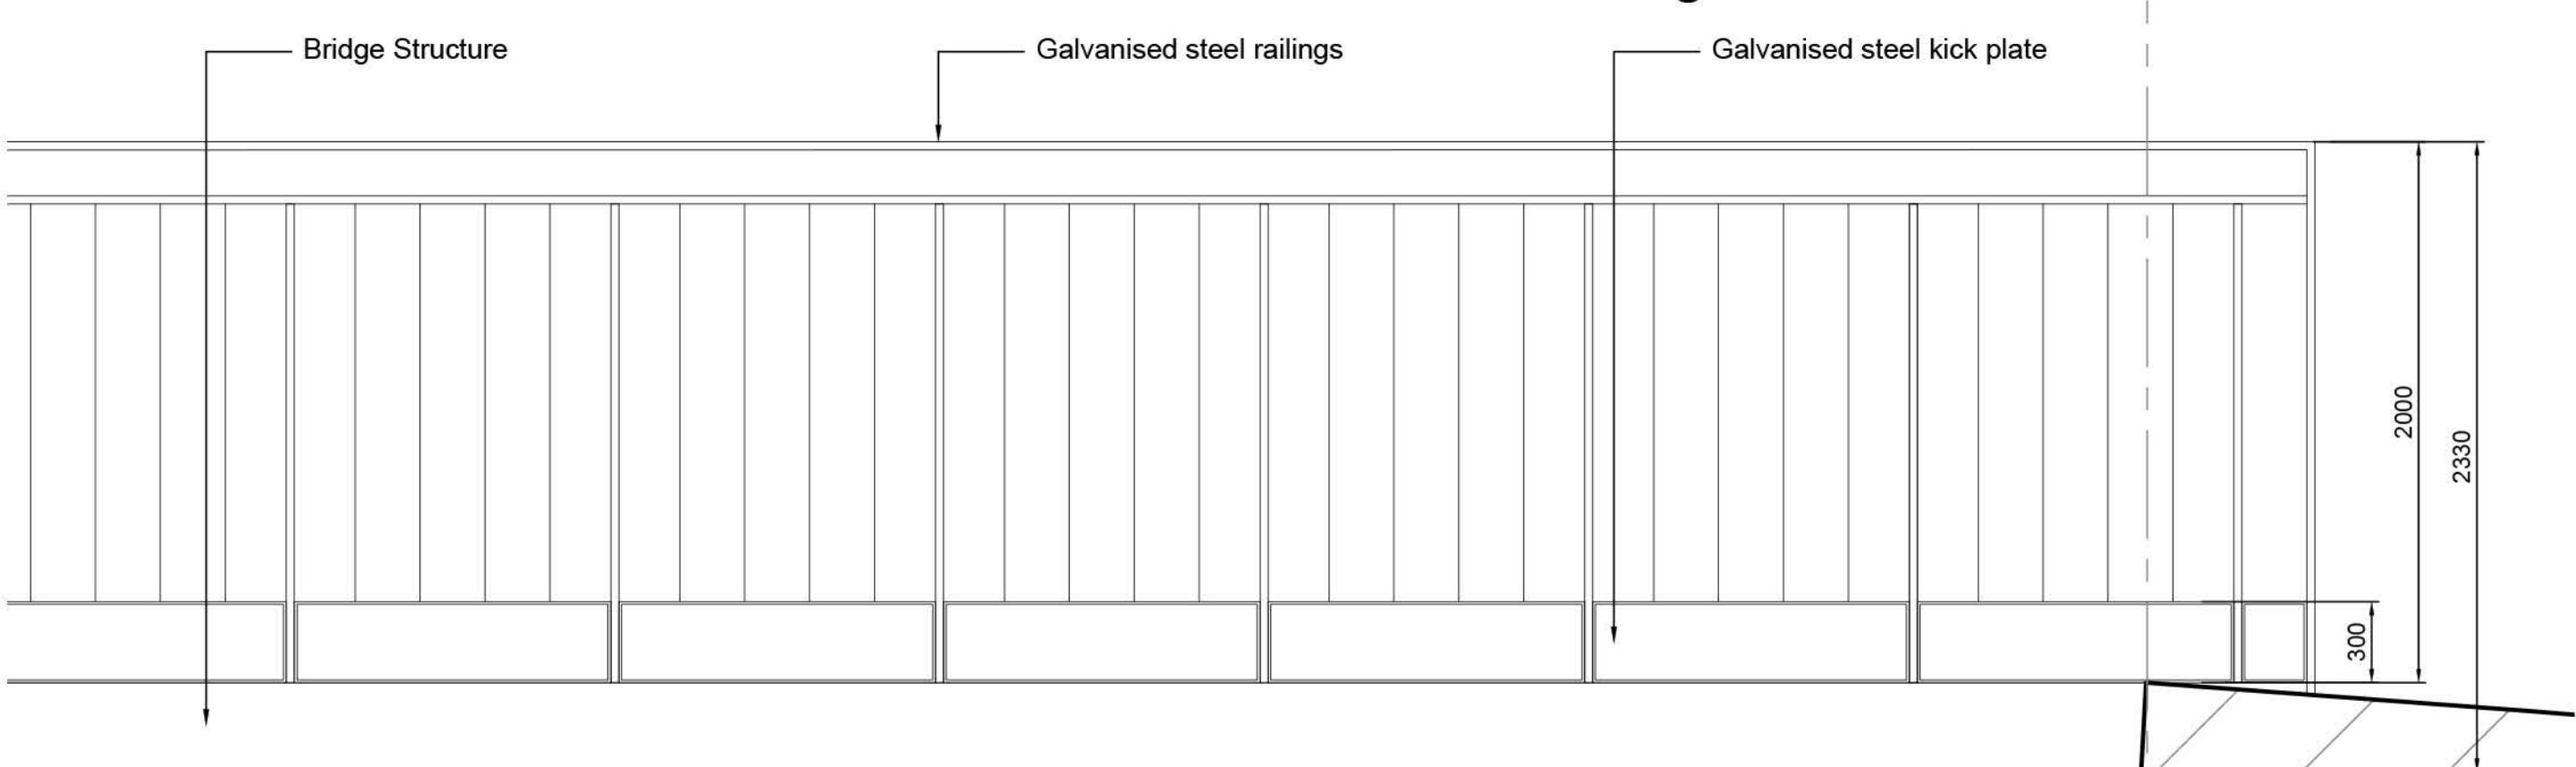


Extract B Scale 1:25

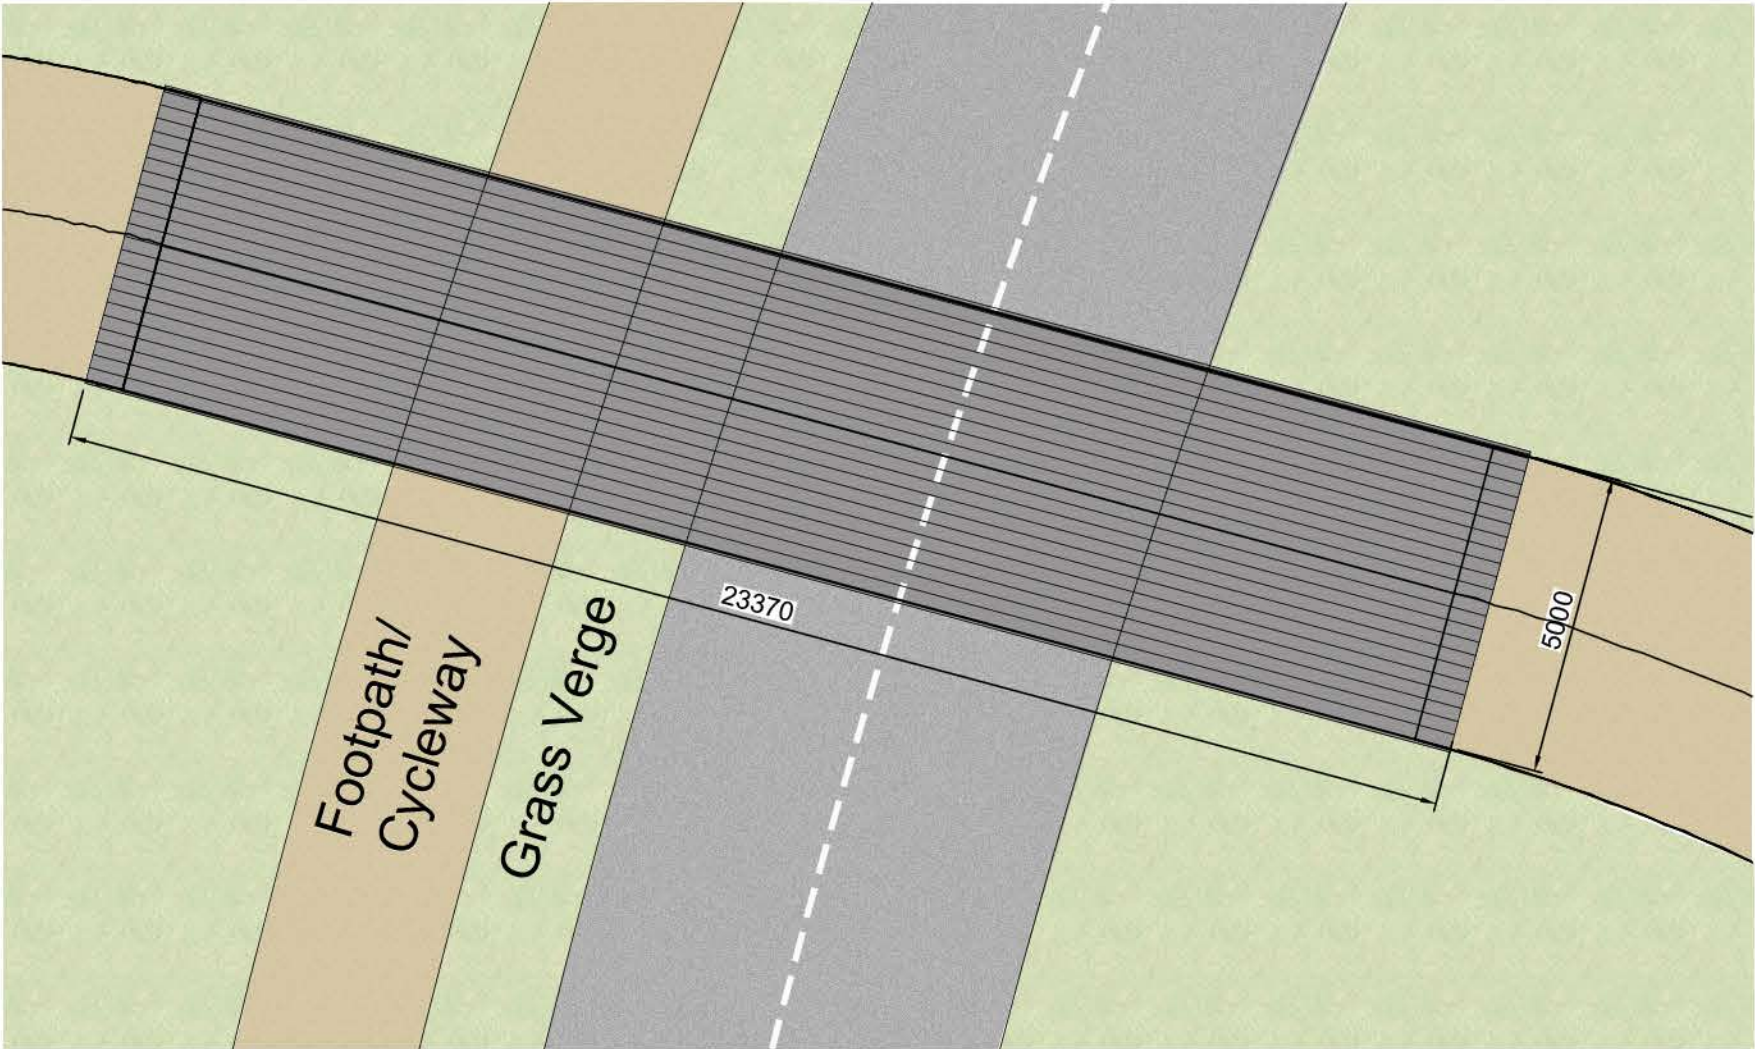

Extract A - Crossing Scale 1:125



Crossing Bridge - Precedent for Railings Image

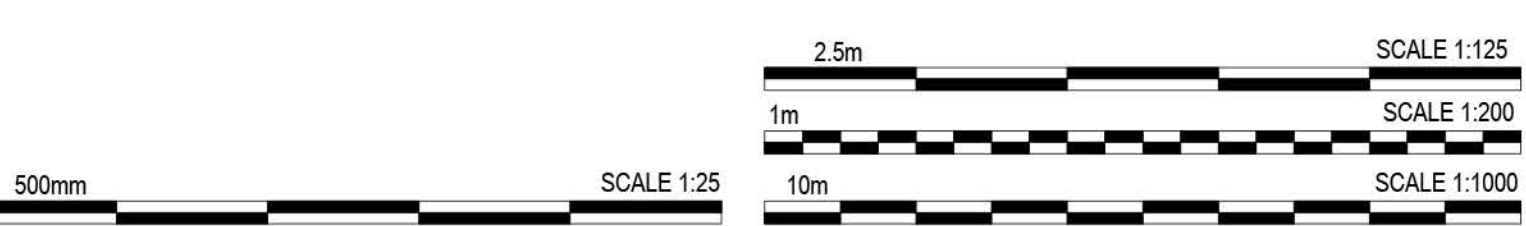

- Dimensions are in millimeters, unless stated otherwise.
- Scaling of this drawing is not recommended.
- It is the recipient's responsibility to print this document to the correct scale.
- All relevant drawings and specifications should be read in conjunction with this drawing.

PLANNING

THIS DRAWING IS FOR PLANNING CONSIDERATION ONLY AND SHOULD NOT BE USED FOR ANY OTHER PURPOSE

rev	amendments	by	ckd	date
Symmetry Park, Merseyside				
Access Road Crossing Details				
 A TRITAX BIG BOX COMPANY				
				
3rd Floor, Manchester Club, 81 King Street, Manchester, M2 4AH t: +44 (0)161 413 0590 e: info@umcarchitects.com				
Drawing Status:		Planning		
Drawn / Checked:		MY / DEB		
Date:		13/08/2020		
Scale:		As Noted A1		
Drawing no:		Revision:		
18128 P0008		G		