
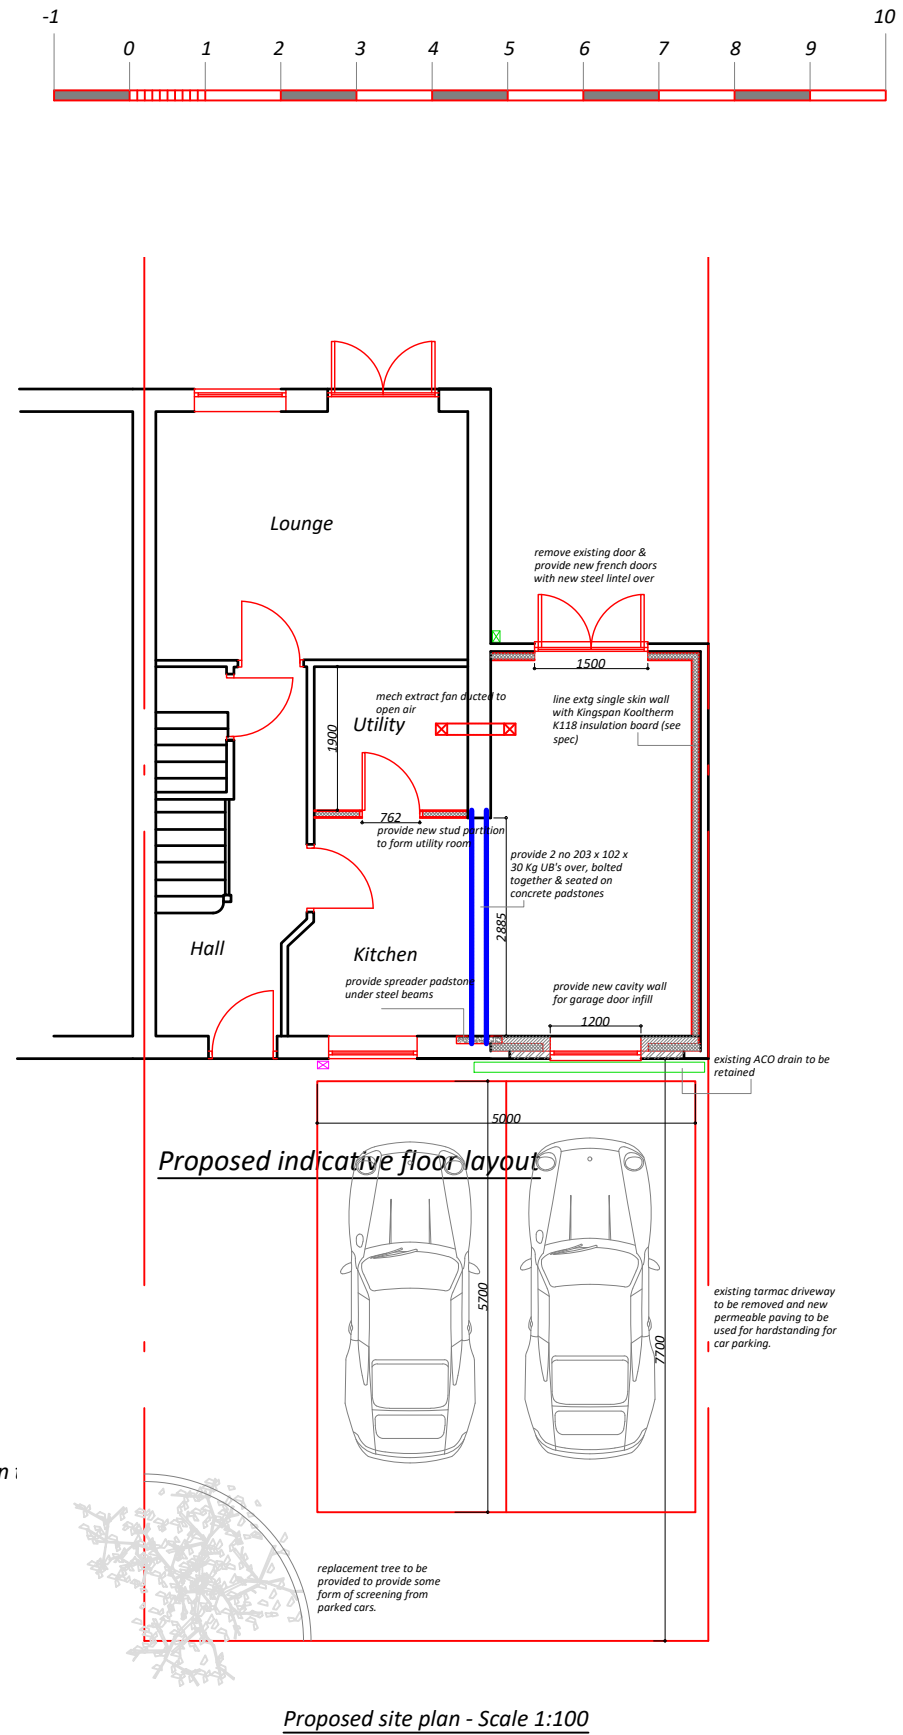


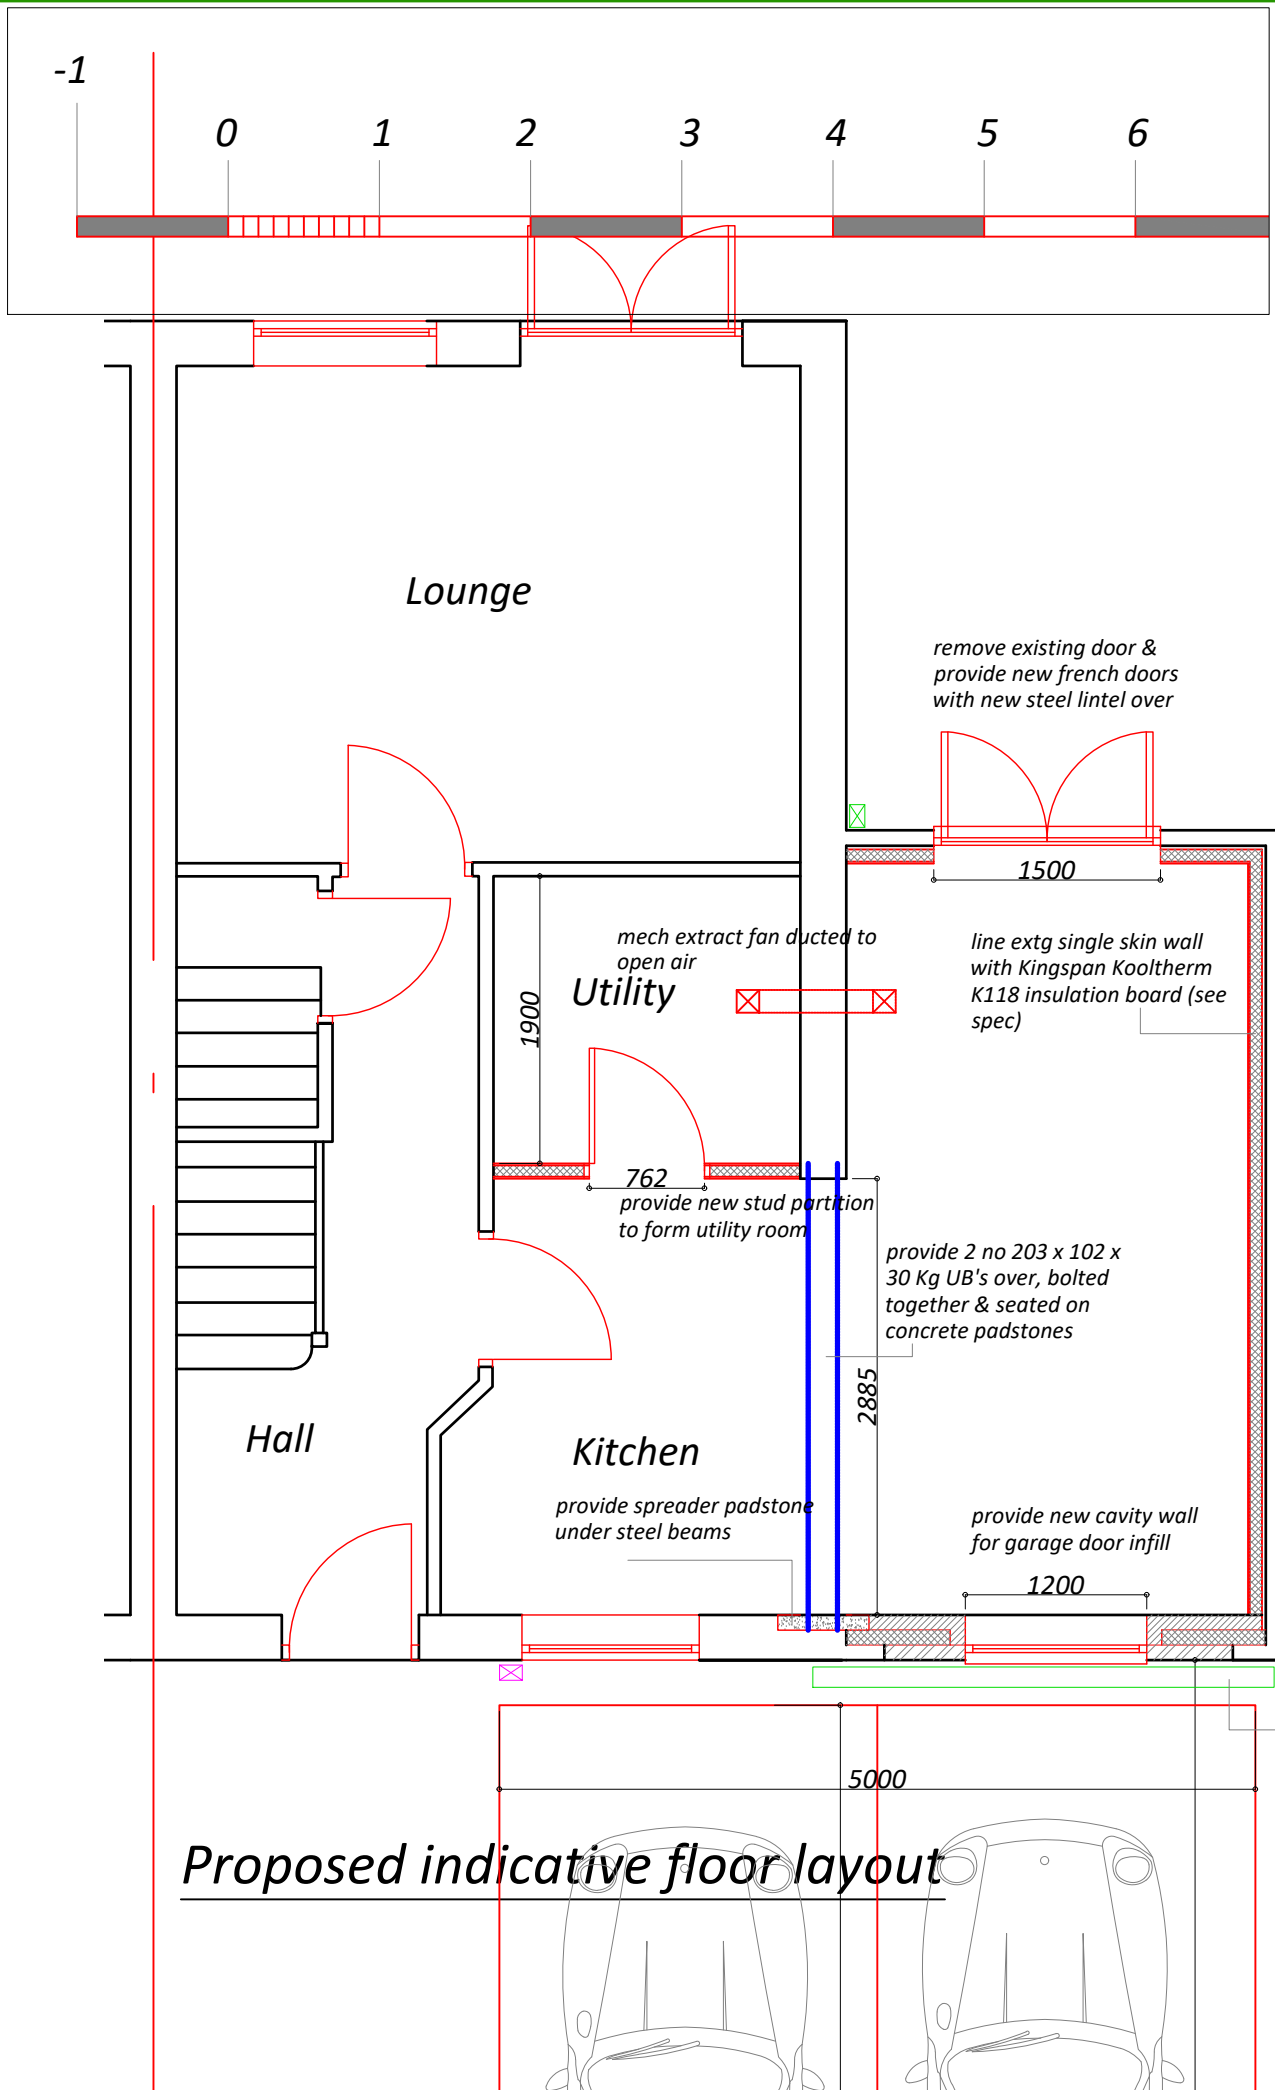

REV:	DESCRIPTION:	BY:	DATE:
STATUS: CONSTRUCTION			
CLIENT:			
ARCHITECT:			
SITE: 125 Hillside Avenue, Huyton			
TITLE: Conversion of garage to habitable accommodation and alterations			
SCALE AT A3: 1:50 & 1:100	DATE: May 23	DRAWN:	CHECKED:
PROJECT NO:	DRAWING NO: Hillside/125/02	REVISION:	