


2D - Location Plan - Foxhill Farm Farmstead Foxhill Lane Halewood Knowsley L26 4XG

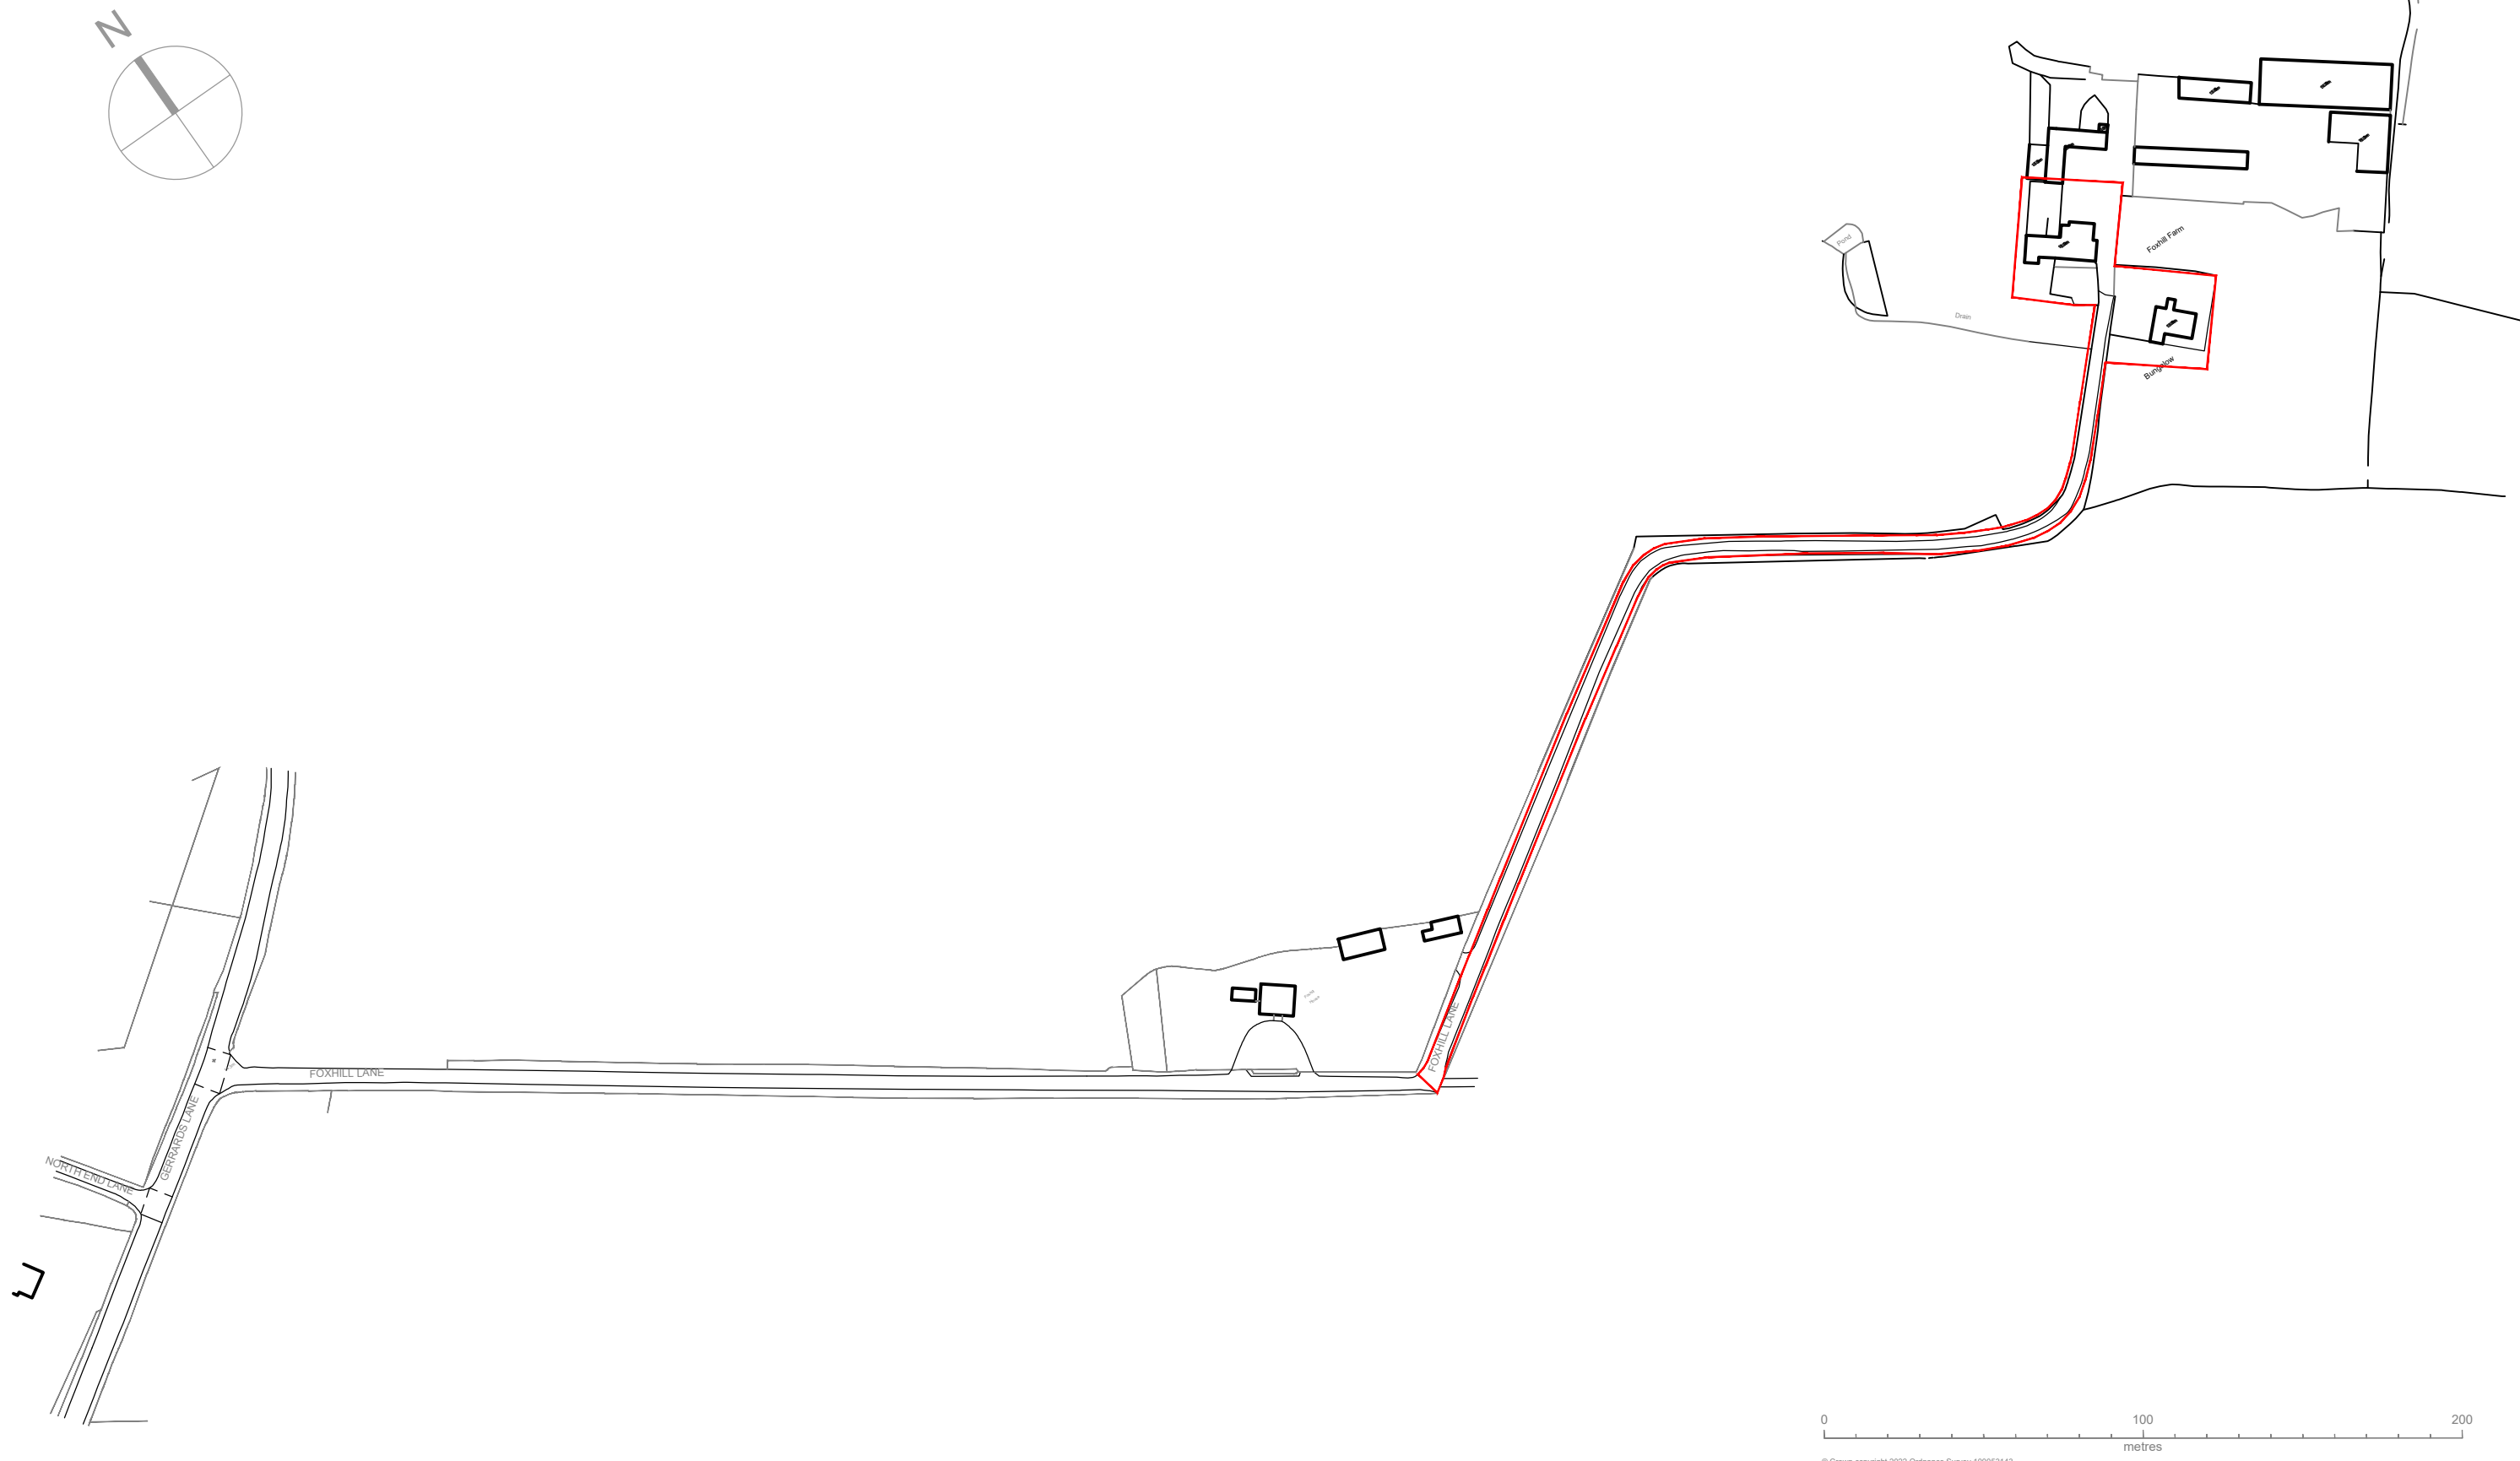

1:2000 Location Plan