


Glazing - IQ Glass
Powder Coated Window Surround - Aluminium Window Surrounds, Alumasc
Dark Brick Plinth - Livorno, Vandersanden
Red Brick - Wickford, Vandersanden

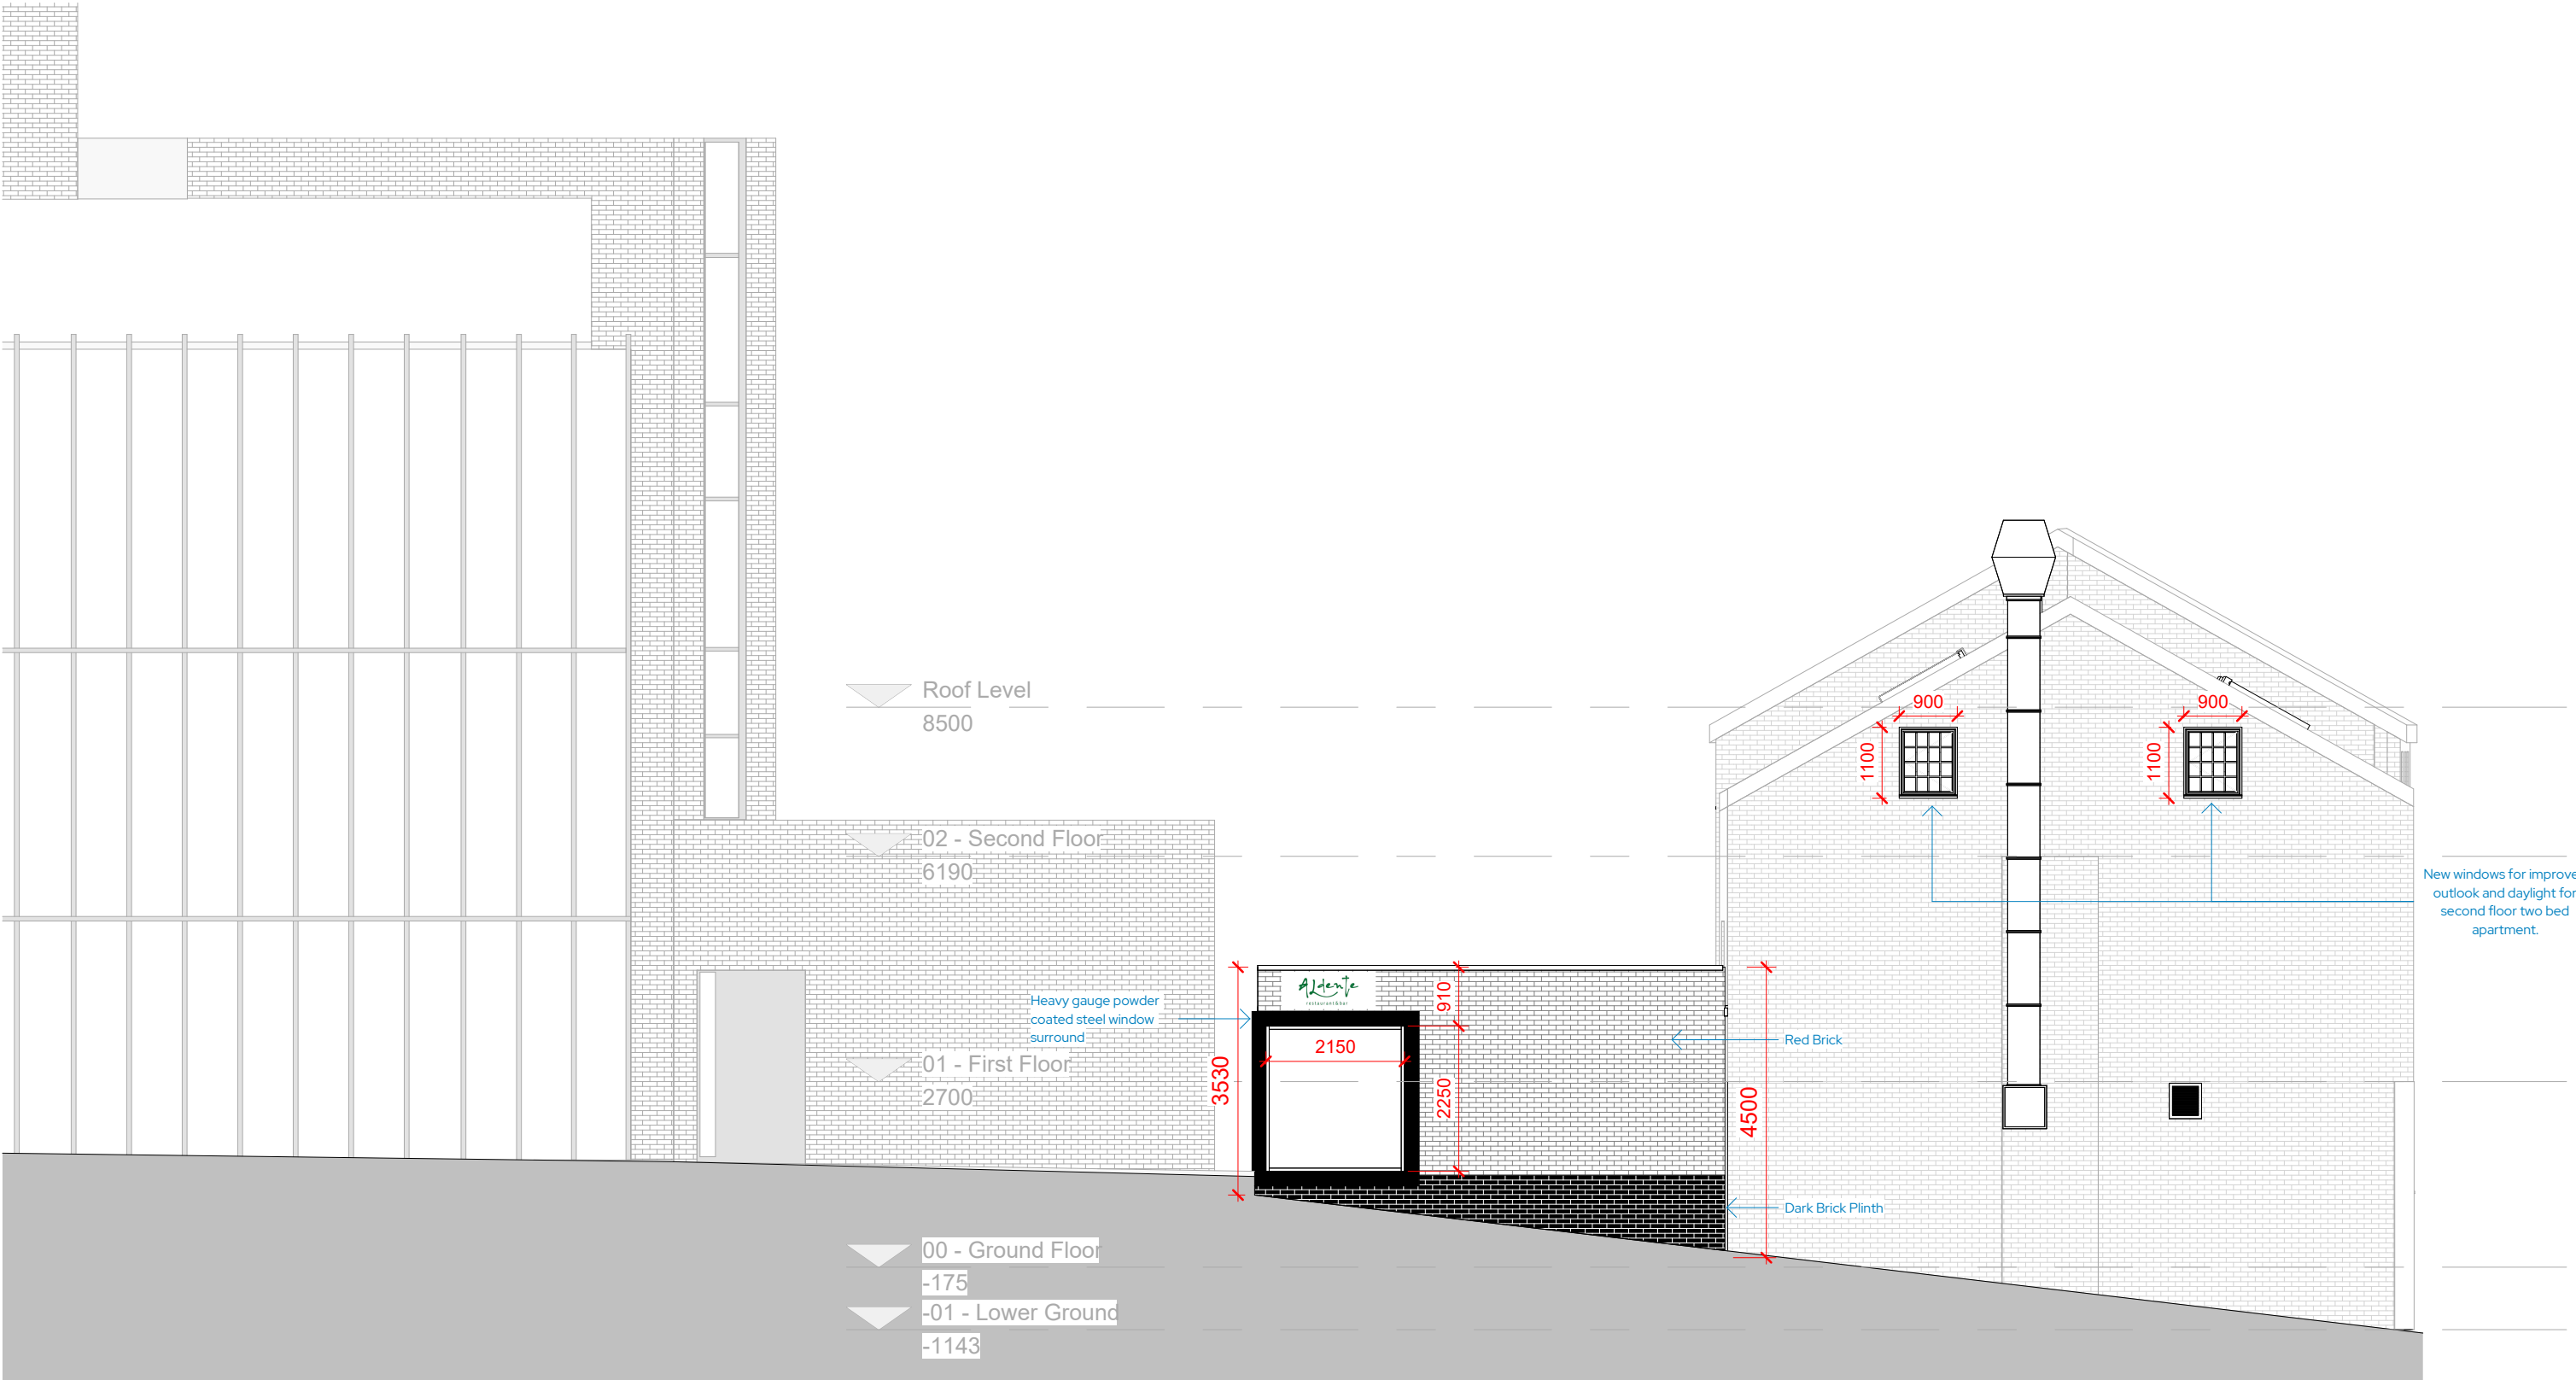

South West Facing Elevation - Existing

REV	Date	Description	Issued	Additional Notes
A	14/03/2024	Technical Issue	RJ	
B	27/08/2025	Revision 3	AG	

Project Title

5-11 Eccleston Street

Client Name

Onyx Ltd

Project Address

5-11 Eccleston Street
Prescot, L34 5QH

Title

Left Side Elevation - Proposed

Drawing No.

1286-02-04-005 Rev B

Date	19/03/25	Scale	1: 100	Sheet Size	A3	Drawn by	RJ	Checked by	DB
------	----------	-------	--------	------------	----	----------	----	------------	----

STUDIO 256

Architecture • Design • Build

Unit 256, Slater Studios, 9 Slater Street, Liverpool, L1 4BW
admin@studio256design.co.uk / +44 (0)151 345 7600

© Copyright Studio 256 Design Ltd. - All dimensions to be checked and verified on site. This drawing is to be read in conjunction with all other relevant drawings and specifications. Any discrepancies in the drawings are to be reported immediately to Studio 256 Design. This drawing is not to be used for construction or sales purposes unless marked 'Issued for construction'. Dimensions and area schedules are subject to change.