


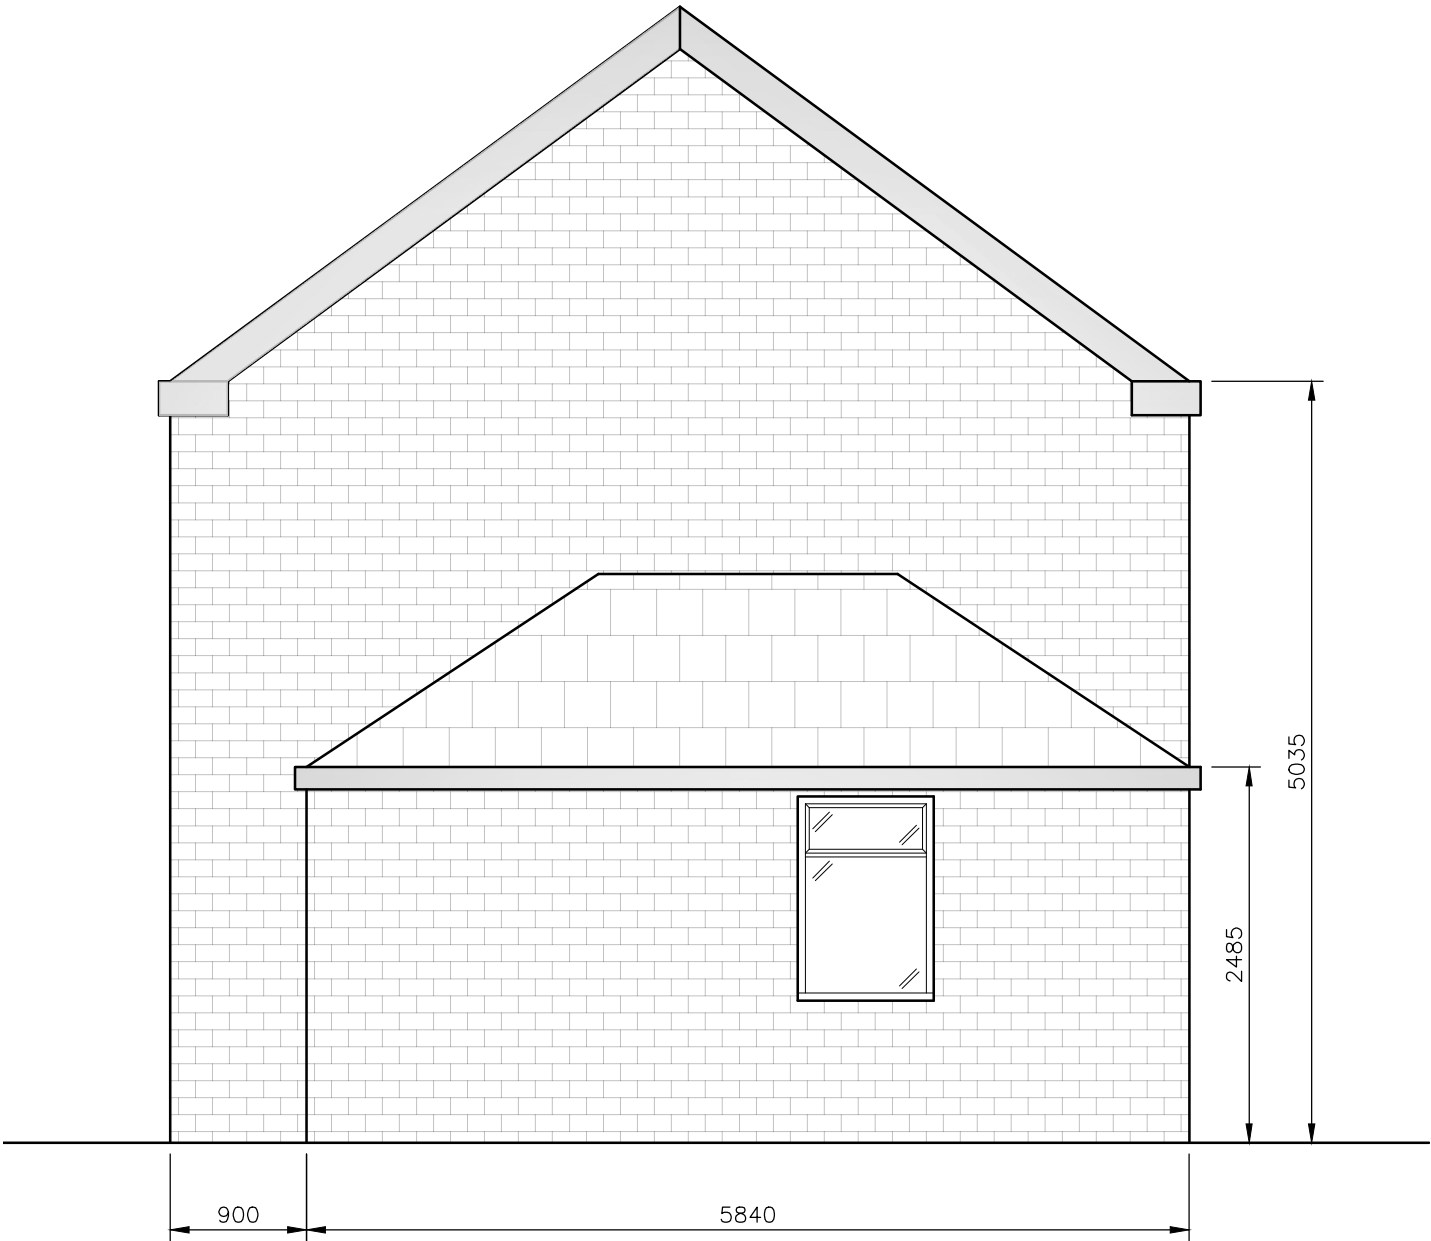

EXISTING SIDE ELEVATION
(1:50)



ALL DIMENSIONS ARE IN mm UNLESS NOTED OTHERWISE

N.G.R	E: 344749	N: 384936
-------	-----------	-----------

NOTES:

A	Issued for Approval	KM	KM	11.09.24
REV	MODIFICATION	BY	CH	DATE

KMBC Ref.

24/00413/FUL

Site Address / Contact Details

16A MARSDEN ROAD
HALEWOOD
KNOWSLEY
L26 9UL

Drawing Title:
EXISTING SIDE ELEVATION

Purpose of issue:	PLANNING	Dwg Rev:
-------------------	----------	----------

Drawing Number:	302	A
-----------------	-----	---

Surveyed By: KM	Original Sheet Size: A3	Pack Issue:
--------------------	----------------------------	-------------

Drawn: KM	Date: 11.09.24	Checked: KM	Date: 11.09.24	A
--------------	-------------------	----------------	-------------------	---