




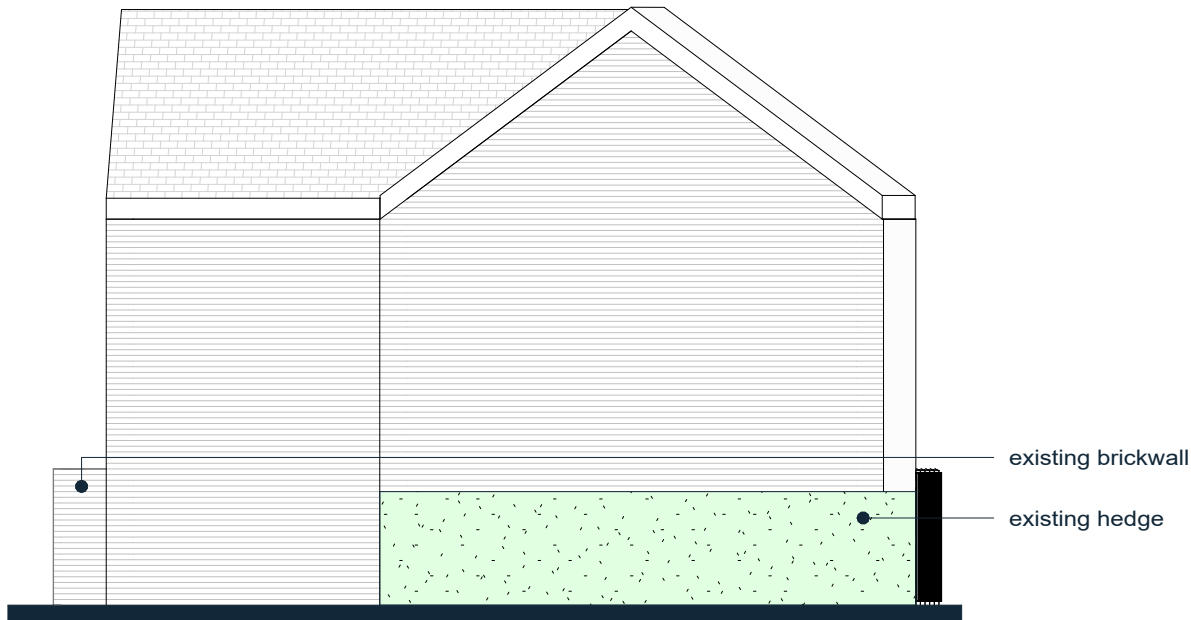


Front - Existing
1 : 100

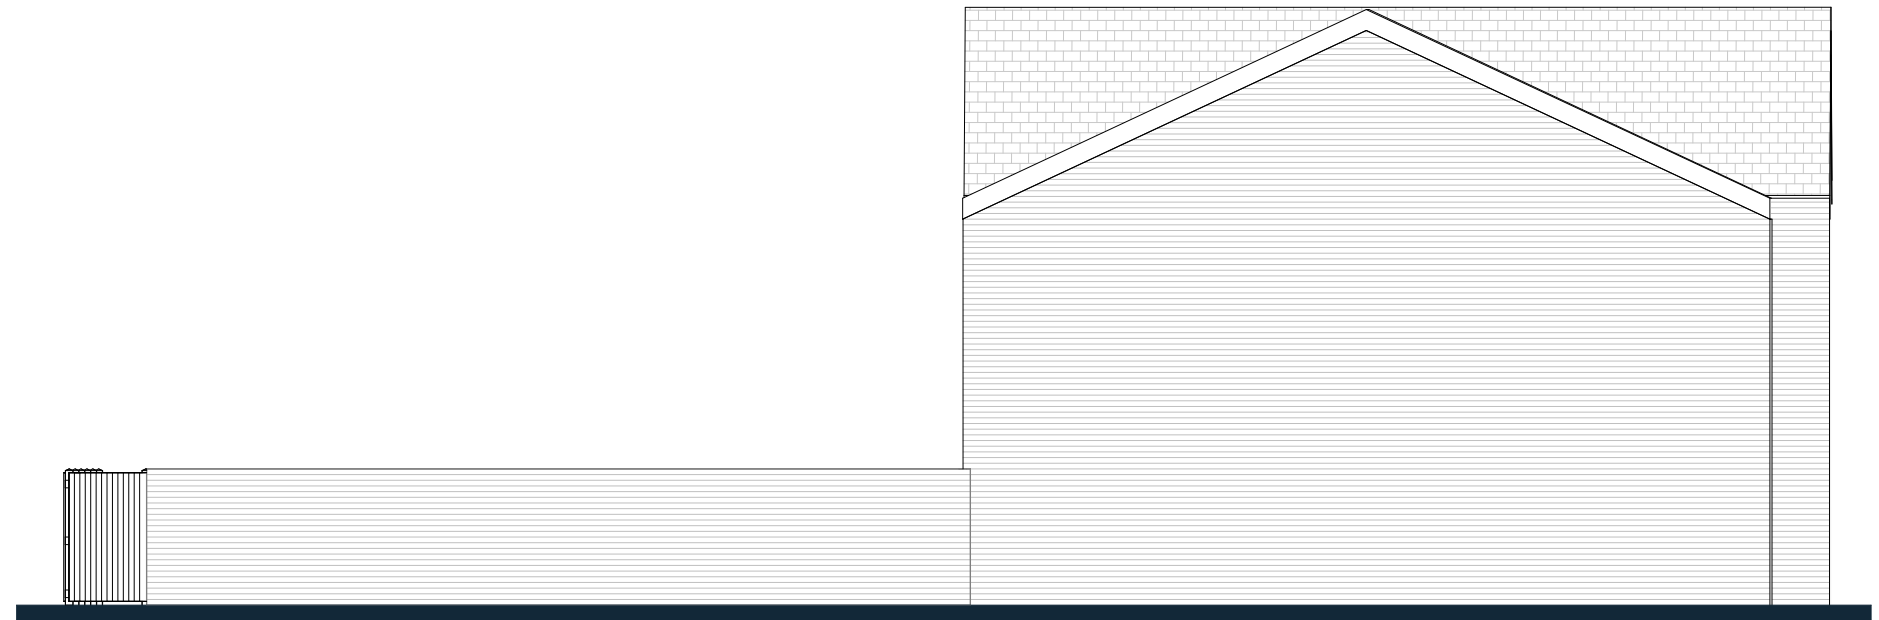

Left - existing
1 : 100

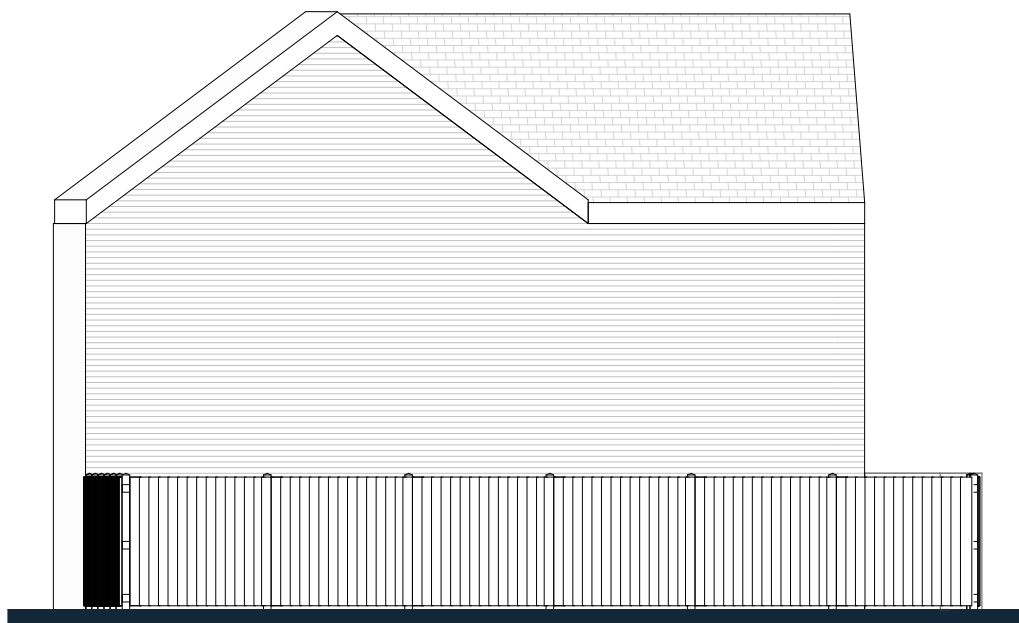


Rear - Existing
1 : 100

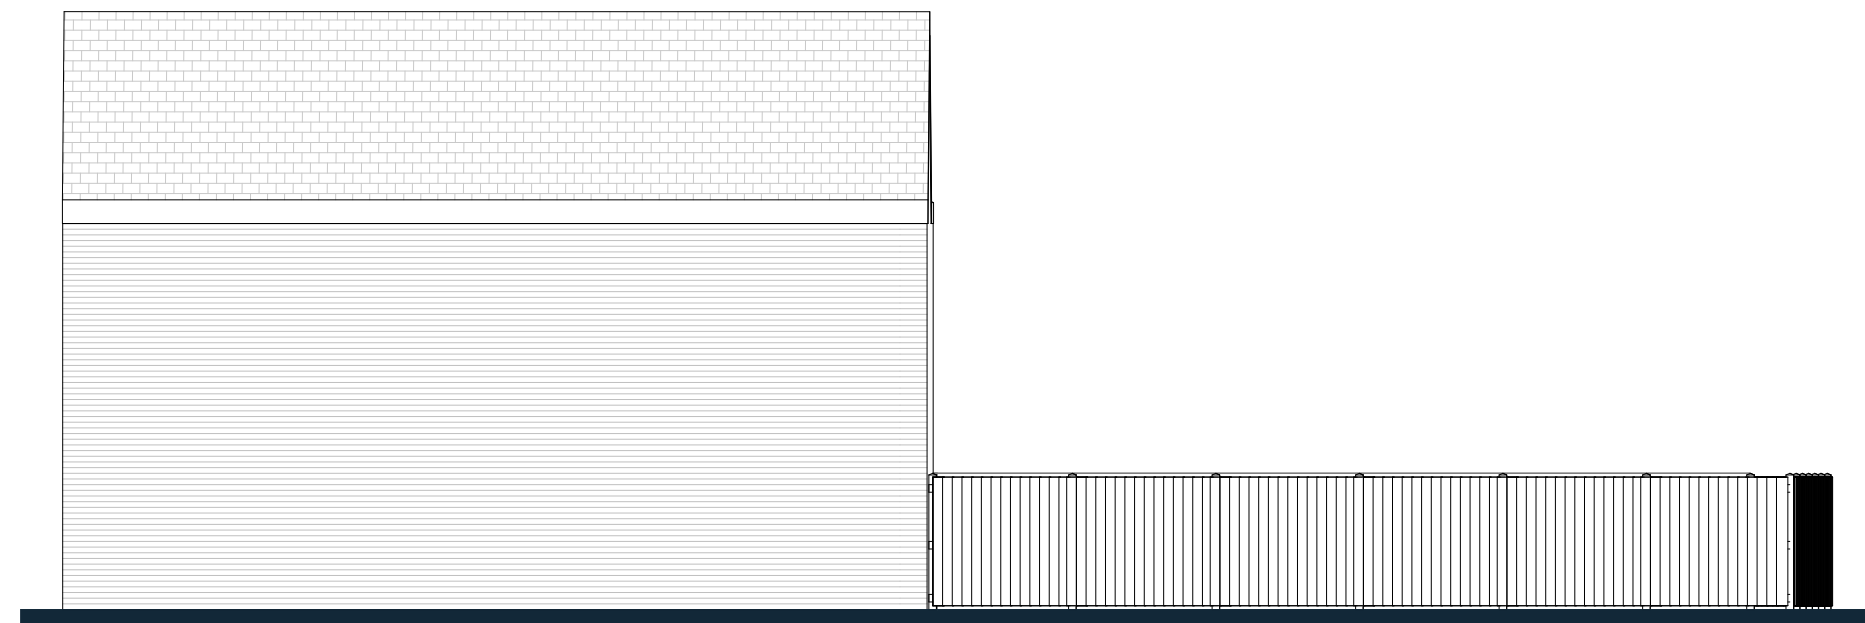

Right - Existing
1 : 100

notes

1. this document and all drawings are copyright of baltik architecture ltd and may not be reproduced without their specific permission.
2. all dimensions to be site verified by contractor before construction.
3. all dimensions are to structure unless noted otherwise.
4. all dimensions are in millimetres unless noted otherwise.
5. baltik architecture ltd shall be notified in writing of any discrepancies.

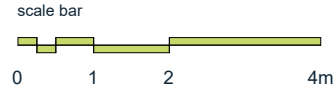

key plan

not to scale

no.	revision	date	drawn	project:	title:
A	issued for planning	12.06.26	gb	1 Ross Close	existing site elevations
client:				status:	job no.
private client				planning	bka-488
scale:	sheet:	date:	drawing no:	rev:	
1 : 100	A2	12.06.26	A301	A	

baltik
architecture

studio m, 49 jamaica street, liverpool, L1 0ah
www.baltikarchitecture.co.uk
0151 662 1218